

Proposed Site Plan


1:200

THIS DRAWING IS A PRINT AND MUST NOT BE SCALED. ANY QUERIES REGARDING DIMENSIONS TO BE TAKEN UP WITH PENTANGLE DESIGN GROUP.

ALL DIMENSIONS OF EXISTING BUILDINGS TO BE VERIFIED ON SITE.

THIS DRAWING IS THE COPYRIGHT OF PENTANGLE DESIGN GROUP AND SHALL NOT BE IN ANY WAY USED OR REPRODUCED WITHOUT THEIR PRIOR WRITTEN CONSENT.

NOTES

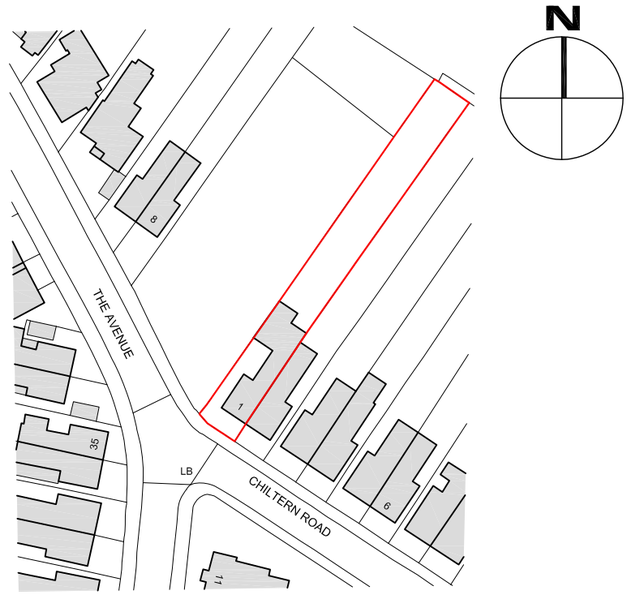

Ordnance Survey, (c) Crown Copyright 2017. All rights reserved. Licence number 100022432

Location Plan

1:1250

0 50m 100m

Scale 1:1250

PLANNING

PENTANGLE DESIGN GROUP

SUITE 1, 21 BANCROFT HITCHIN HERTS SG5 1JW

TEL(01462) 431133 E:PDG@PENTANGLEDESIGN.CO.UK

JOB TITLE

Rear Extension to
1 Chiltern Road, Hitchin, Herts

DRAWING TITLE

Location and Site Plan

SCALE	DRAWING NUMBER	REVISION
As Noted	01	-
DATE May 17		
Sheet A3		
JOB NUMBER 3331		

ARCHITECTS & INTERIOR DESIGNERS