



Existing Ground Floor Plan

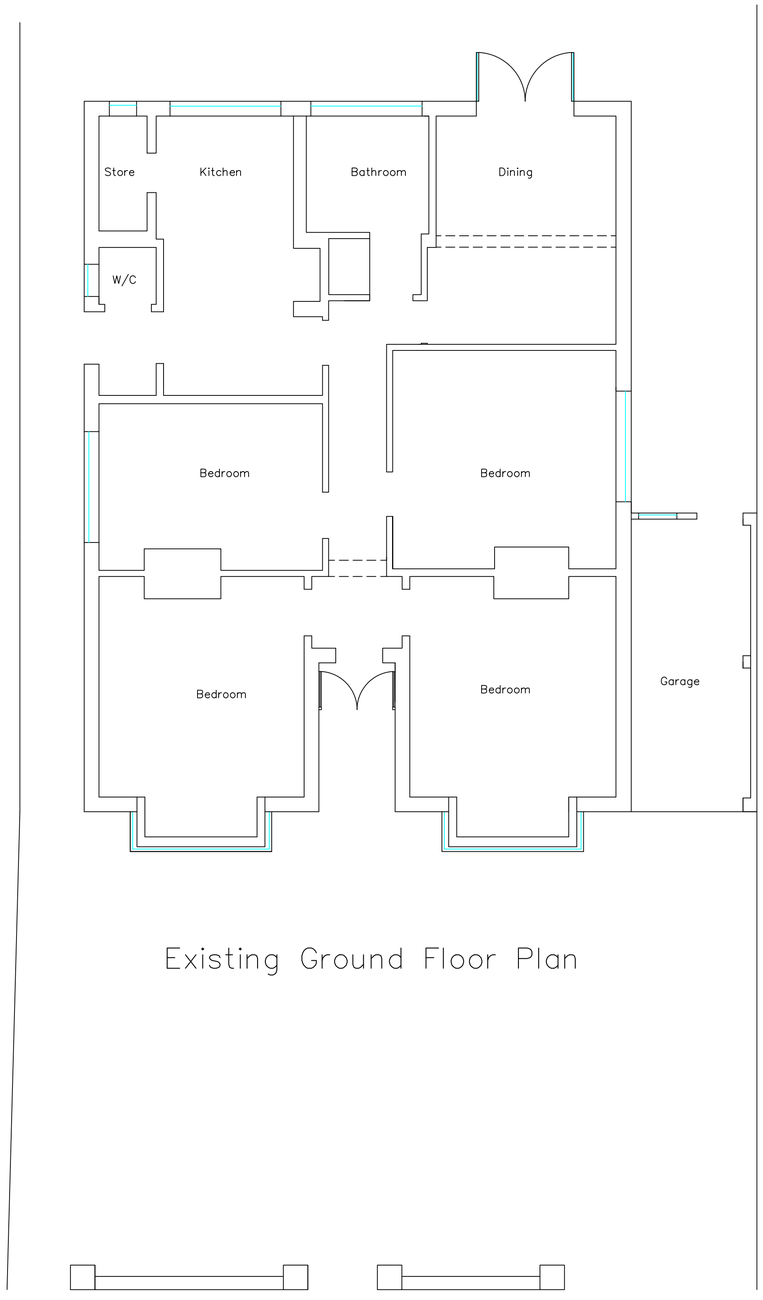

Existing Roof Plan

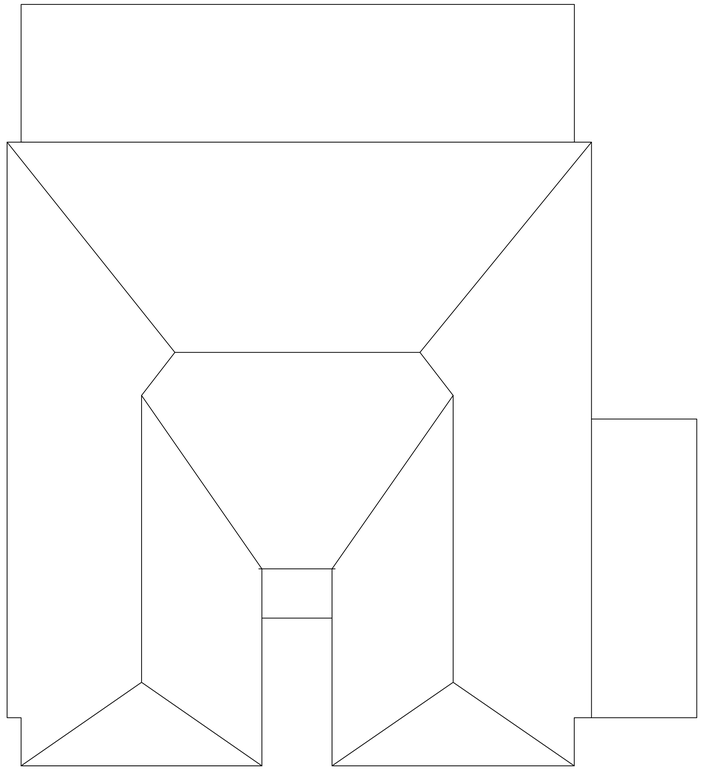

Location Plan

1:1250 - 0 25m 50m 75m 100m 125m
1:100 - 0 1m 2m 3m 4m 5m 6m 7m 8m 9m 10m
1:50 - 0 1m 2m 3m 4m 5m
1:500 - 0 10m 20m 30m 40m 50m

TO SCALE @ SHEET SIZE A1

REVISION	DESCRIPTION	DATE	

DATE	CLIENT/PROJECT 19 Souberie Avenue, Letchworth	JBE James Burton Engineering 65 Shefford Road Clifton Beds. SG17 5RQ Tel. / Fax. 01462 850050
SCALE 1:1250, 1:50 & 1:5		
DRAWING STATUS CONSTRUCTION	DRAWING TITLE Existing Floor Plan & Roof Plan	Ref: 120 01A

NO UNAUTHORISED PRINTING OR DIGITAL SCANNING ALLOWED © COPYRIGHT 2020