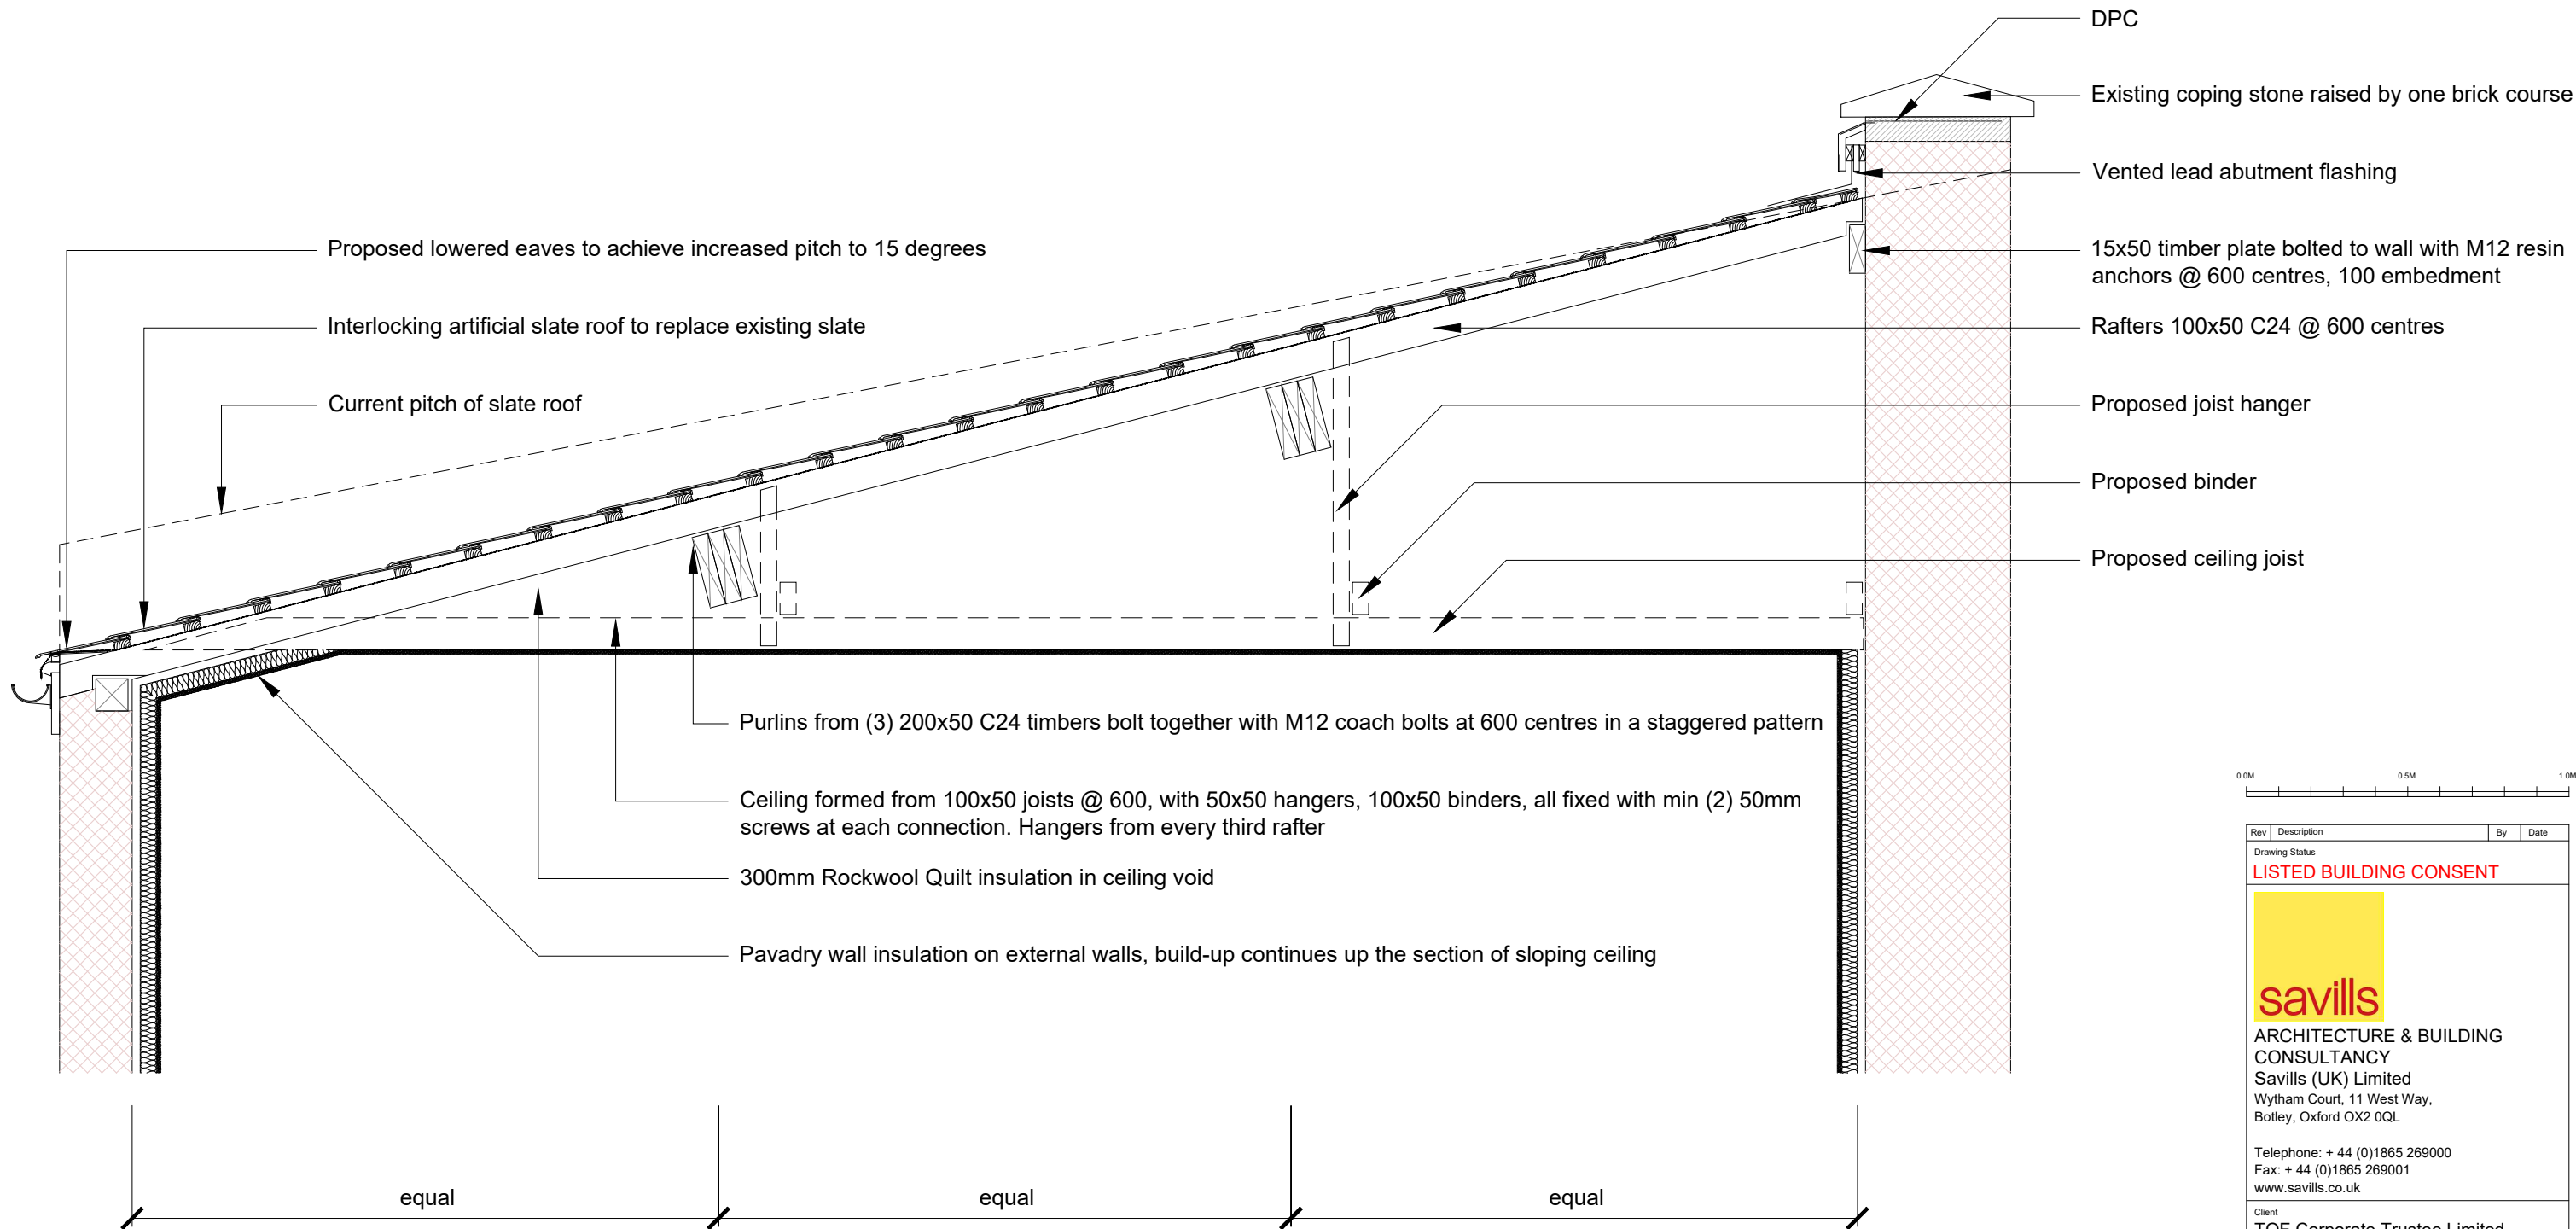


Rev	Description	By	Date
Drawing Status			
LISTED BUILDING CONSENT			
			
ARCHITECTURE & BUILDING CONSULTANCY Savills (UK) Limited Wytham Court, 11 West Way, Botley, Oxford OX2 0QL Telephone: + 44 (0)1865 269000 Fax: + 44 (0)1865 269001 www.savills.co.uk			
Client TOF Corporate Trustee Limited			
Project Hoo Farmhouse			
Drawing Title Section			
Scale 1:20 @ A3	Date August 2024	Drawn AB	Checked GF
Drawing Number 24/17/02	Rev. -	Project Number -	