


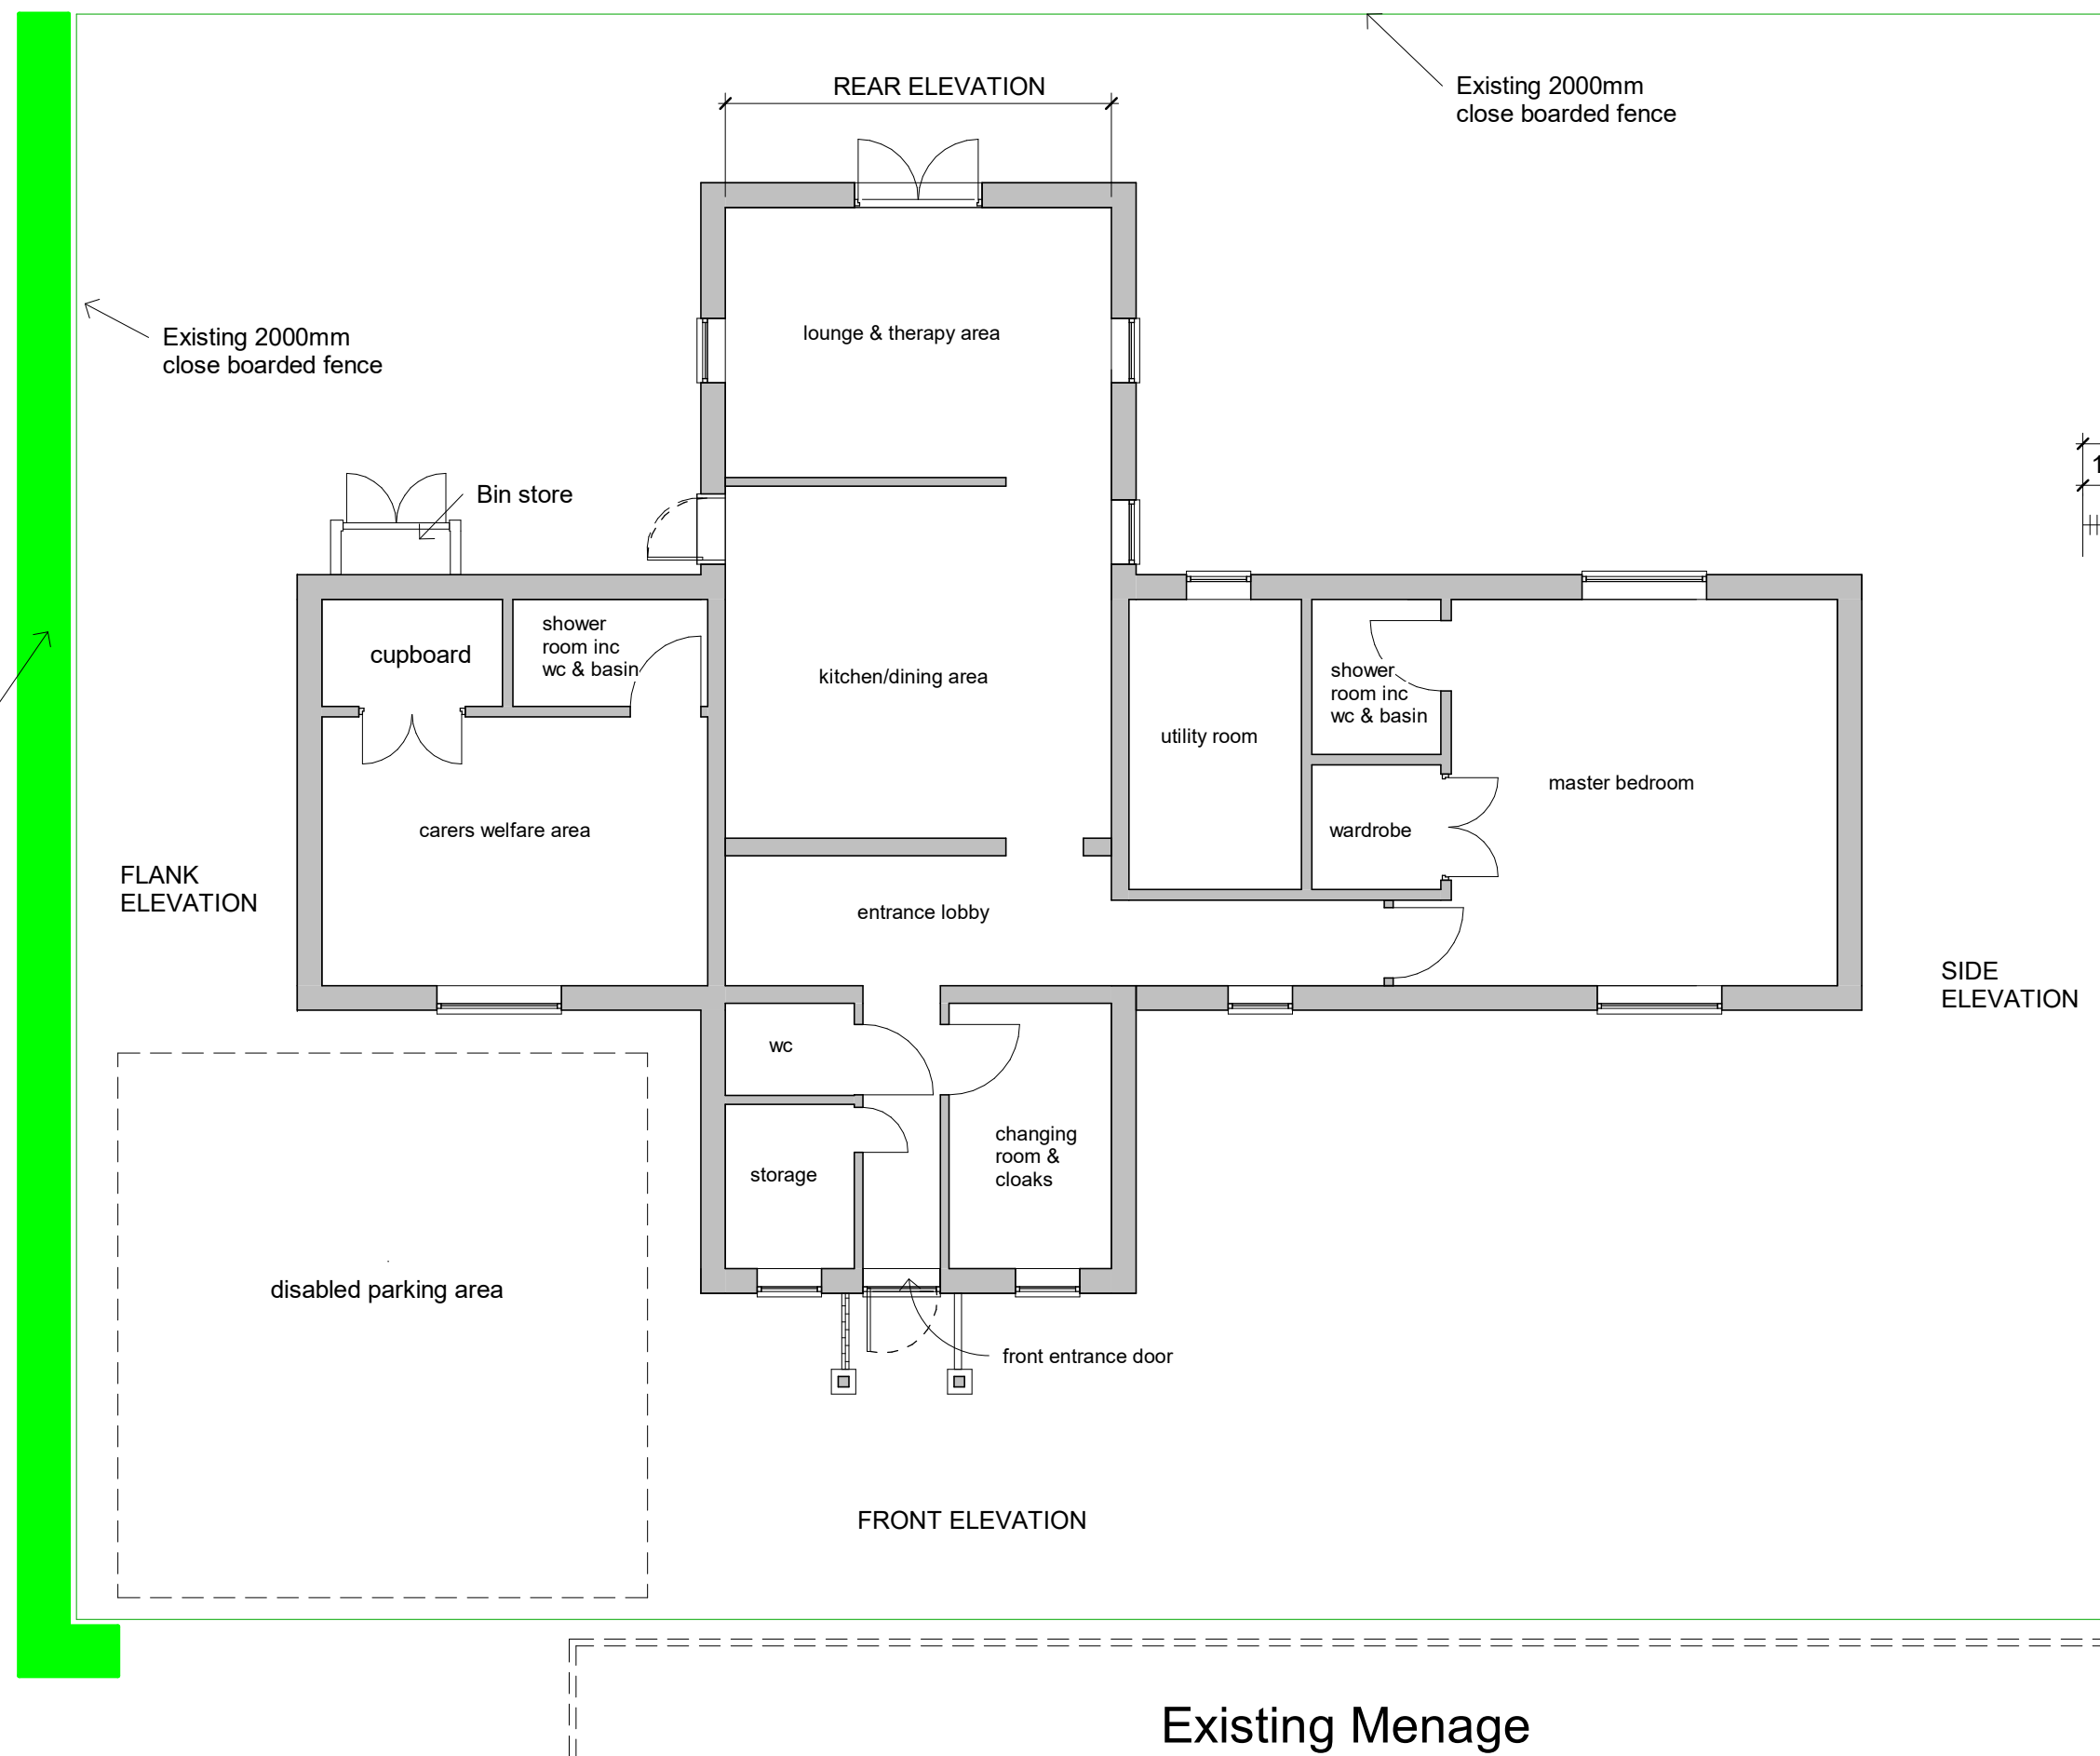

Address:

Old Foxes
North End
Kelshall
Herts SG8 9SE

Drawing Ref:
A 02

Scale:
1:100 @ A3

Drawing Title:

Proposed Floor
Plan and garden
area for annexe

Date:

25 September
2024