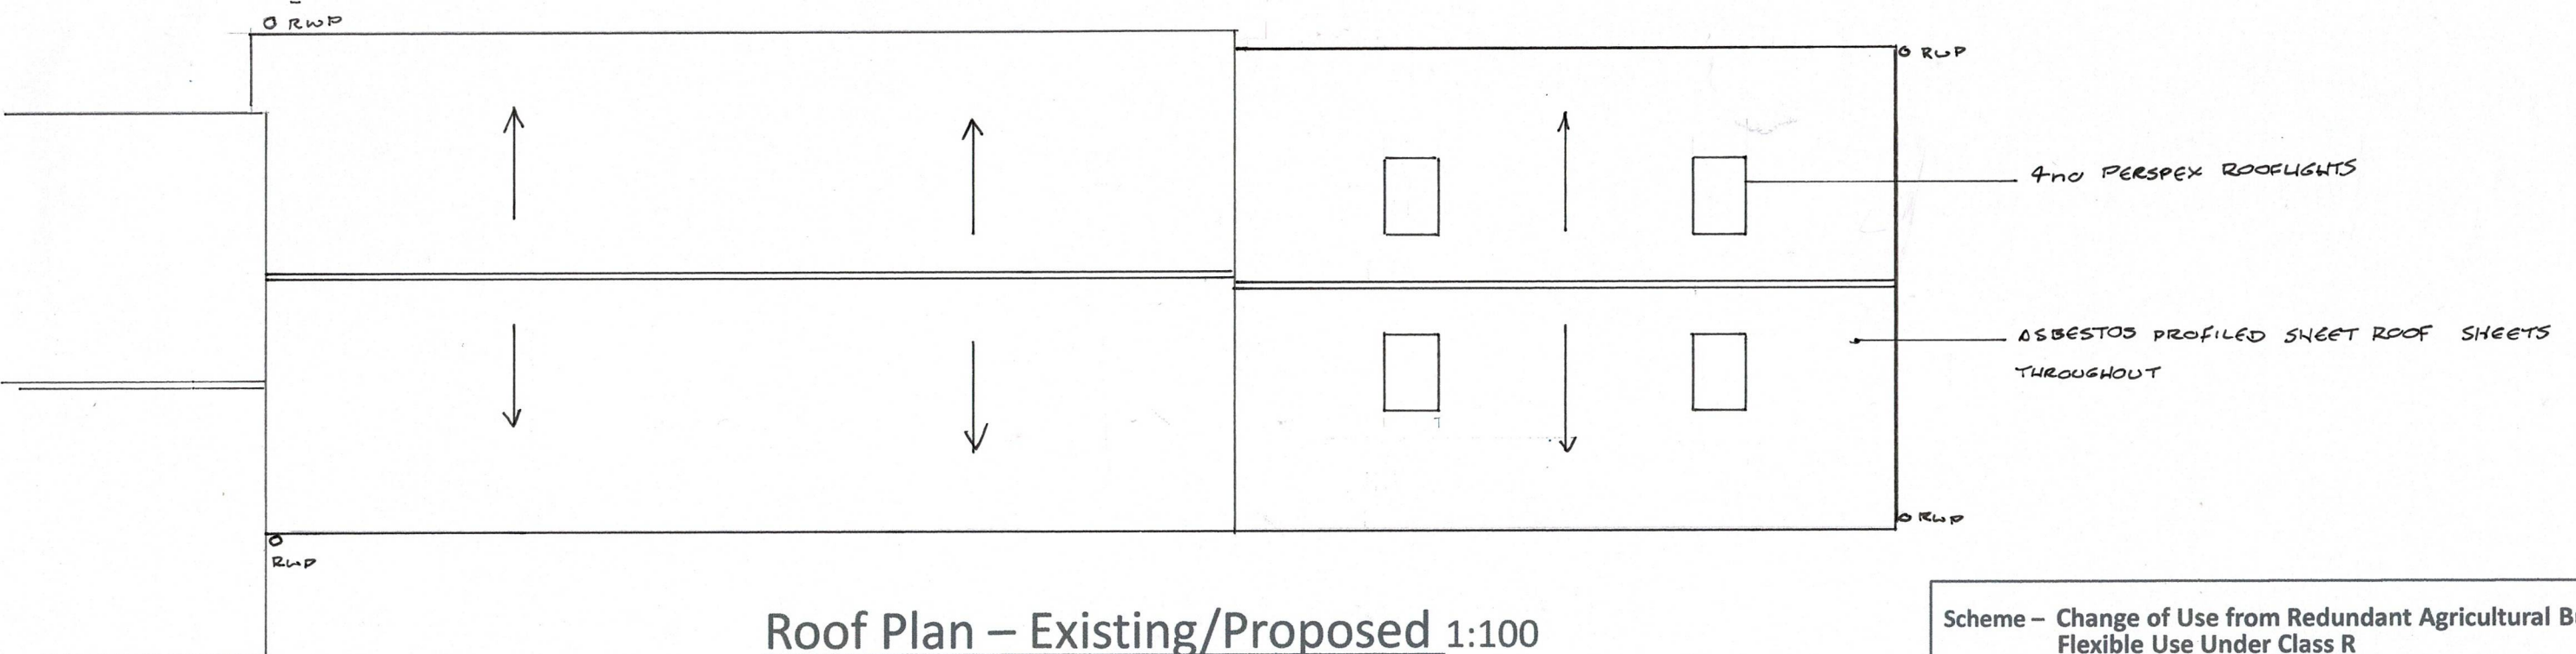
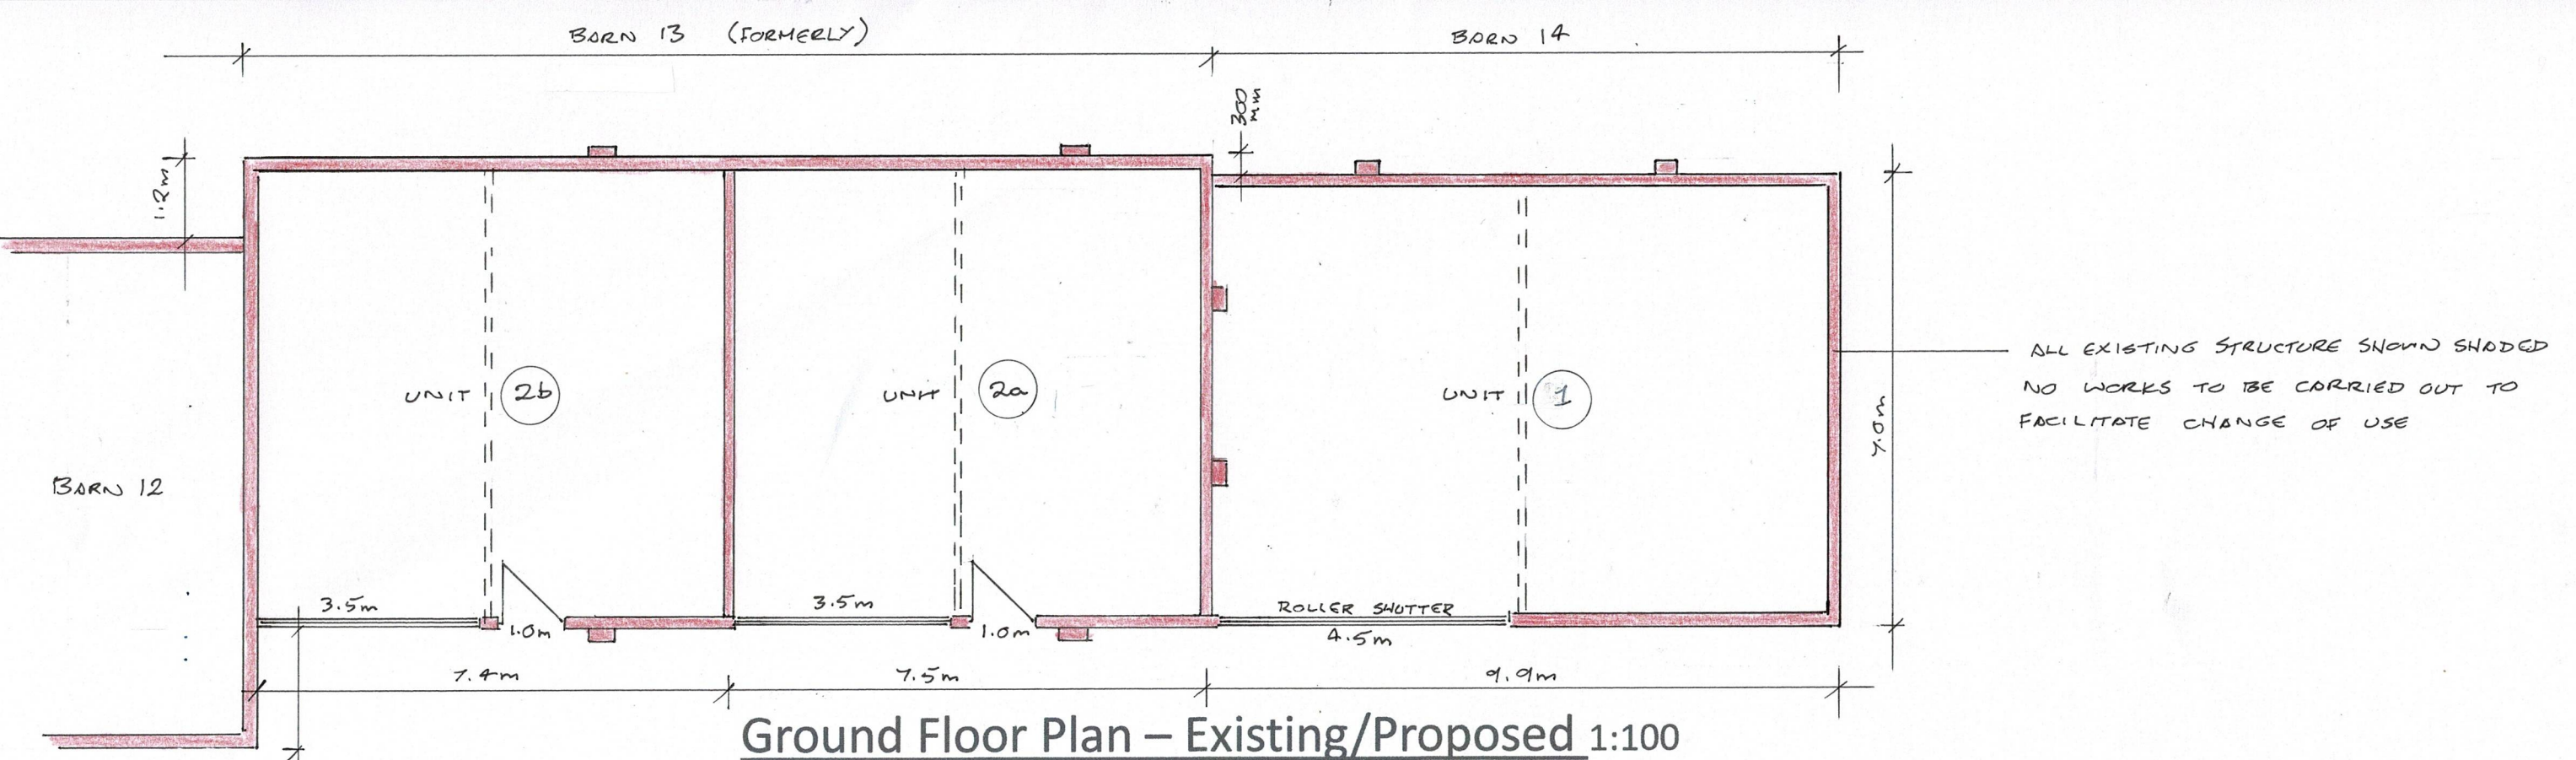


These drawings have been prepared in relation to an application for "Change of Use of from Agricultural Building to Flexible Use. This drawing should be read in conjunction with all drawings in the series 2026/405/01 and the Planning Statement. All dimensions and setting out to be confirmed on site and any discrepancies reported to the designer.

Scheme – Change of Use from Redundant Agricultural Buildings to Flexible Use Under Class R

Address – Barns 13 and 14
Waterhall Farm,
Hitchin Road, Whitwell
SG4 8AF

Date – February 2026
Scale – 1:100 @ A3
Drawing Ref – 2026/405/03 – Plans

By Dorli Newbery BEng(Hons) - 07946584925
dorlinewbery@btinternet.com

Sheet 3 of 4

Dorli Newbery Structures