


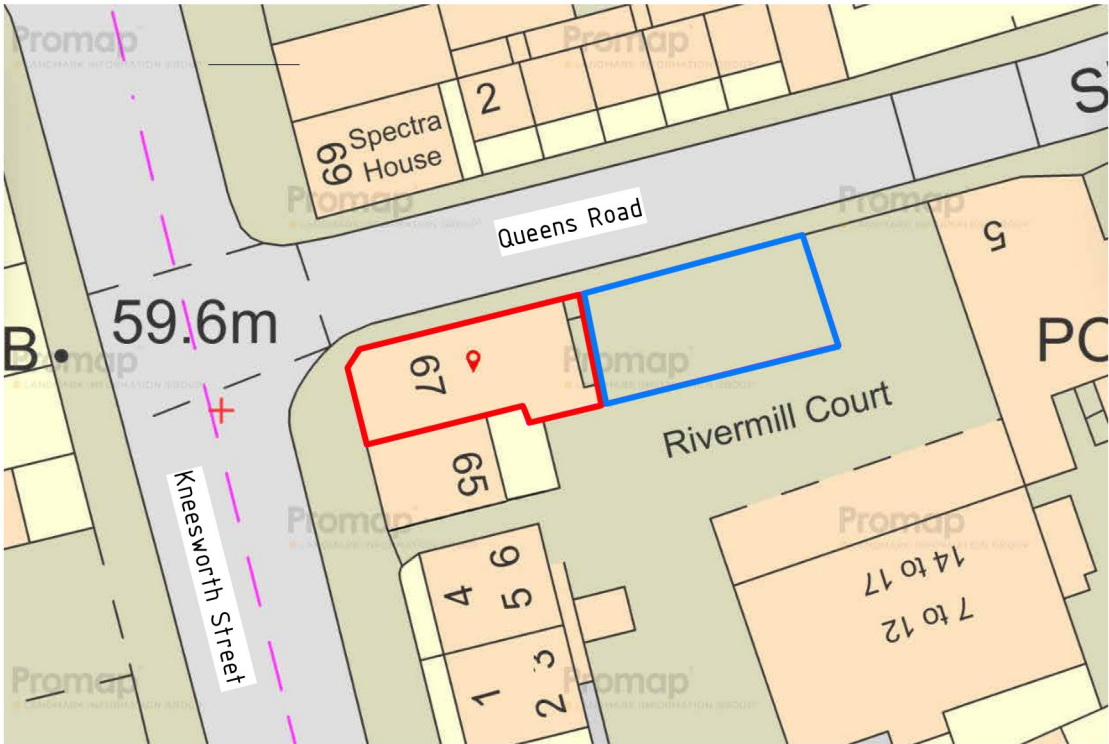


Ordnance Survey, (c) Crown Copyright 2025. All rights reserved. Licence number 100022432

01

Site Block Plan

1 : 500

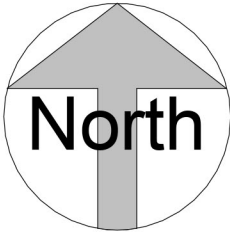

VISUAL SCALE 1:500 @ A3

 11 King Court Willie Snaith Road Newmarket, Suffolk CB8 7SG, England T. +44(0)1638 560343 W. www.acdprojects.com E. enquiries@acdprojects.com	A3 Original Sheet Size STATUS Planning		CLIENT				rev	date	name	chk	note
	Linnaeus										
	DRAWING TITLE										
	Site Block Plan										
	PROJECT				SCALE	DATE	DRAWN	CHK			
Internal alteration		1 : 500	06/13/22	KO	AG						
Village Vet Royston 67 Kneesworth Street, Royston SG8 5AQ		DRAWING NUMBER			REVISION						
		1596 / 0200			P01			P01	30/01 /2026	KO	Issued for Planning