


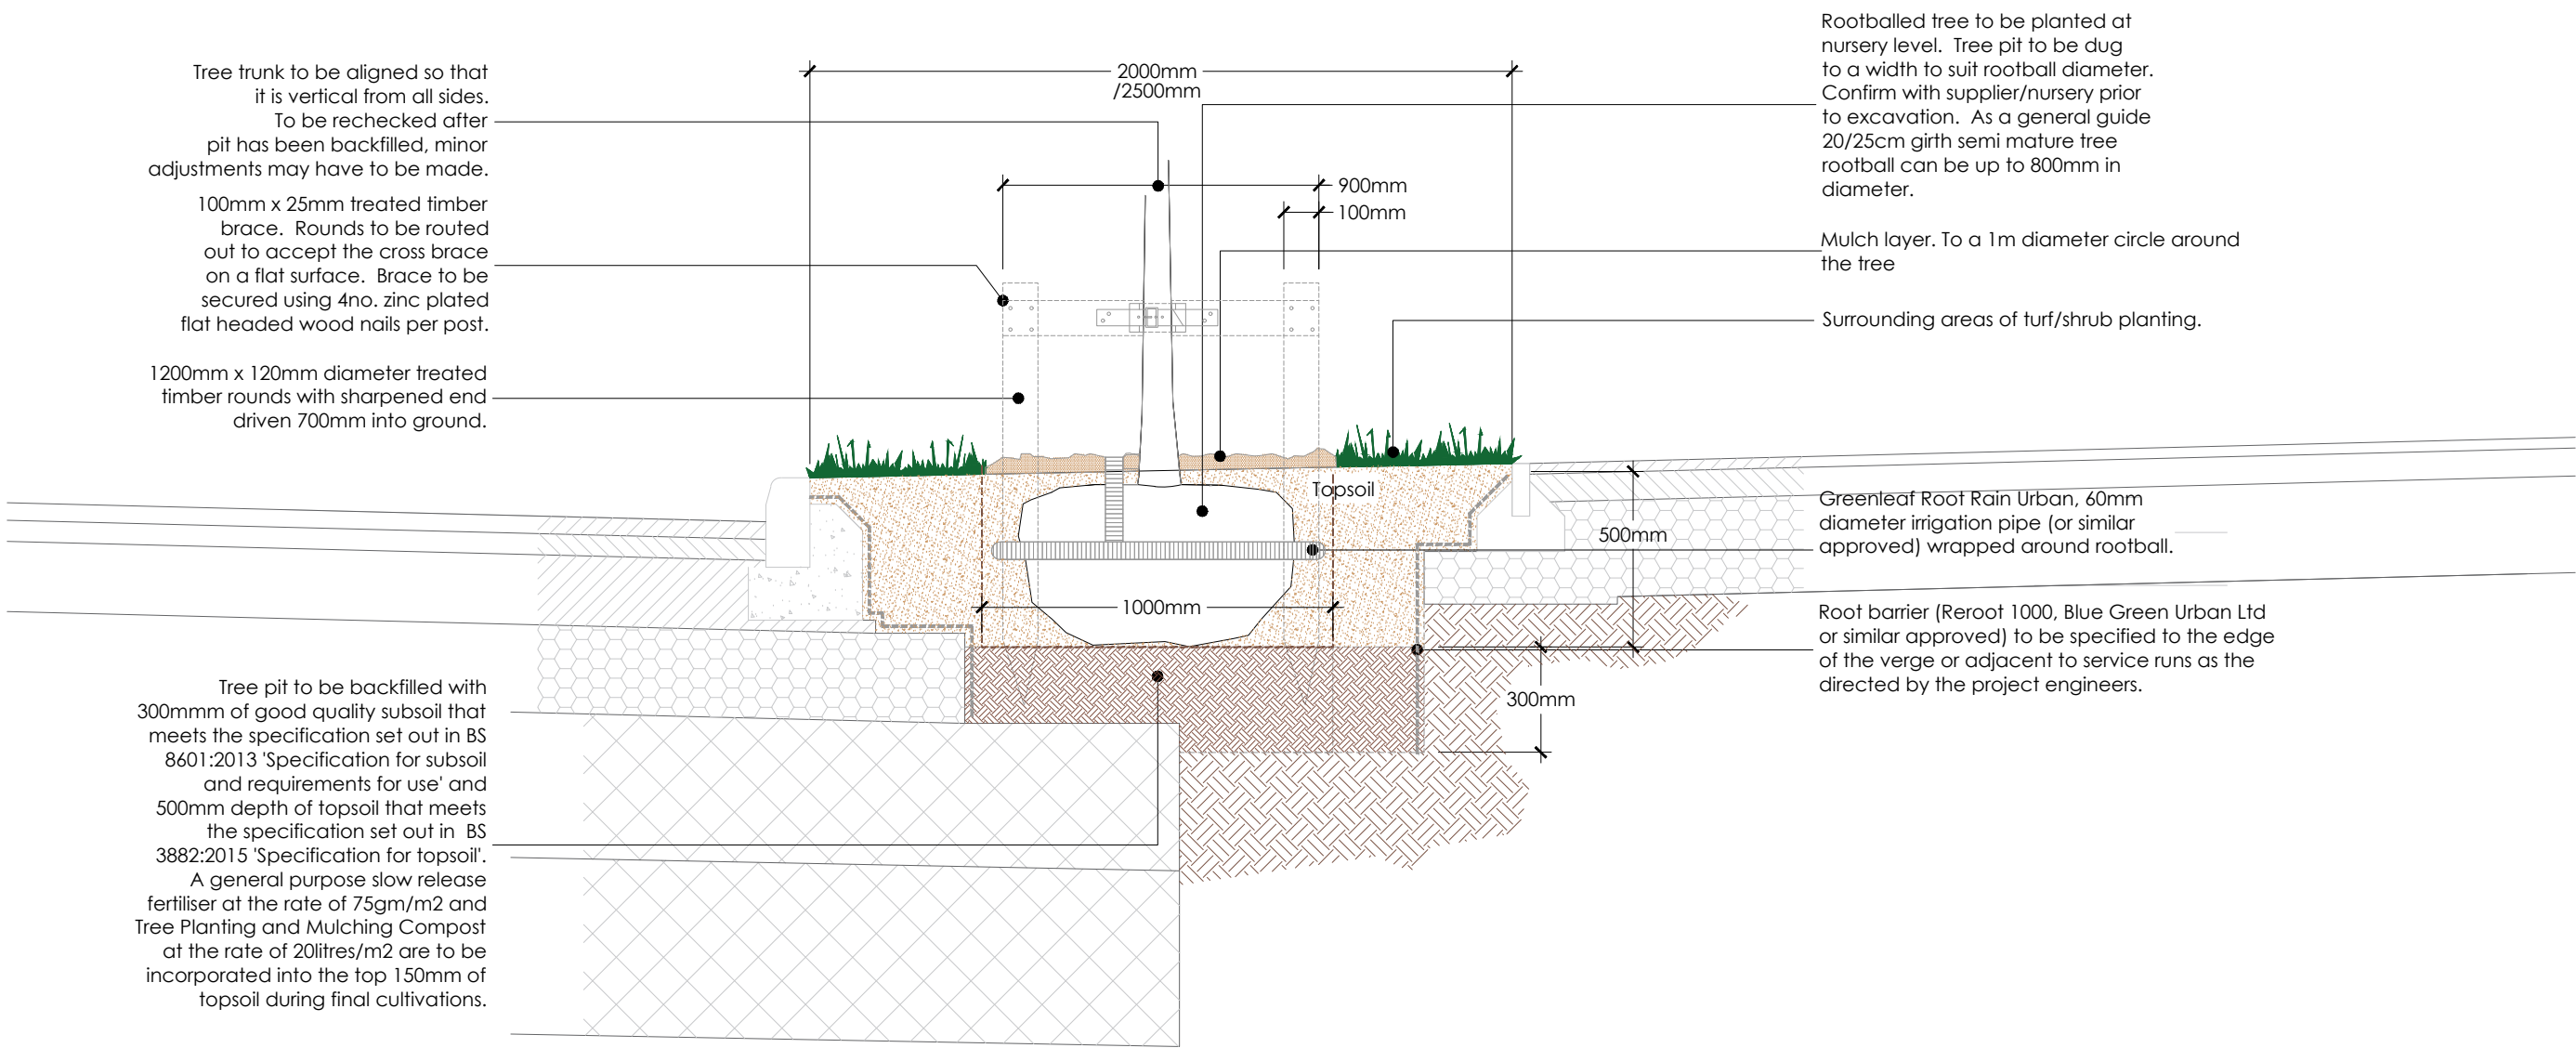


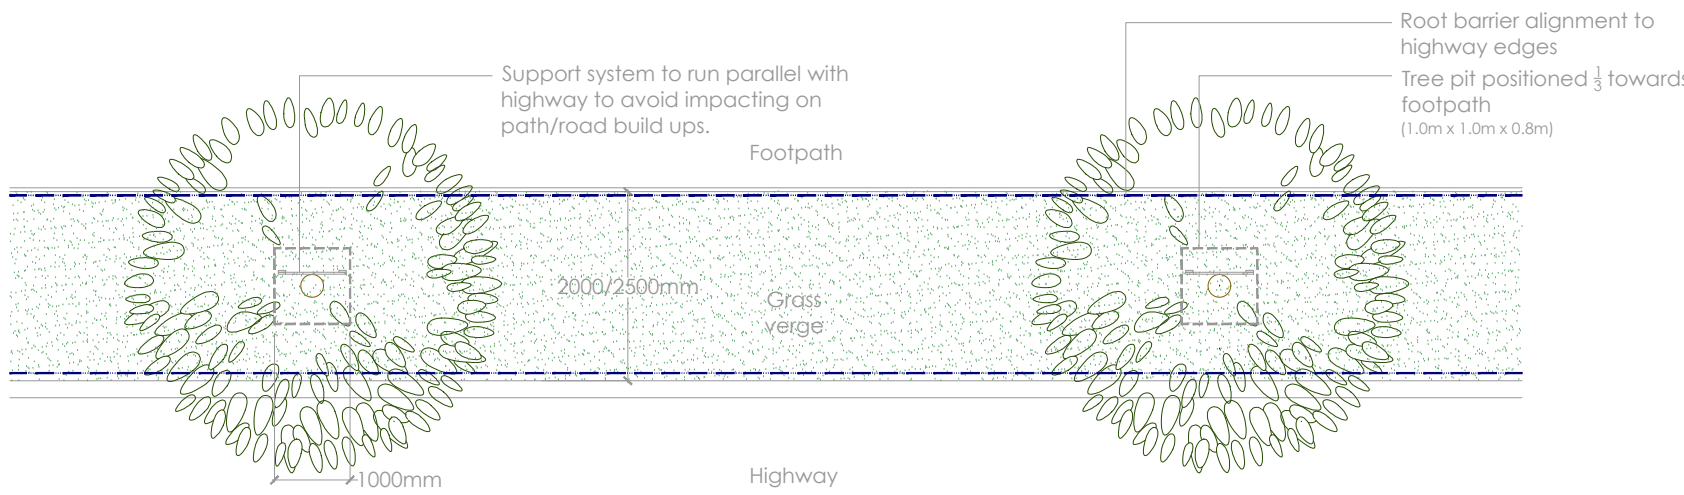


Tree Pit Detail: Typical Tree pit detail in highway verge

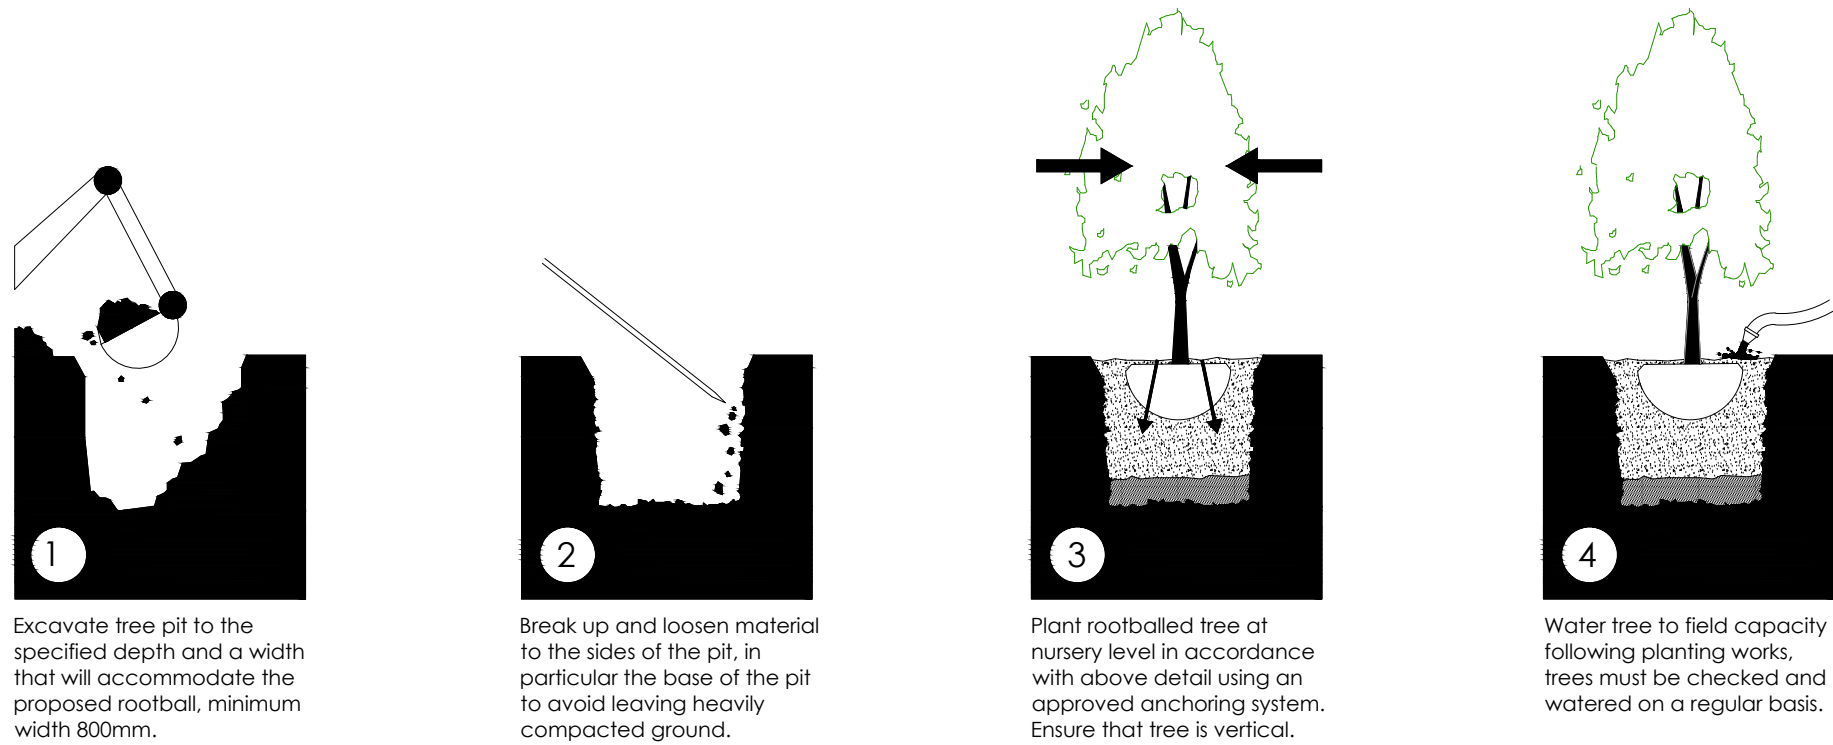

Plan View (1:100) Illustrating tree pit and root barriers within typical highway grass verge

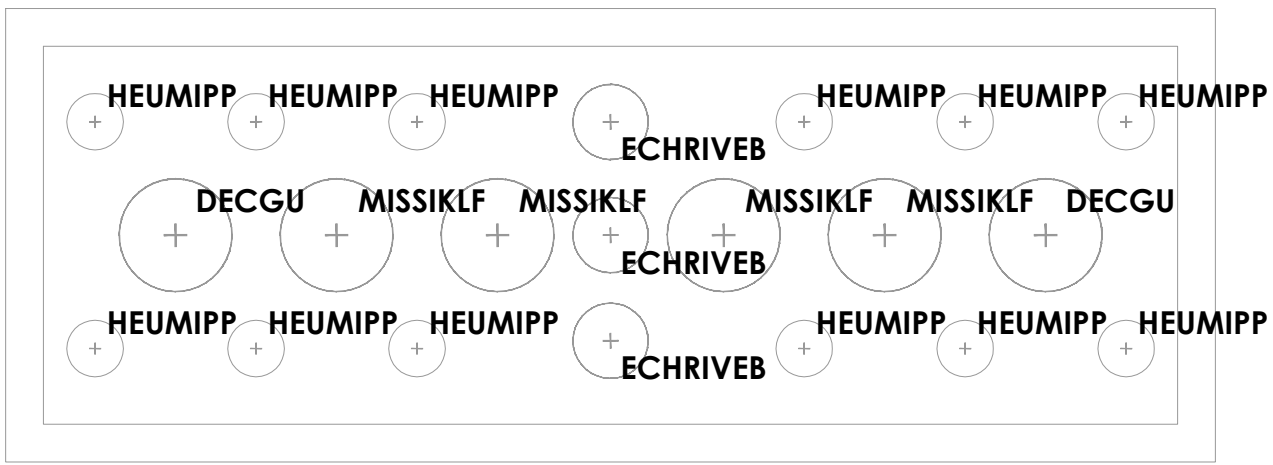

Planter planting layouts

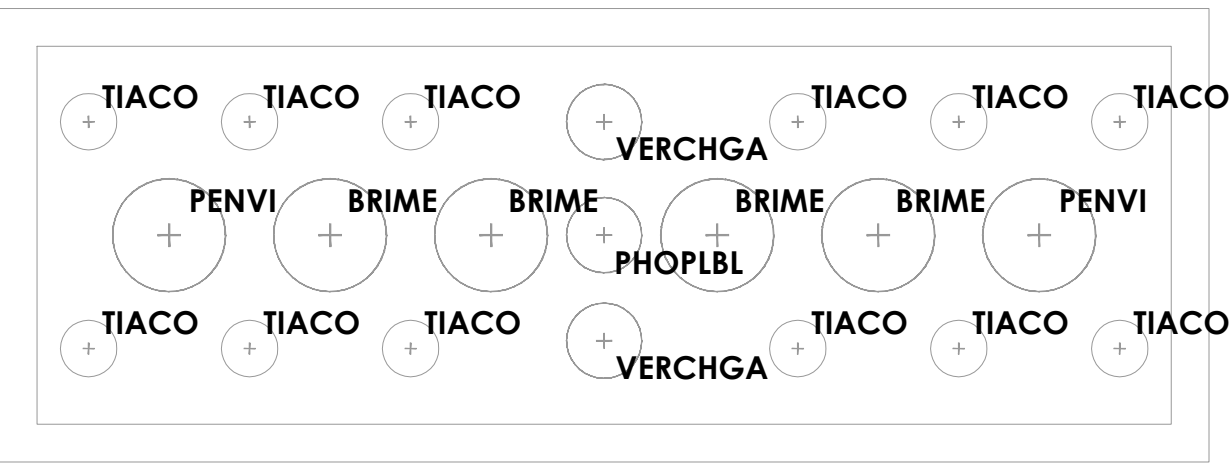

Rev	Date	Notes

int.	Project
	Land at Highover Farm, Hitchin
	Drawing title
	Tree Pit and Planter Details
	Status
	PLANNING
	Client
	David Wilson Homes
	Scale
	NTS @ A1
	Drawn By
	AL
	Checked By
	JS
	Date
	27/11/2024
	Reference
	GL2024 SP 02
	golby+luck
	landscape architects