


TYPICAL SECTION THROUGH ADOPTABLE ROAD

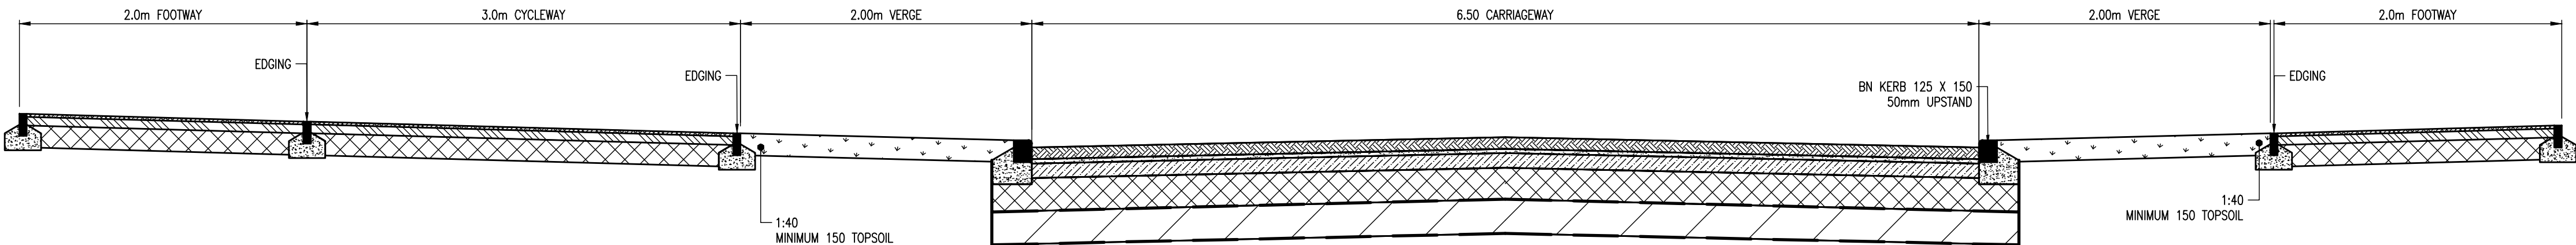

TYPICAL SECTION THROUGH ADOPTABLE ROAD – BLOCK PAVED

UNTIL TECHNICAL APPROVAL HAS BEEN OBTAINED FROM THE RELEVANT LOCAL AUTHORITIES OR STATUTORY BODIES, IT SHOULD BE UNDERSTOOD THAT ALL DRAWINGS ARE ISSUED AS PRELIMINARY AND NOT FOR CONSTRUCTION. SHOULD THE CONTRACTOR AND / OR EMPLOYER COMMENCE WORK PRIOR TO APPROVAL BEING GIVEN, IT IS ENTIRELY AT THEIR OWN RISK

P02	03/02/2023	RH	TYP0'S REMOVED	PSB	LJM
P01	11/11/2022	RH	FIRST ISSUE	PSB	LJM
REV	DATE	BY	DESCRIPTION	CHK	APP

DRAWING STATUS:	S2 - FOR INFORMATION
-----------------	----------------------



Unit 9 The Chase, John Tate Road, Foxholes Business Park, Hertford, SG13 7NN, UK
T+ 44 (0) 1992 526 000, F+ 44 (0) 1992 526 001
wsp.com

CLIENT:	GALLAGHER DEVELOPMENTS
---------	------------------------

ARCHITECT:	PLANIT
------------	--------

SITE/PROJECT:	HIGHOVER FARM, HITCHIN
---------------	------------------------

TITLE:	ROAD CONSTRUCTION DETAILS SHEET 2
--------	--------------------------------------

SCALE @ A1:	NTS	CHECKED:	DSB	APPROVED:	LJM
PROJECT NO:	70098227	DESIGNED:	RH	DRAWN:	RH
				DATE:	November 22
DRAWING No:	HOF-WSP-ZZ-ZZ-DR-C-7102				REV:
					P02
© WSP UK Ltd					