



EAST ELEVATION

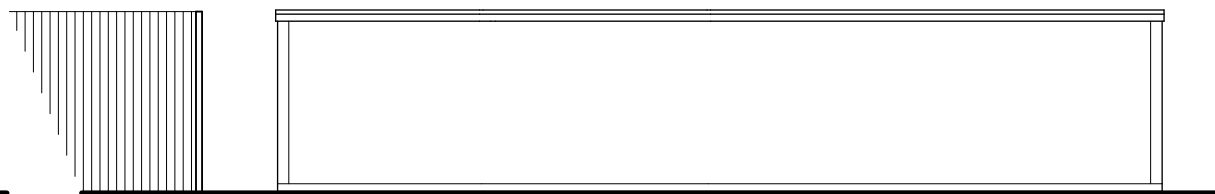


SOUTH ELEVATION




WEST ELEVATION

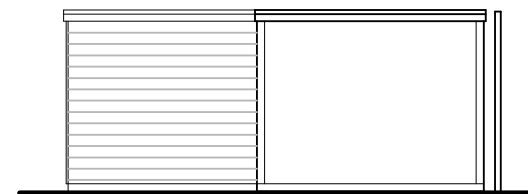


NORTH ELEVATION

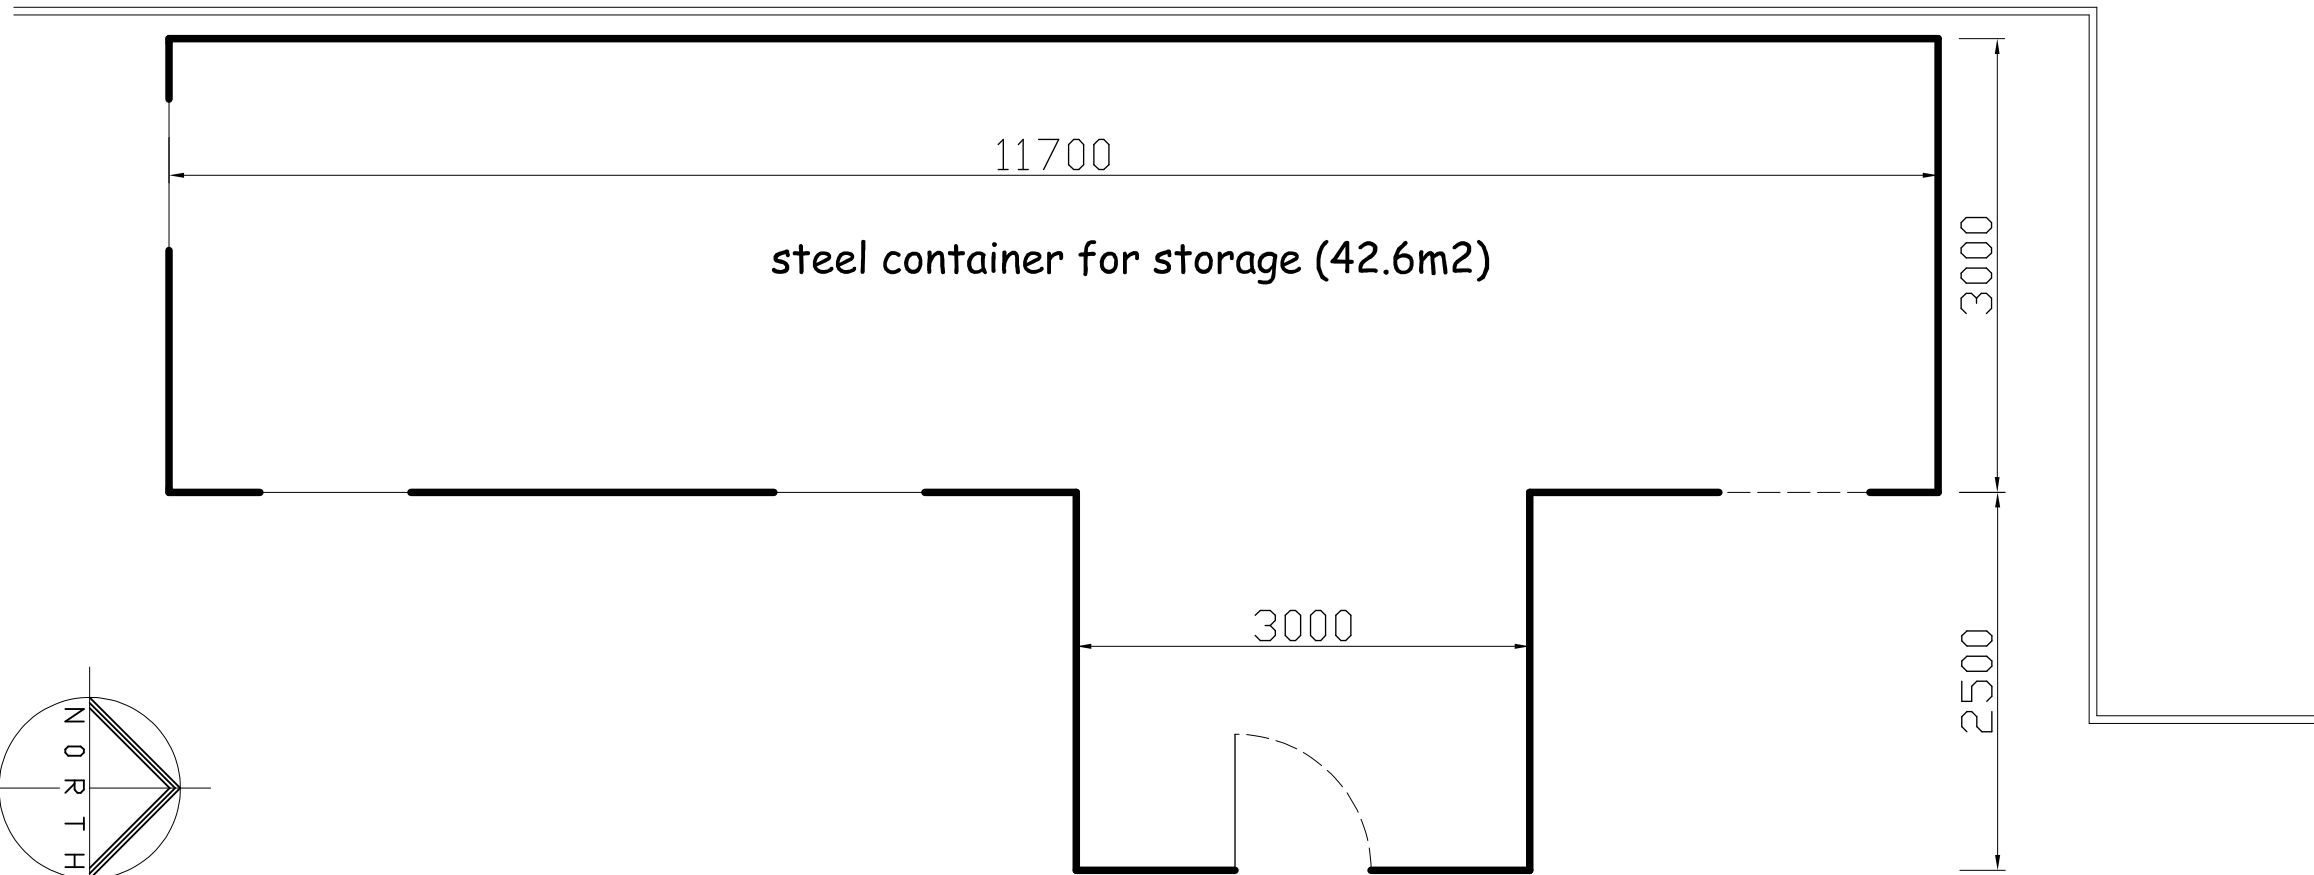


PLAN

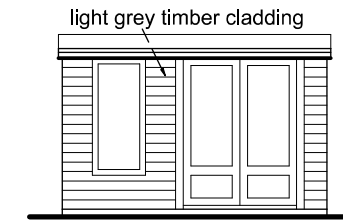


WEST ELEV

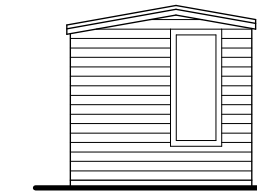


NORTH ELEV

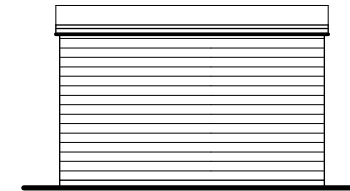




EAST ELEV

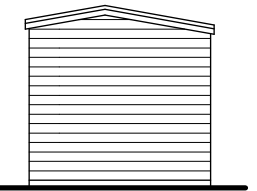


SOUTH ELEV

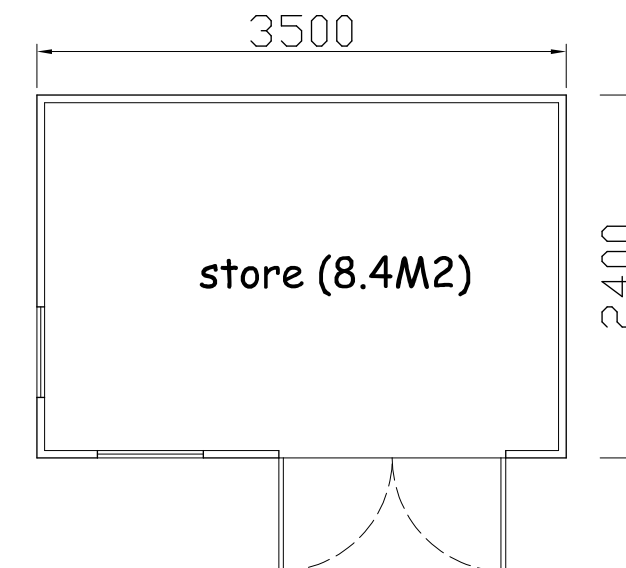


PLAN

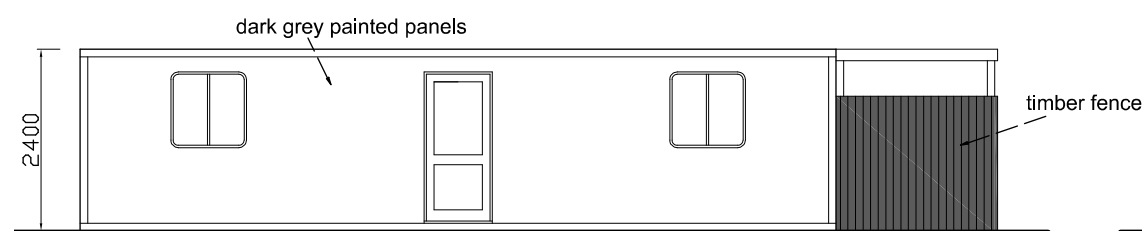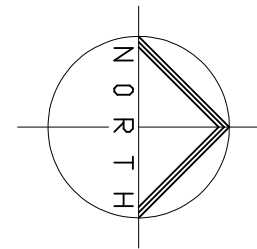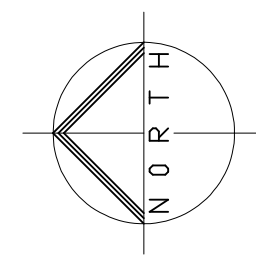


NORTH EAST ELEVATION

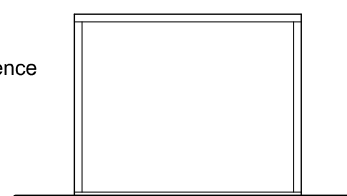


SOUTH EAST ELEVATION

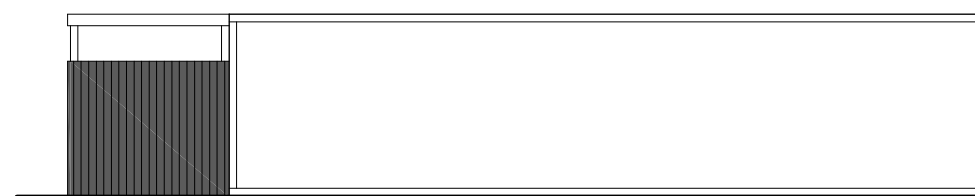


SOUTH WEST ELEVATION

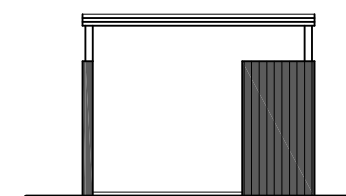


NORTH WEST ELEVATION

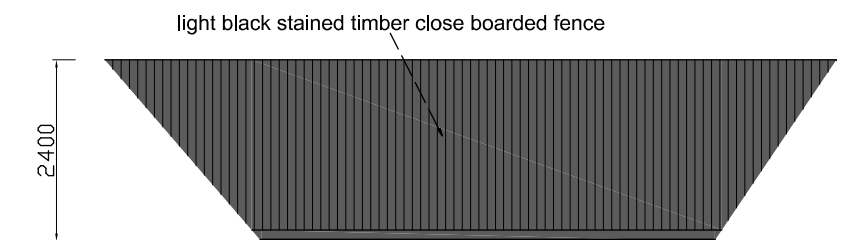

ELEVATION OF FENCE

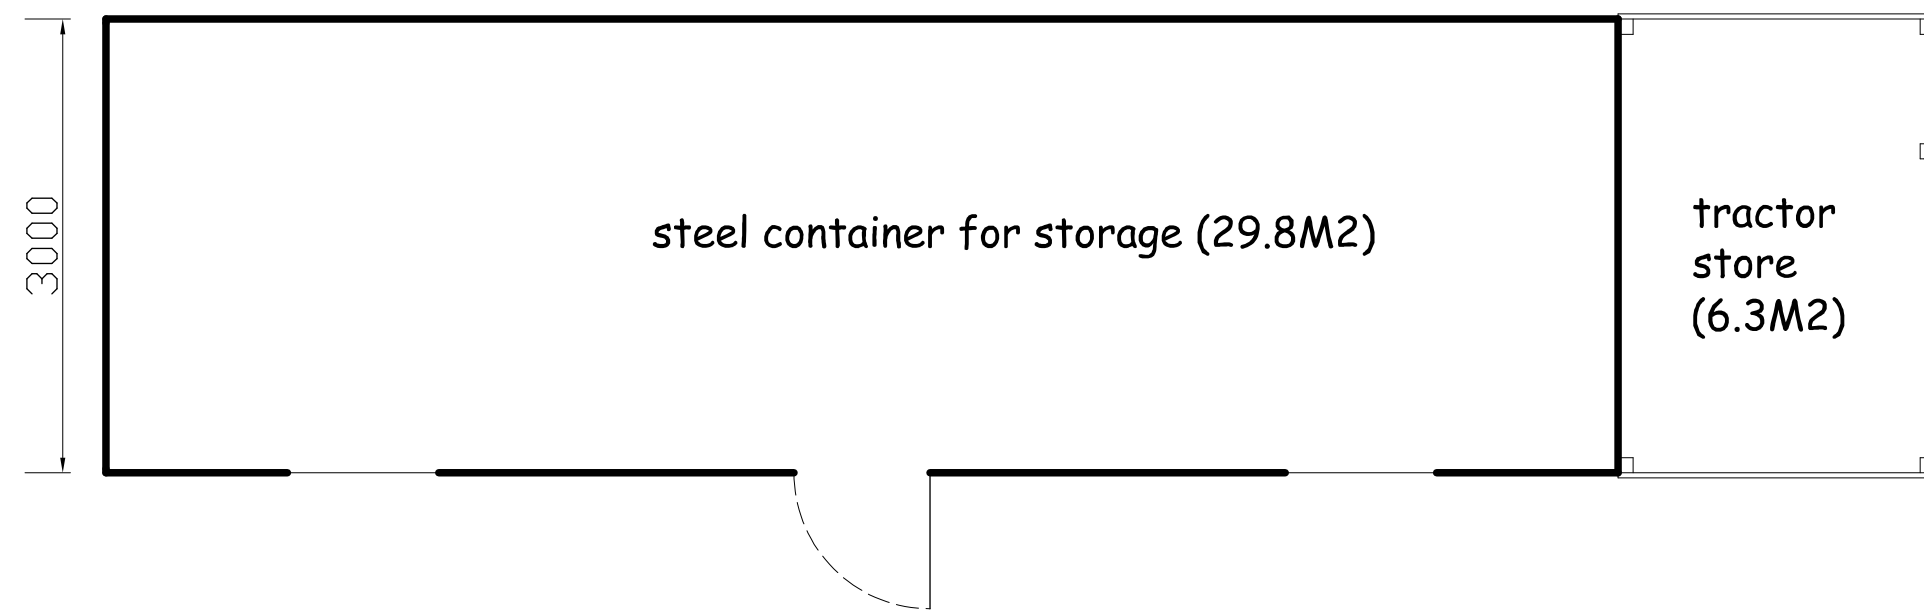

PLAN

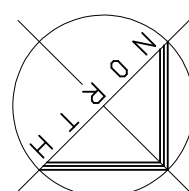

PROPOSED RETENTION OF EXISTING
MOBILE HOME FOR USE AS OFFICE/
TOILETS/CAFE FOR ANGLERS,
ALONG WITH RETENTION OF
SECURITY FENCES AND STORAGE
CONTAINERS AT COOTS CORNER
FISHERY, WYMONDLEY ROAD,
HITCHIN, HERTS SG4 9QN

STEEL CONTAINERS AND FENCING

scales 1:50 & 1:100 @ A3
drwg No COO/21/03A