
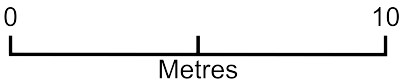


28 Tilehouse Street -re-roofing

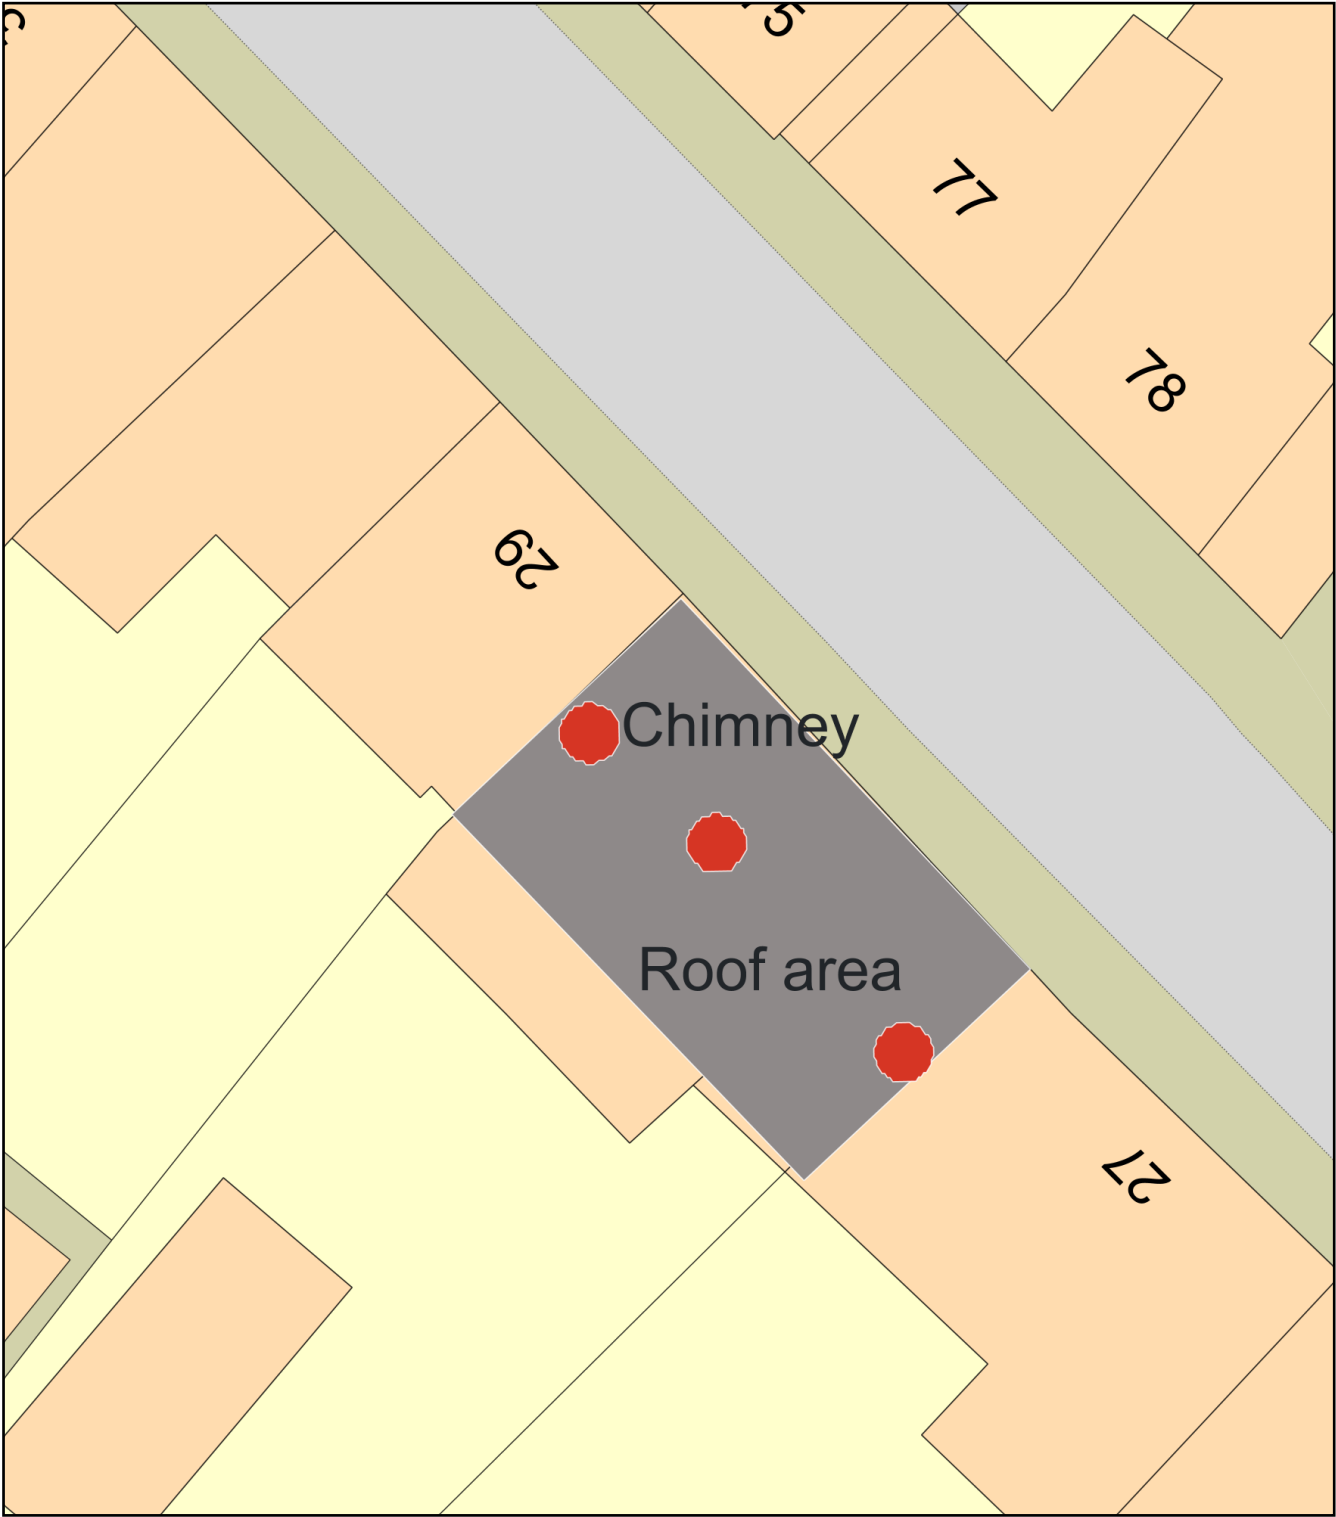

Plan Produced for: T Ray

Date Produced: 22 Jul 2026

Plan Reference Number: TQRQM26203150747597

Scale: 1:200 @ A4