




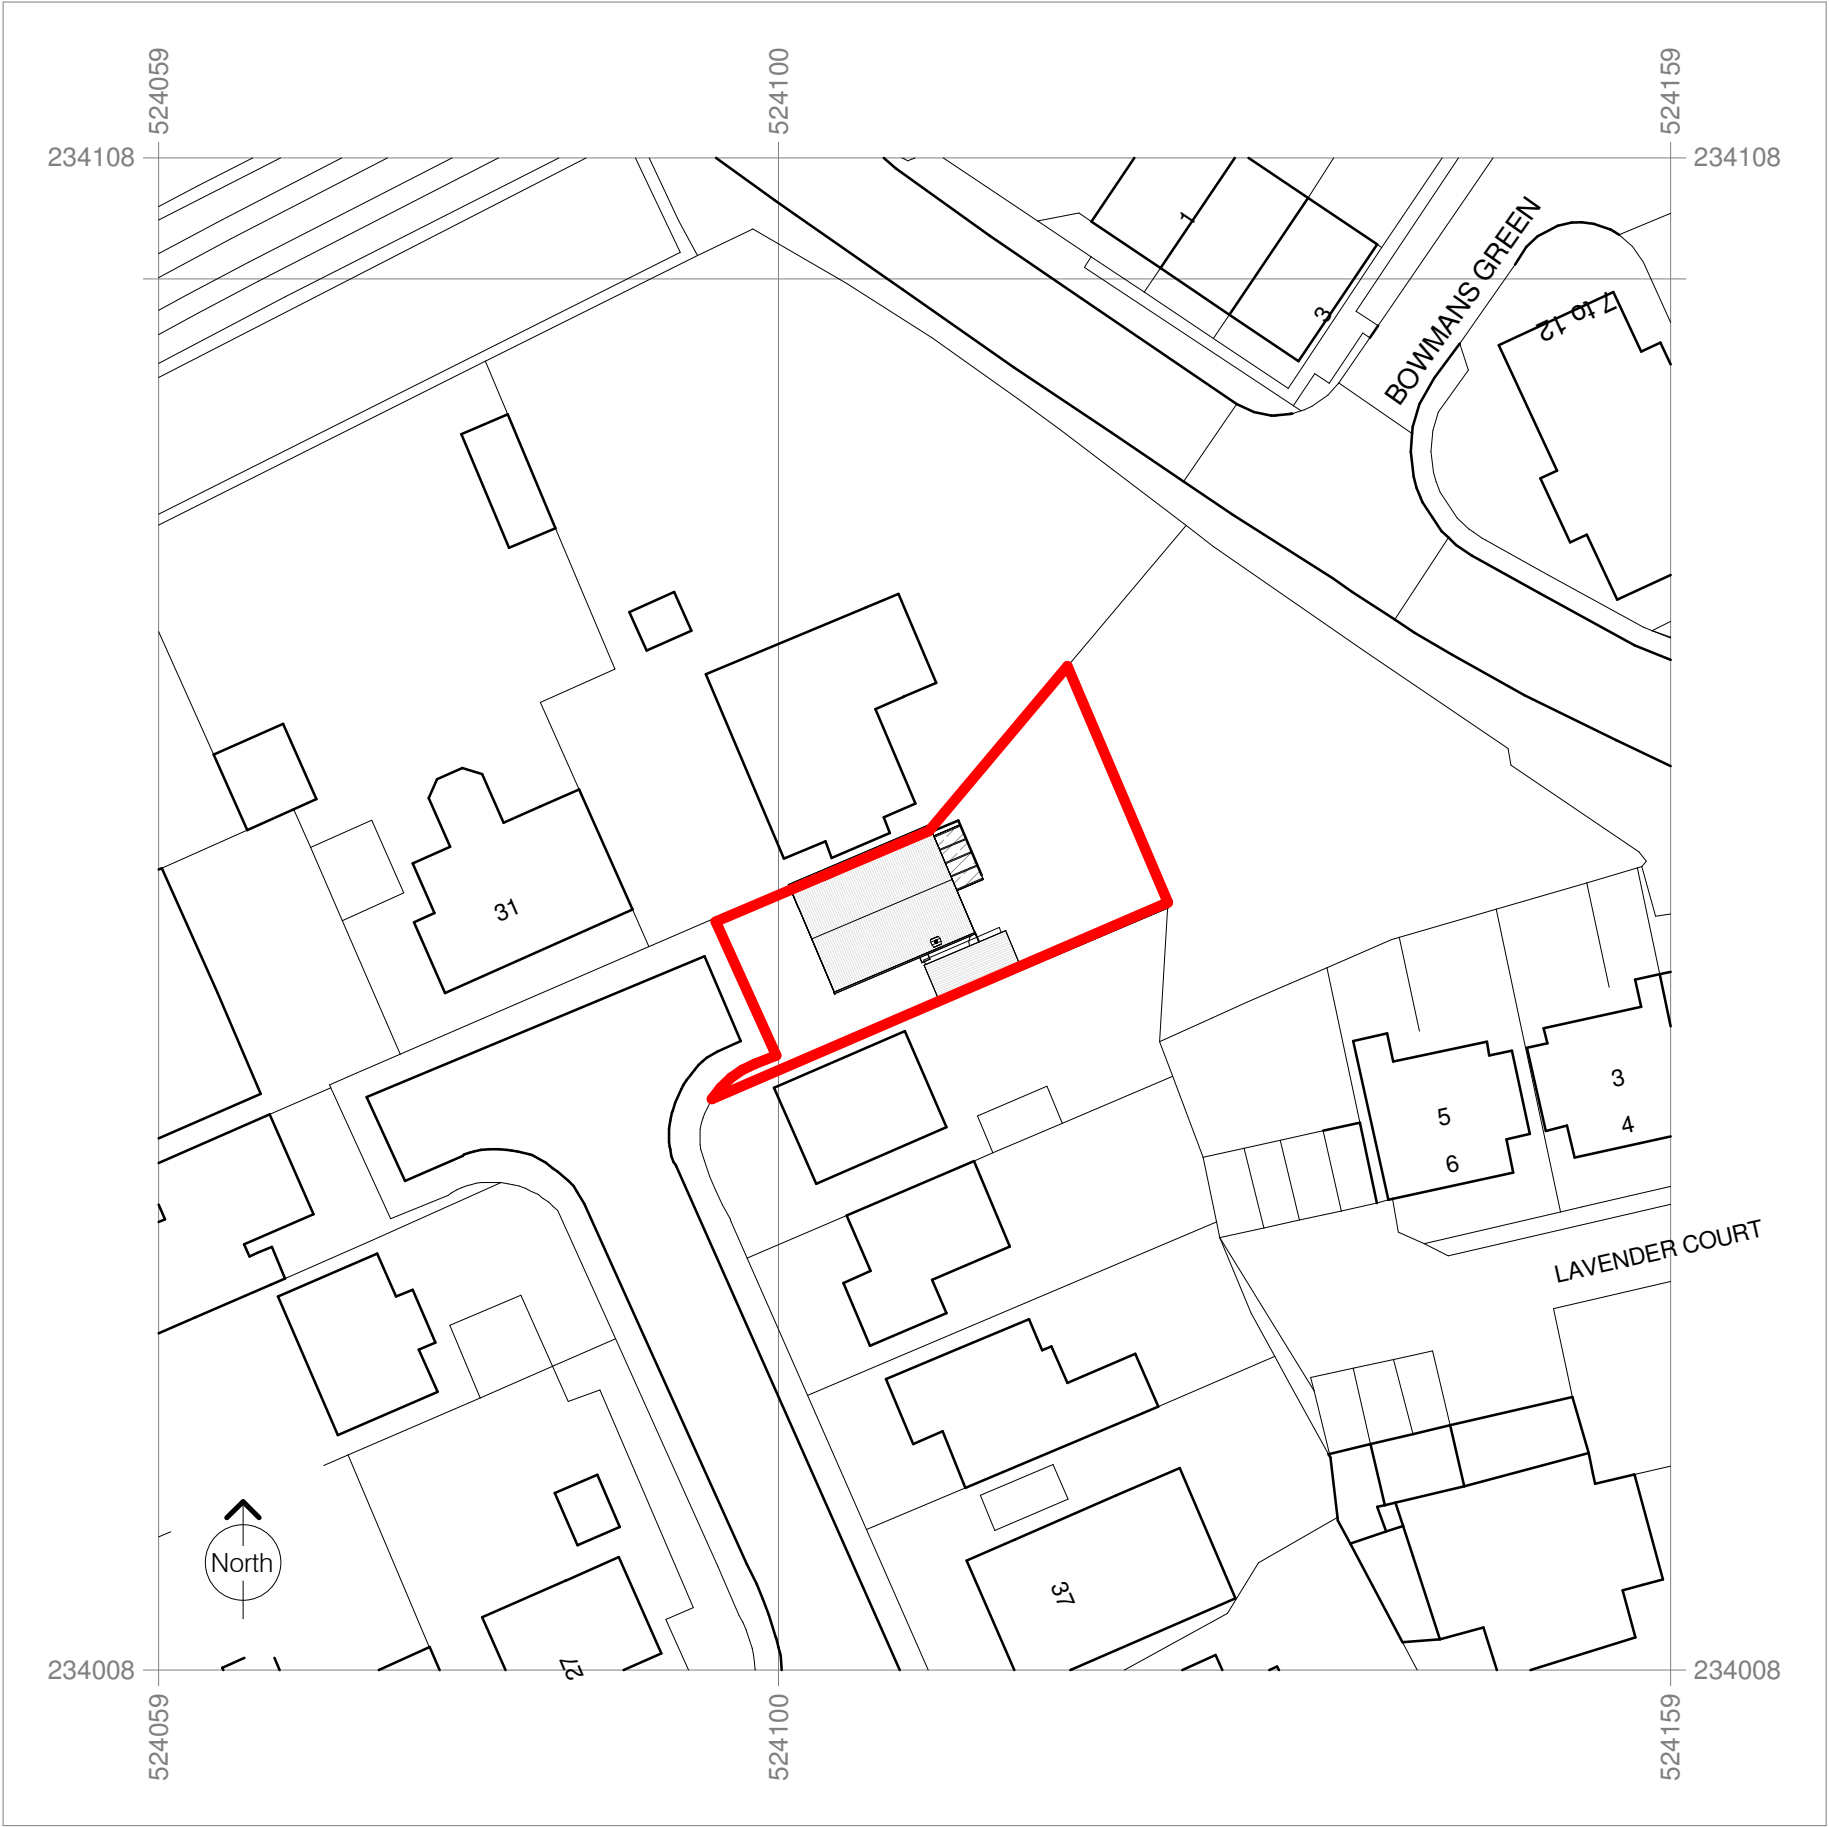

Ordnance Survey
UKmapcentre.com

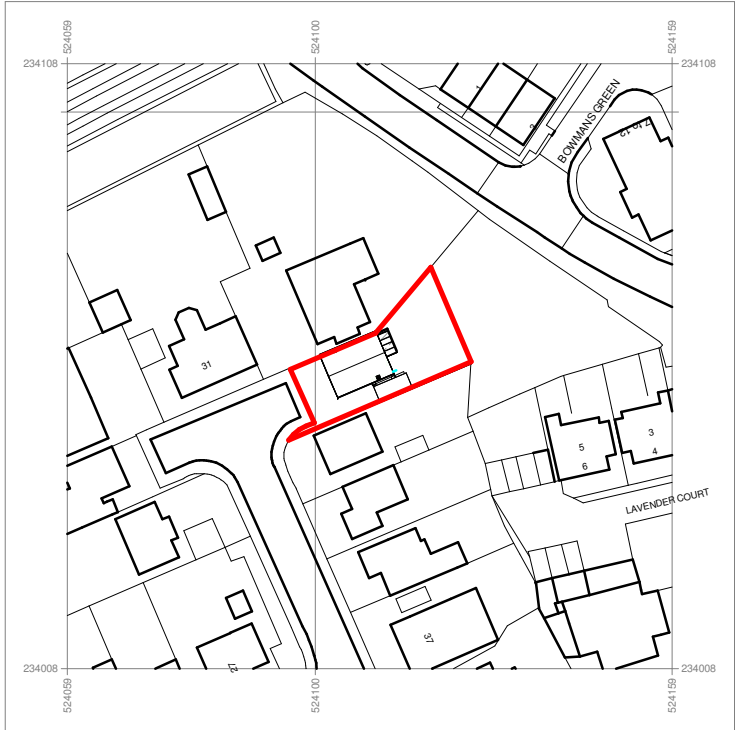


Serial number: 322559
© Crown copyright and database right 2025
Ordnance Survey licence AC0000848283
Reproduction in whole or in part is prohibited
without the prior permission of Ordnance Survey.

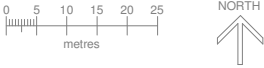

1 Location Plan
1 : 1250 @A3

2 Block Plan
1 : 500 @A3

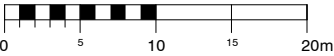

Client:	James Willoughby
Address:	33 The Sycamores, Baldock, SG7 5BJ
Sheet Size - A3	

Title:	Location Plan
Status:	plan

Project number:	JW-2538
Drawing number:	PL001
Revisions:	-
Scale:	As indicated@A3
Drawn by:	Author
Date:	02/18/14

The copyright of this drawing is vested with the author and must not be copied or reproduced without consent. Figures and dimensions only to be taken from this drawing. All contractors must visit the site and be responsible for checking all existing conditions and notifying the author of any discrepancies prior to any manufacture or construction work. Note this drawing will only be to scale at stated sheet size.

Revisions:	Date
Rev - ISSUED FOR COMMENT	25.11.25



PicklePlanning

1 Sale Drive-
Baldock-SG7 6NS
07843238113
pickleplanning@gmail.com
www.pickleplanning.co.uk

