



3 Proposed - Front Elevation
1 : 100 @A3

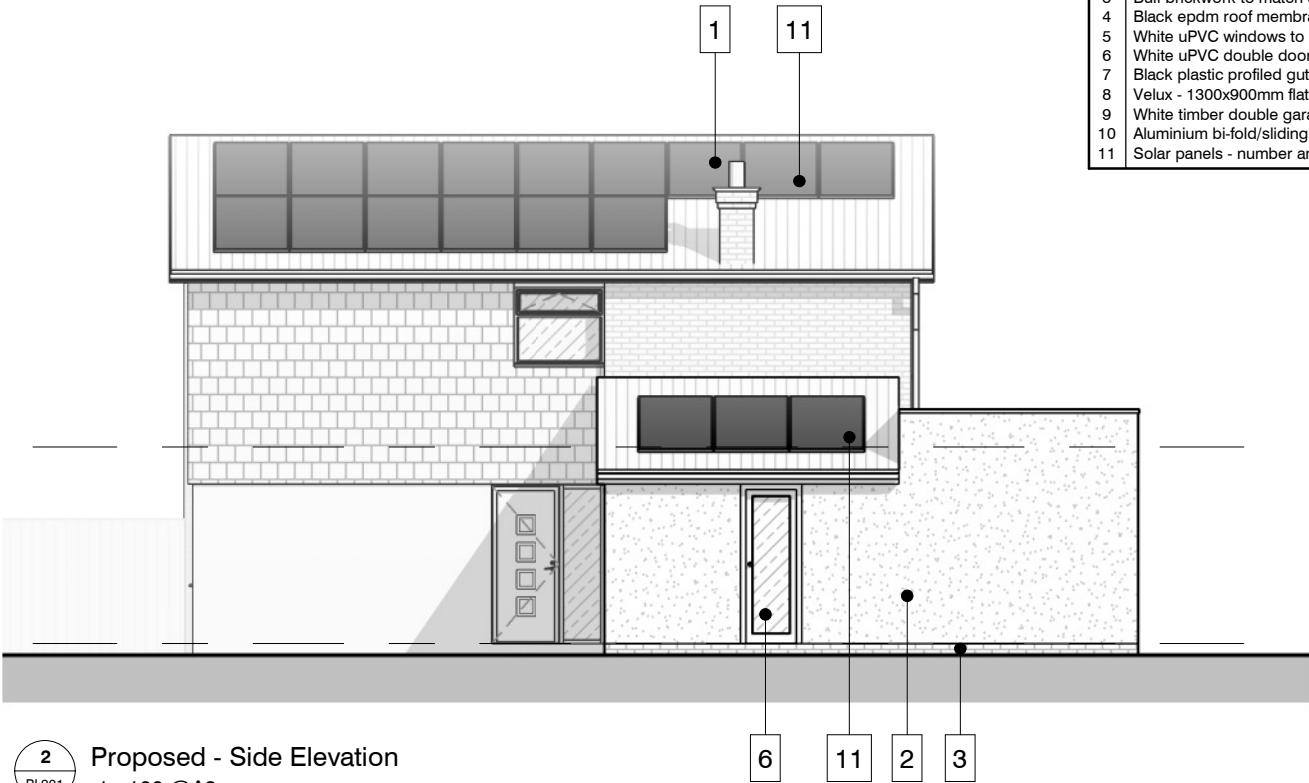

2 Proposed - Side Elevation
1 : 100 @A3



1 Proposed - Rear Elevation
1 : 100 @A3

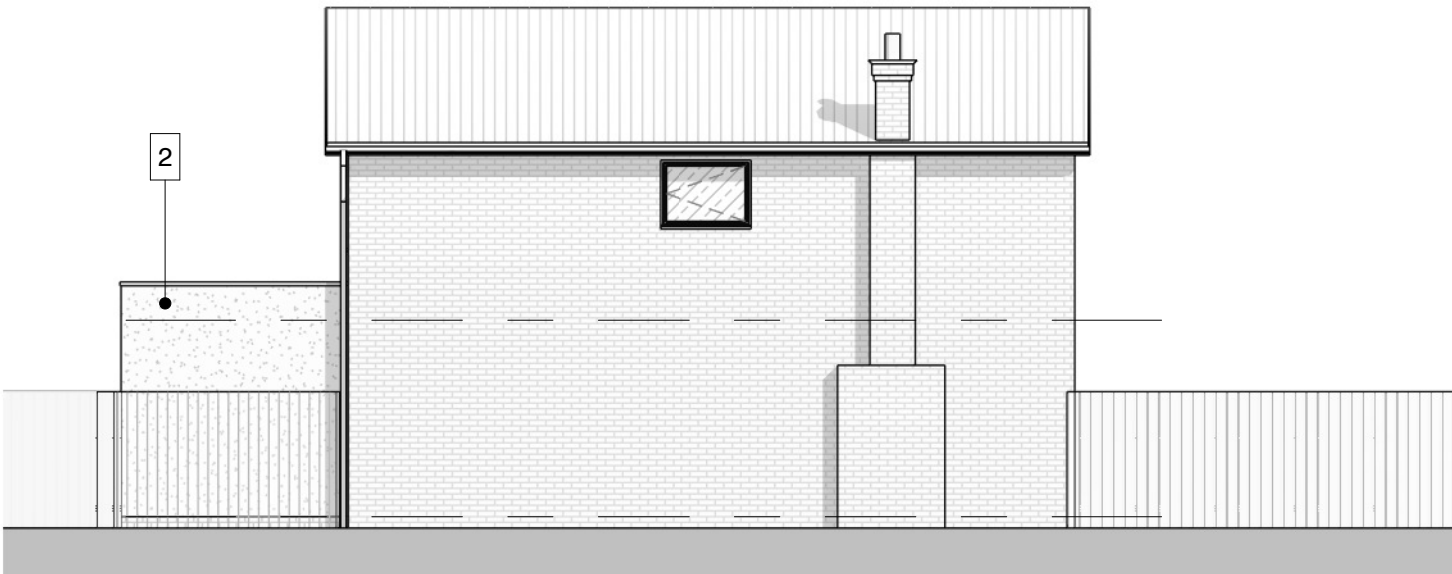

4 PROPOSED - Boundary Elevation
1 : 100 @A3

Materials	
1	Grey plain tiles - colour to match existing roof tiles.
2	Light textured white rendered masonry.
3	Buff brickwork to match existing.
4	Black epdm roof membrane.
5	White uPVC windows to match existing
6	White uPVC double doors.
7	Black plastic profiled gutters and square rwp's.
8	Velux - 1300x900mm flat roof windows.
9	White timber double garage doors.
10	Aluminium bi-fold/sliding doors - Colour TBC.
11	Solar panels - number and size TBC.