



Site Plan 1:500

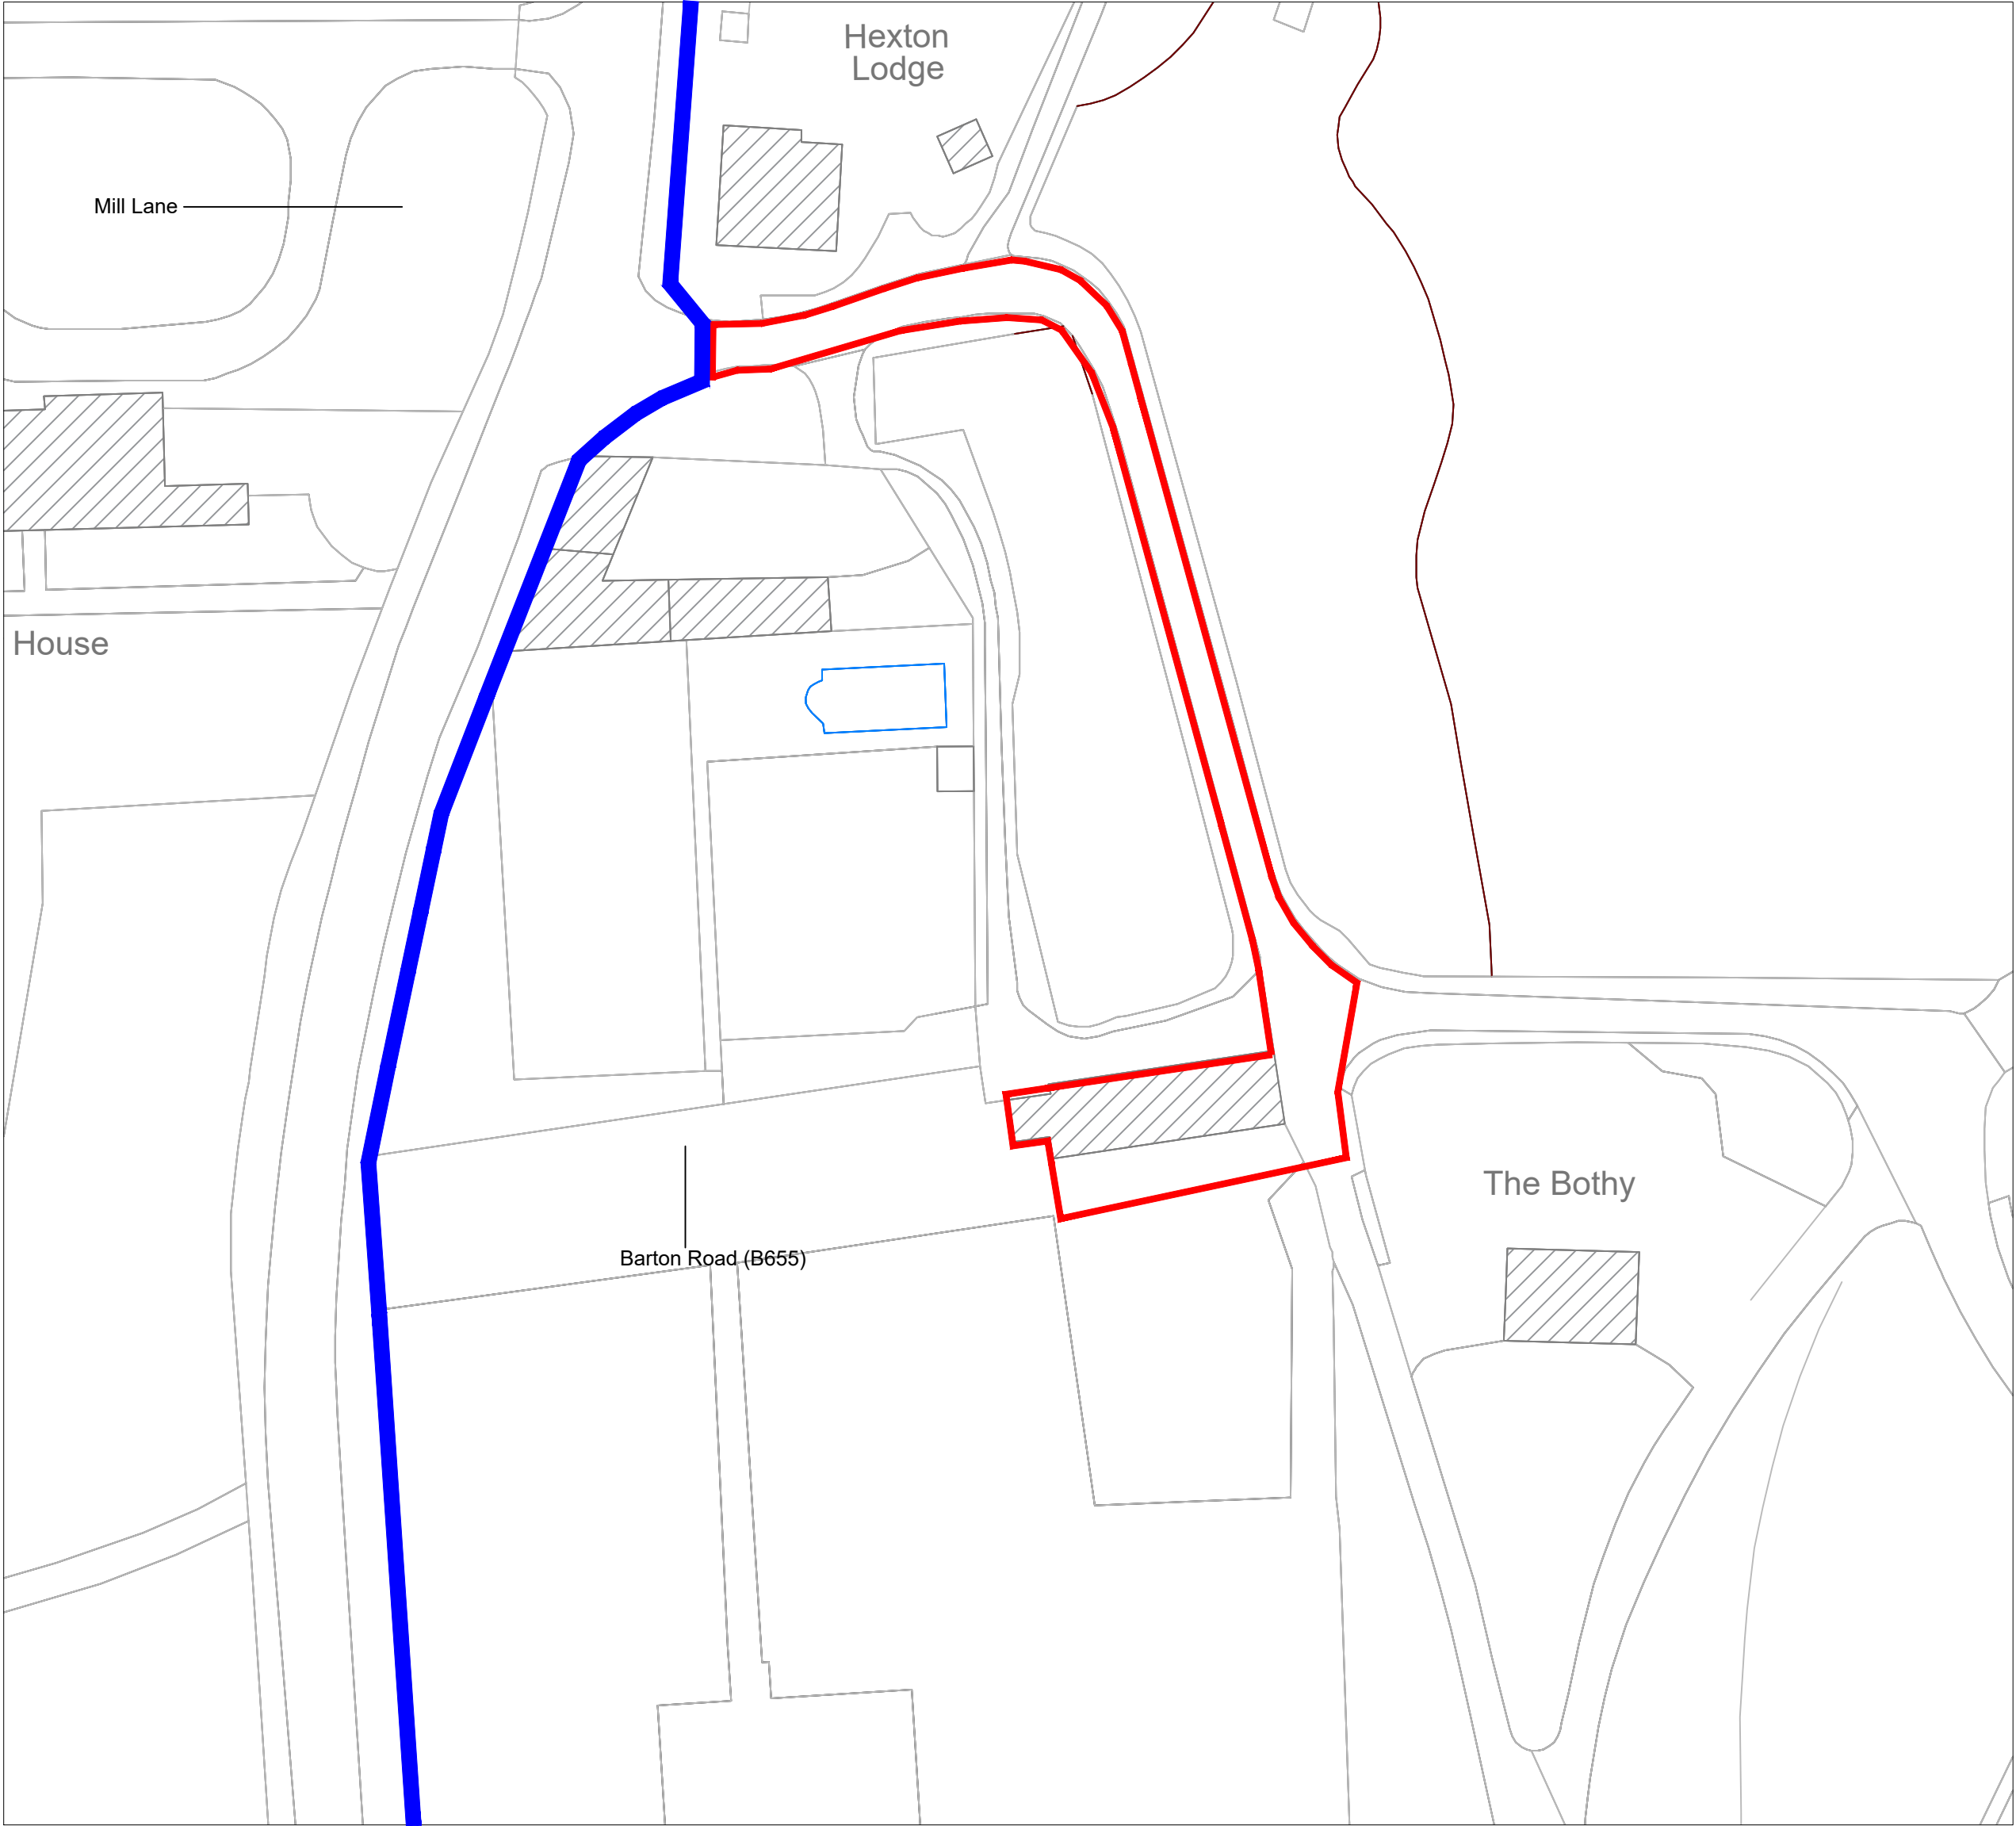


Location Plan 1:1250

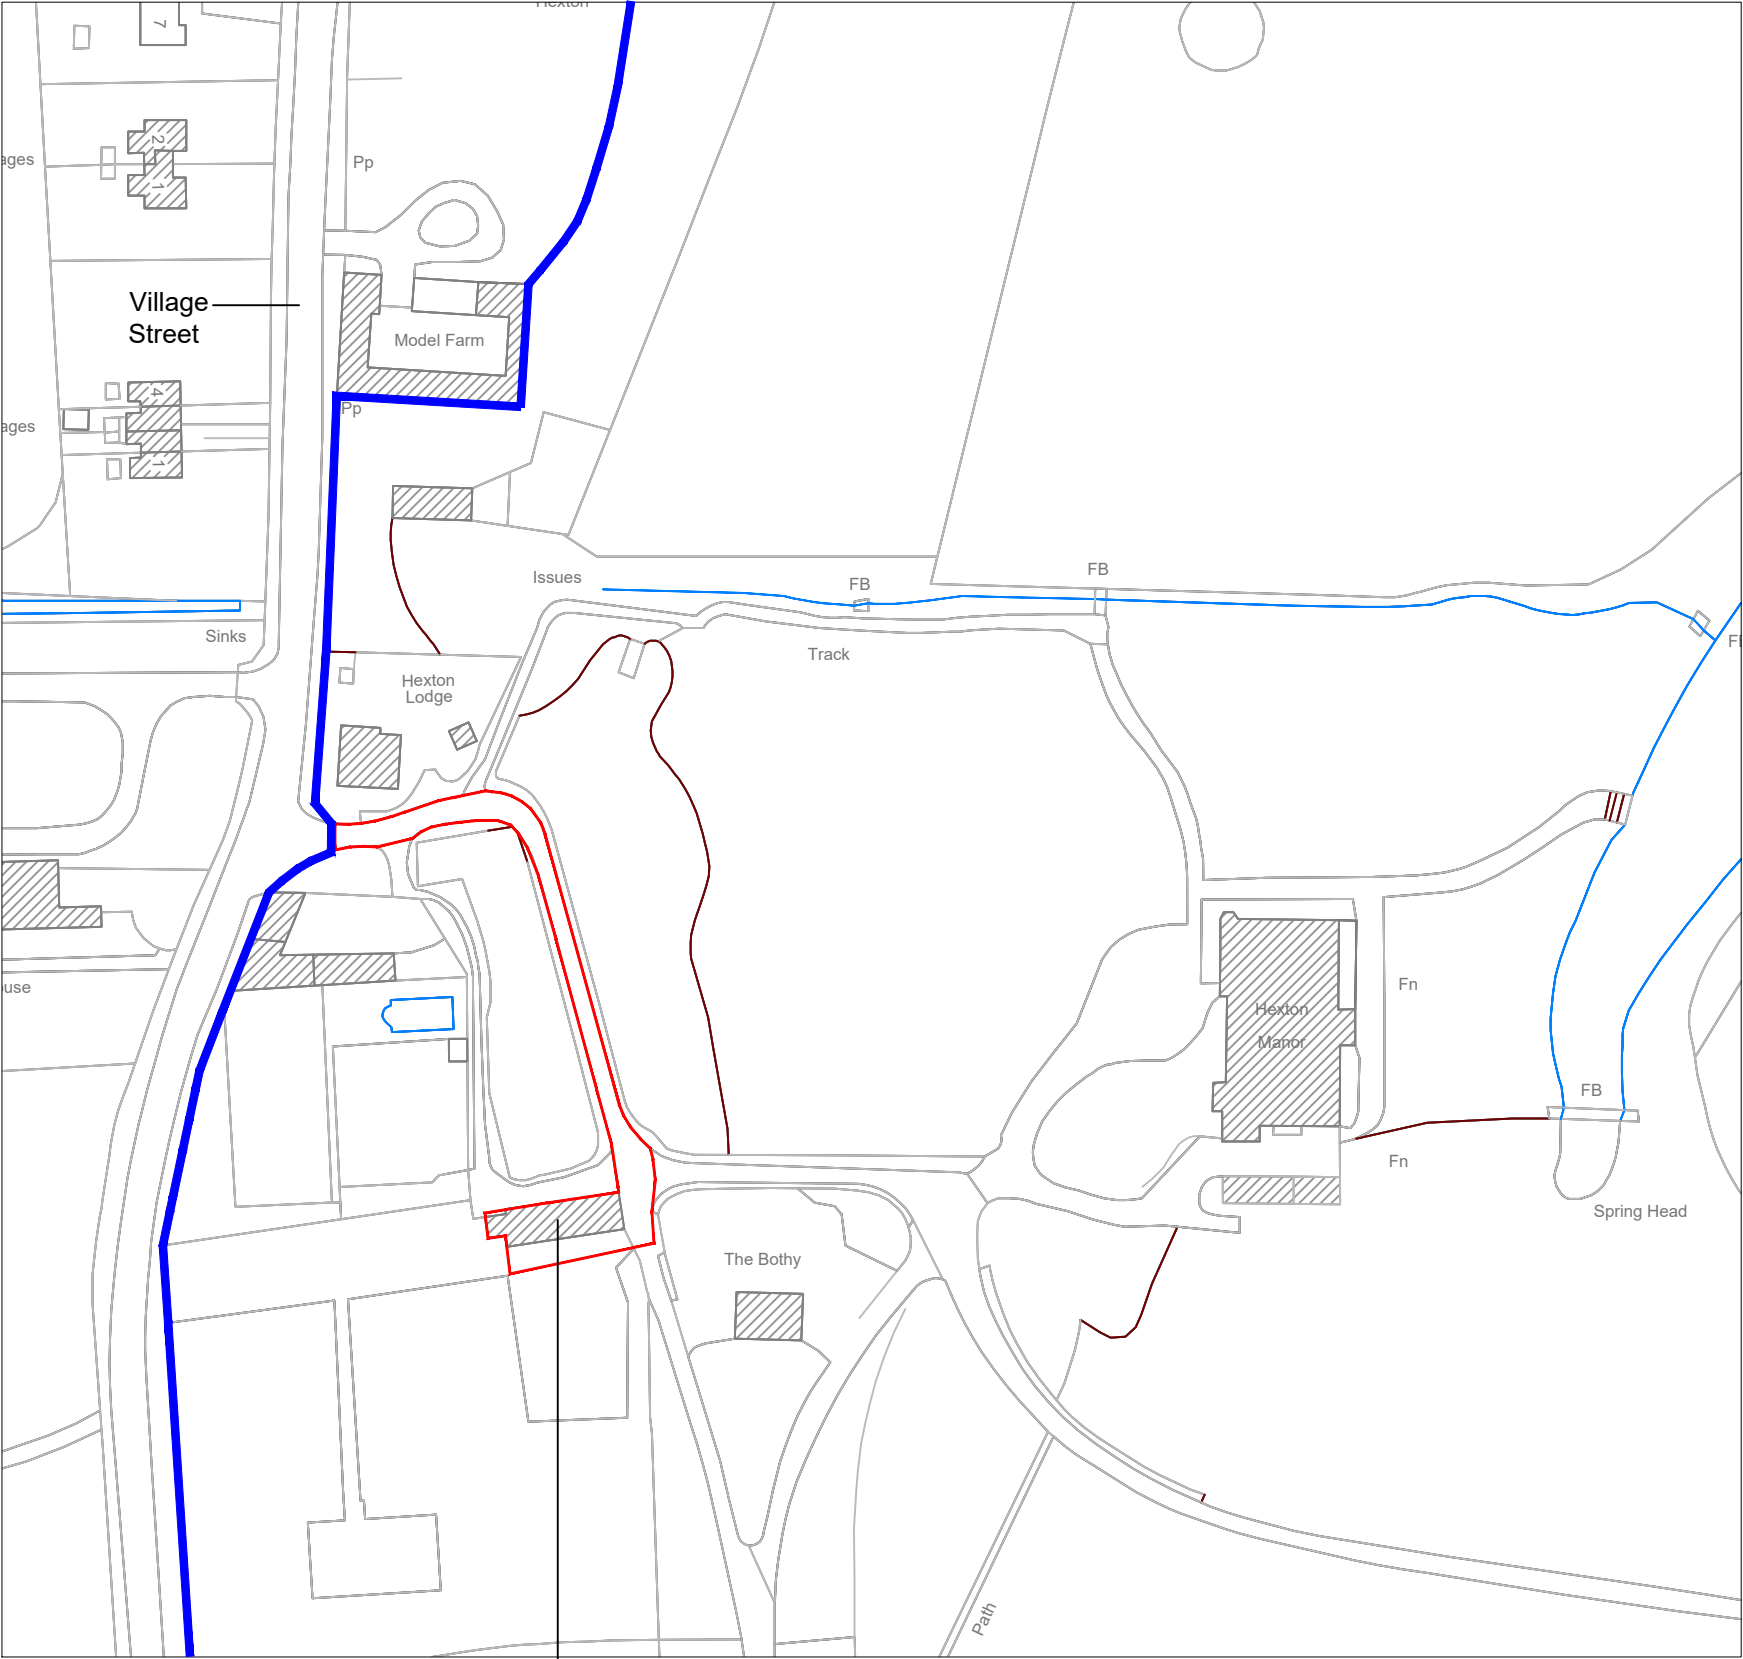


Proposed Security Guards Office

1:1250 Scale Bar

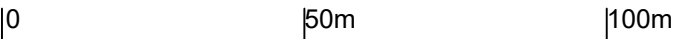

1:500 Scale Bar

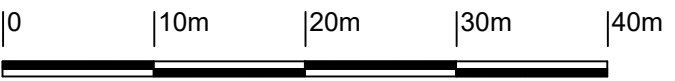

Architech Limited

Architectural and Building Consultants
Tel. 01462 634293 / 07768 123899

Project

The Gardeners Store, Hexton
Manor, Hexton, Hertfordshire

Title

Conversion of Gardeners Store
into Security Guard Office

Date

Dec. 2025

Scale

1:1250 1:5000

Status

Planning

2025 / 37 / 102



A2

© THIS DRAWING IS COPYRIGHT