




Proposed Ground Floor Plan 1:50

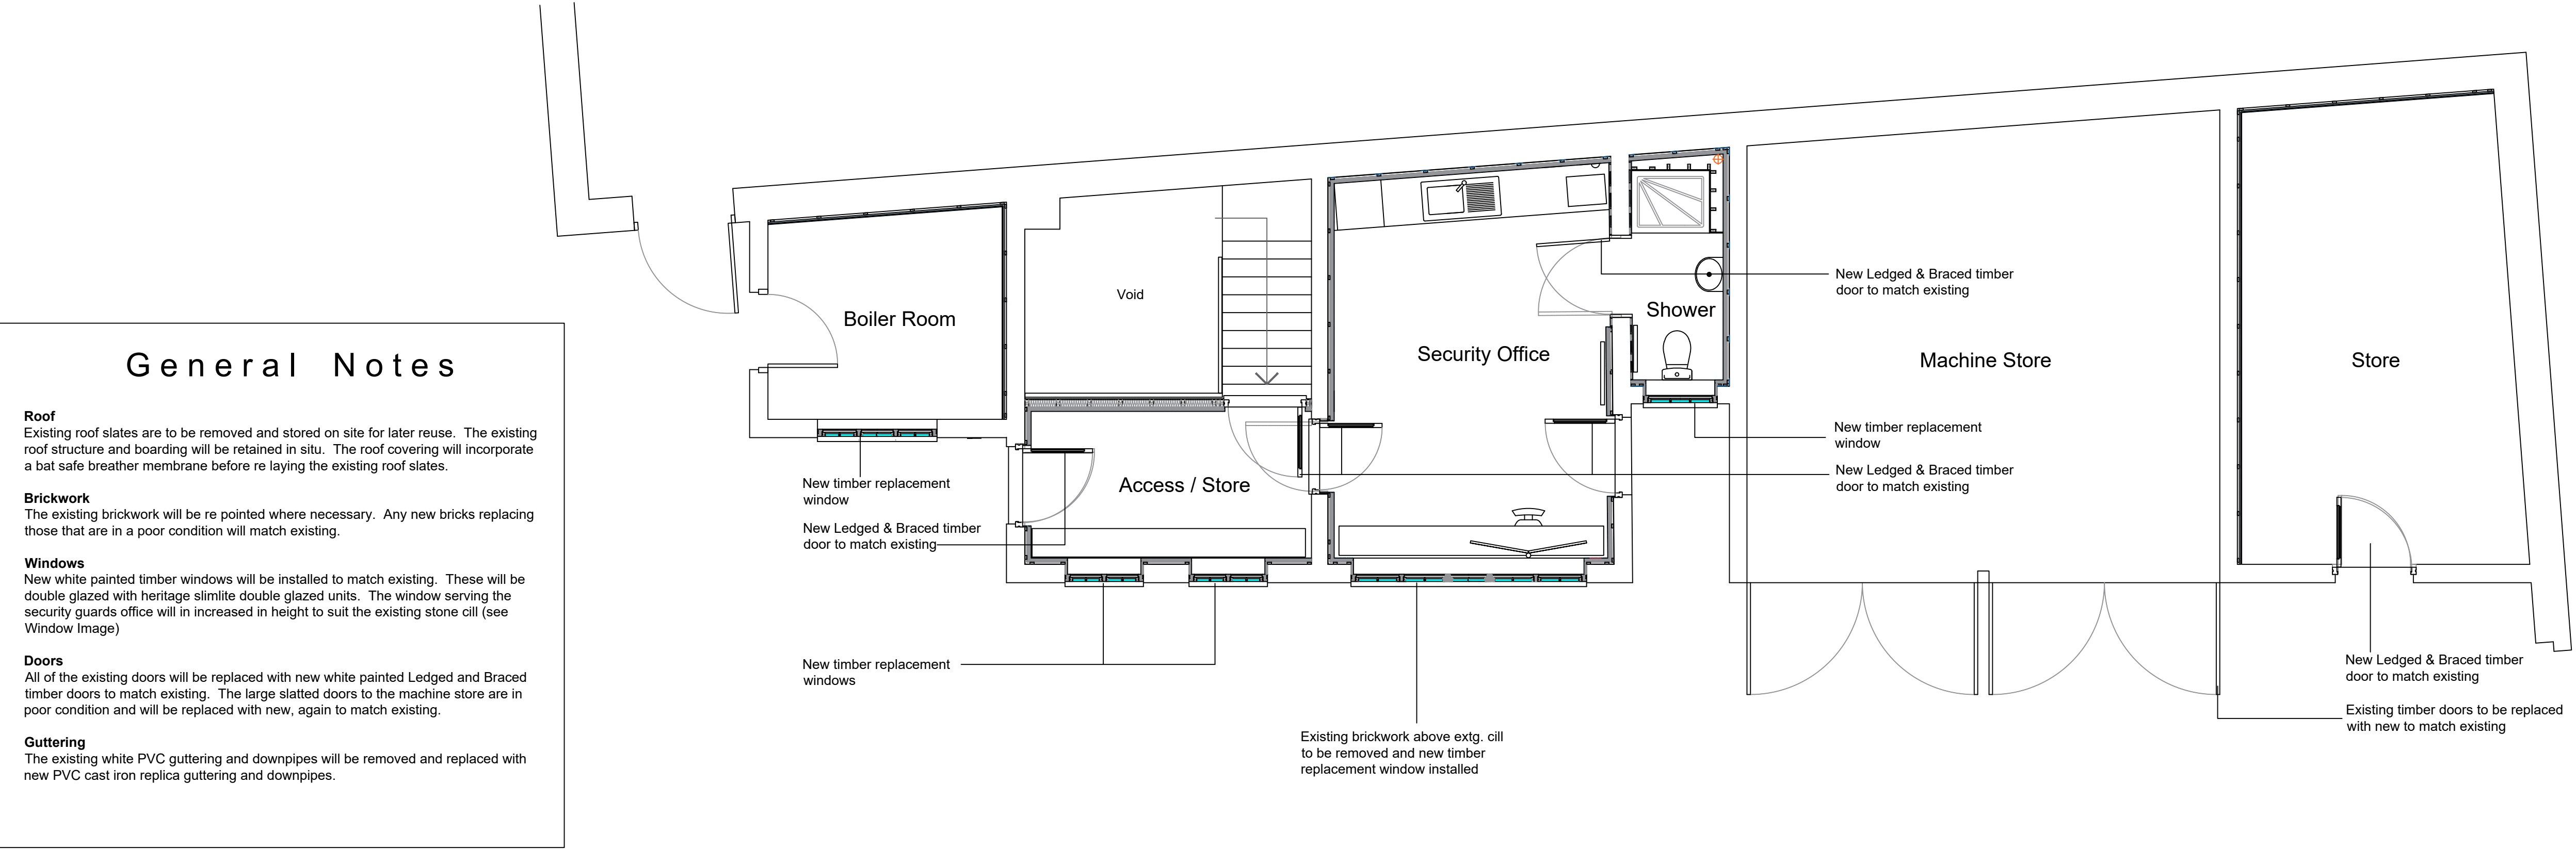

Existing Elevations 1:100

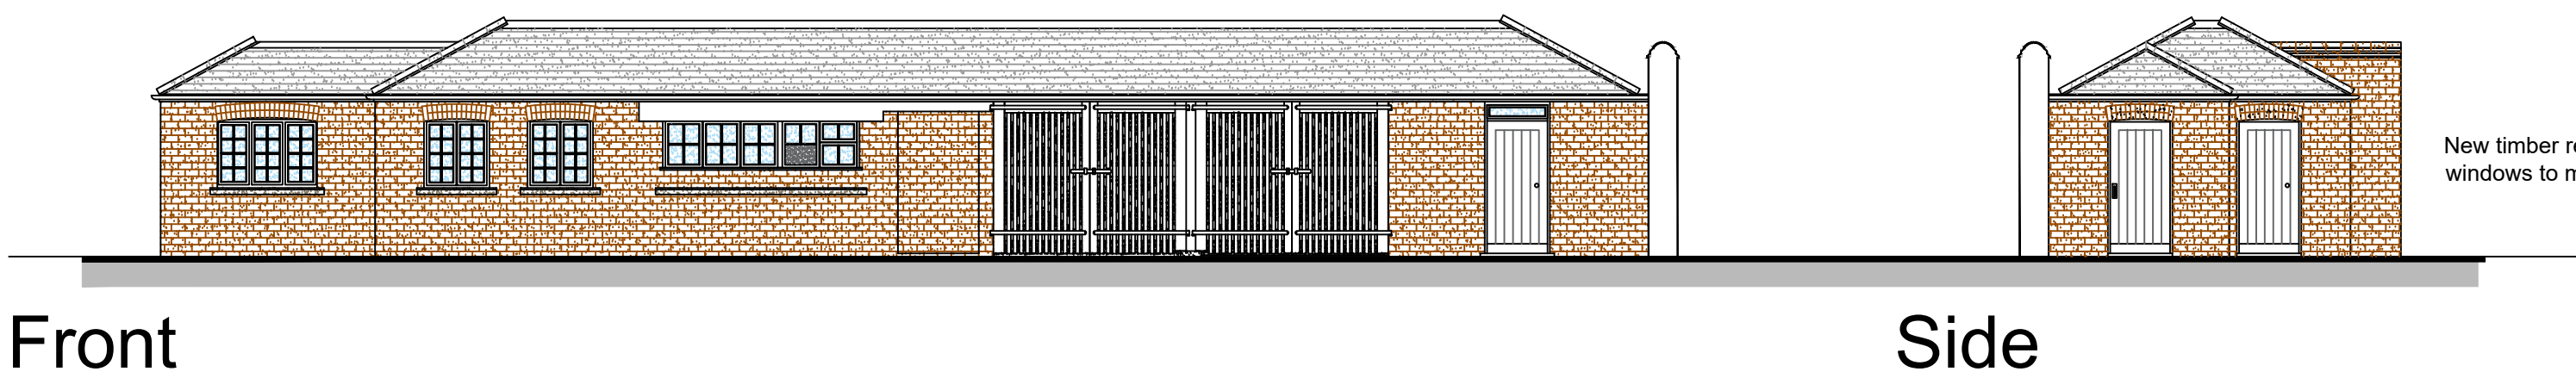

Proposed Elevations 1:100

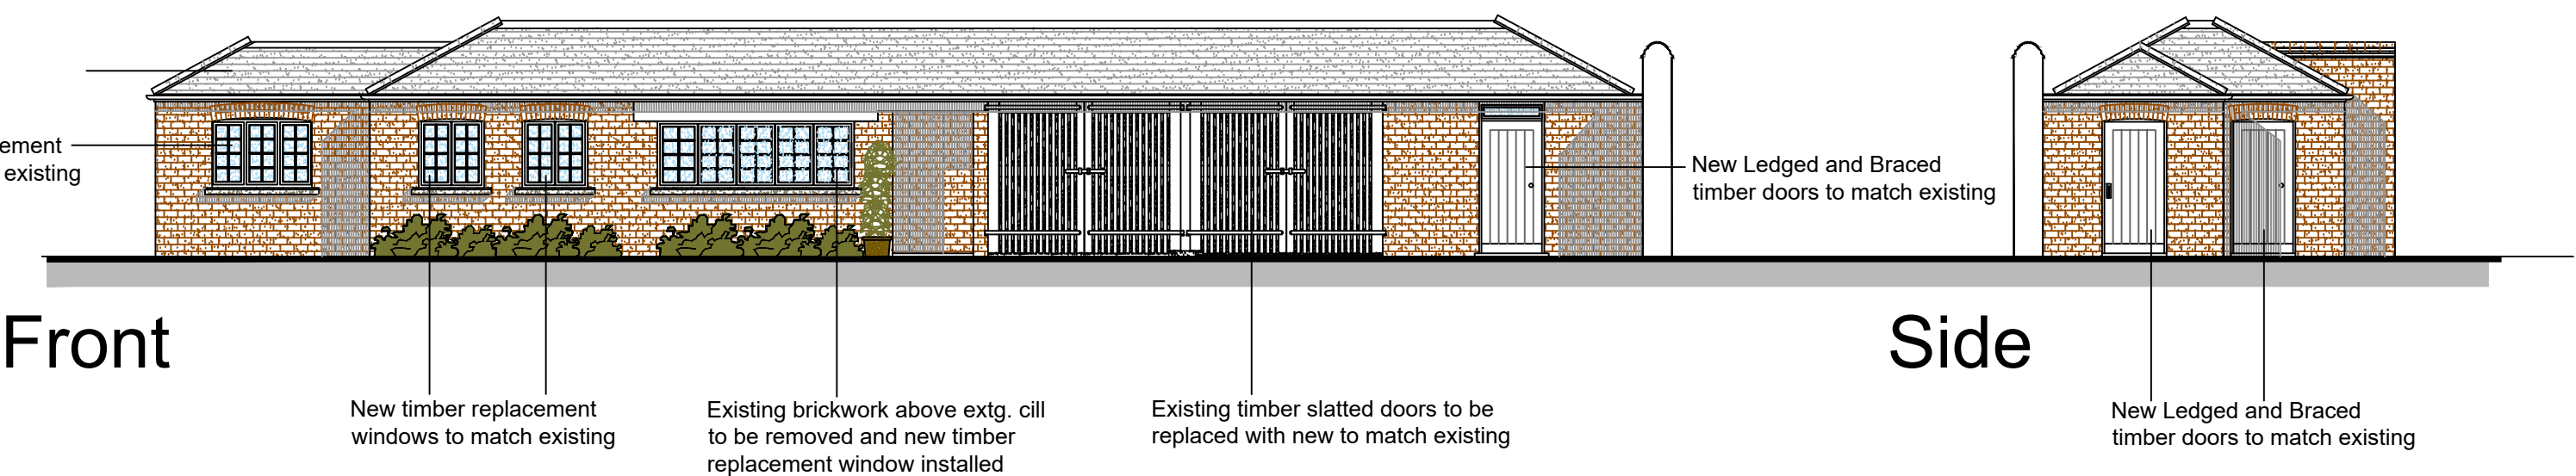

Window Image



Front Elevation Image




Slatted Doors to Machine Store Image



Side Elevation Image



Existing Ground Floor Plan 1:100

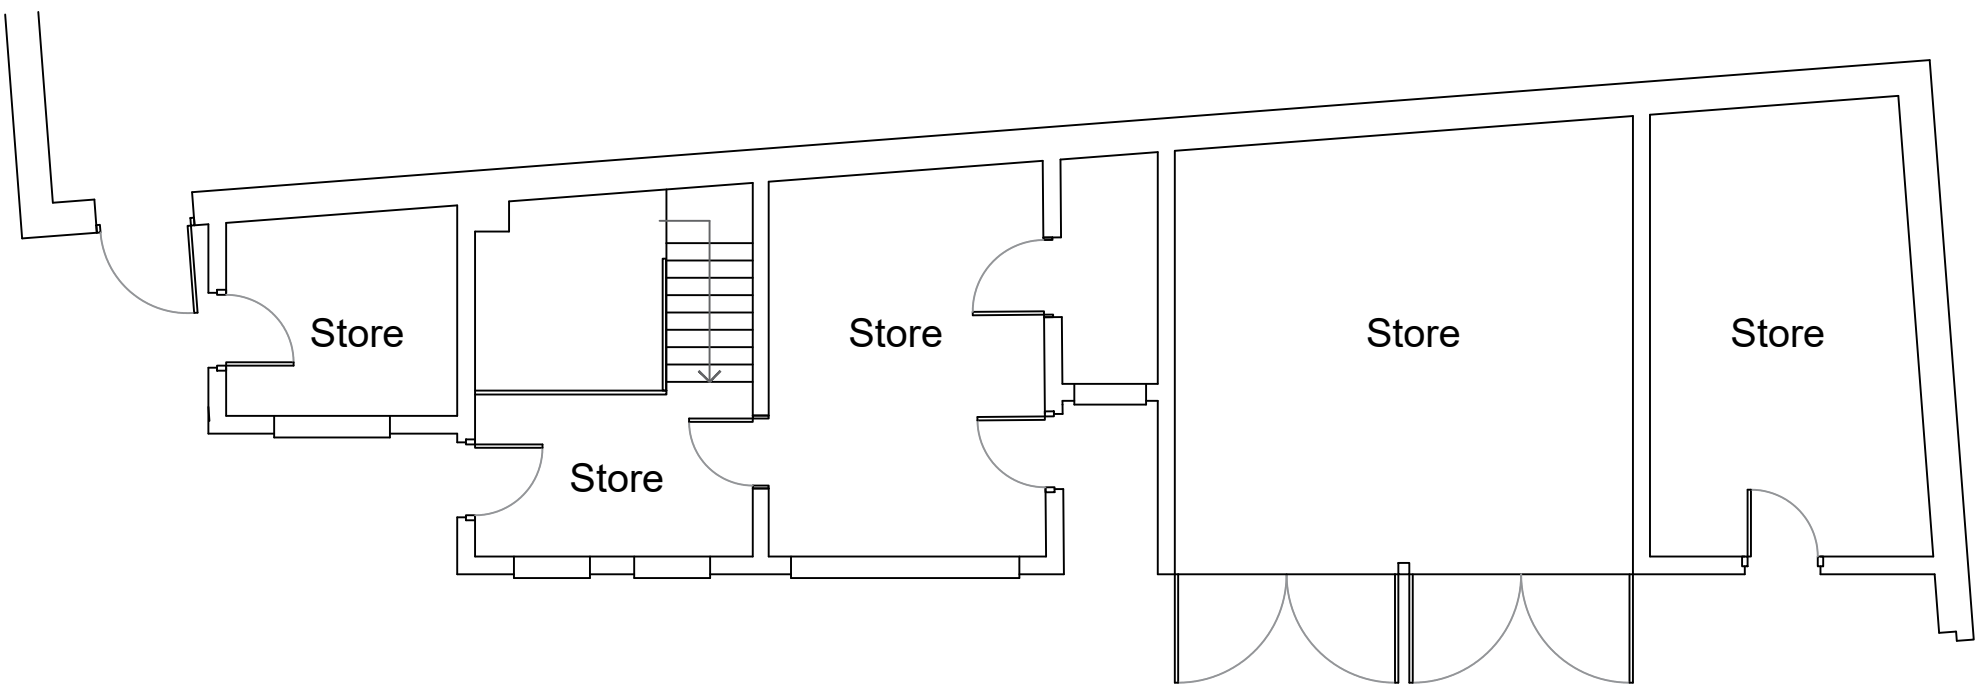

Architech Limited

Architectural and Building Consultants
Tel. 01462 634293 / 07768 123899

Project

Gardeners Store, Hexton Manor,
Hertfordshire

Title

Conversion to Security Office

Date

Oct 2025

Scale

1:50 1:100

Status

LB

2025 / 37 / 101

© THIS DRAWING IS COPYRIGHT