



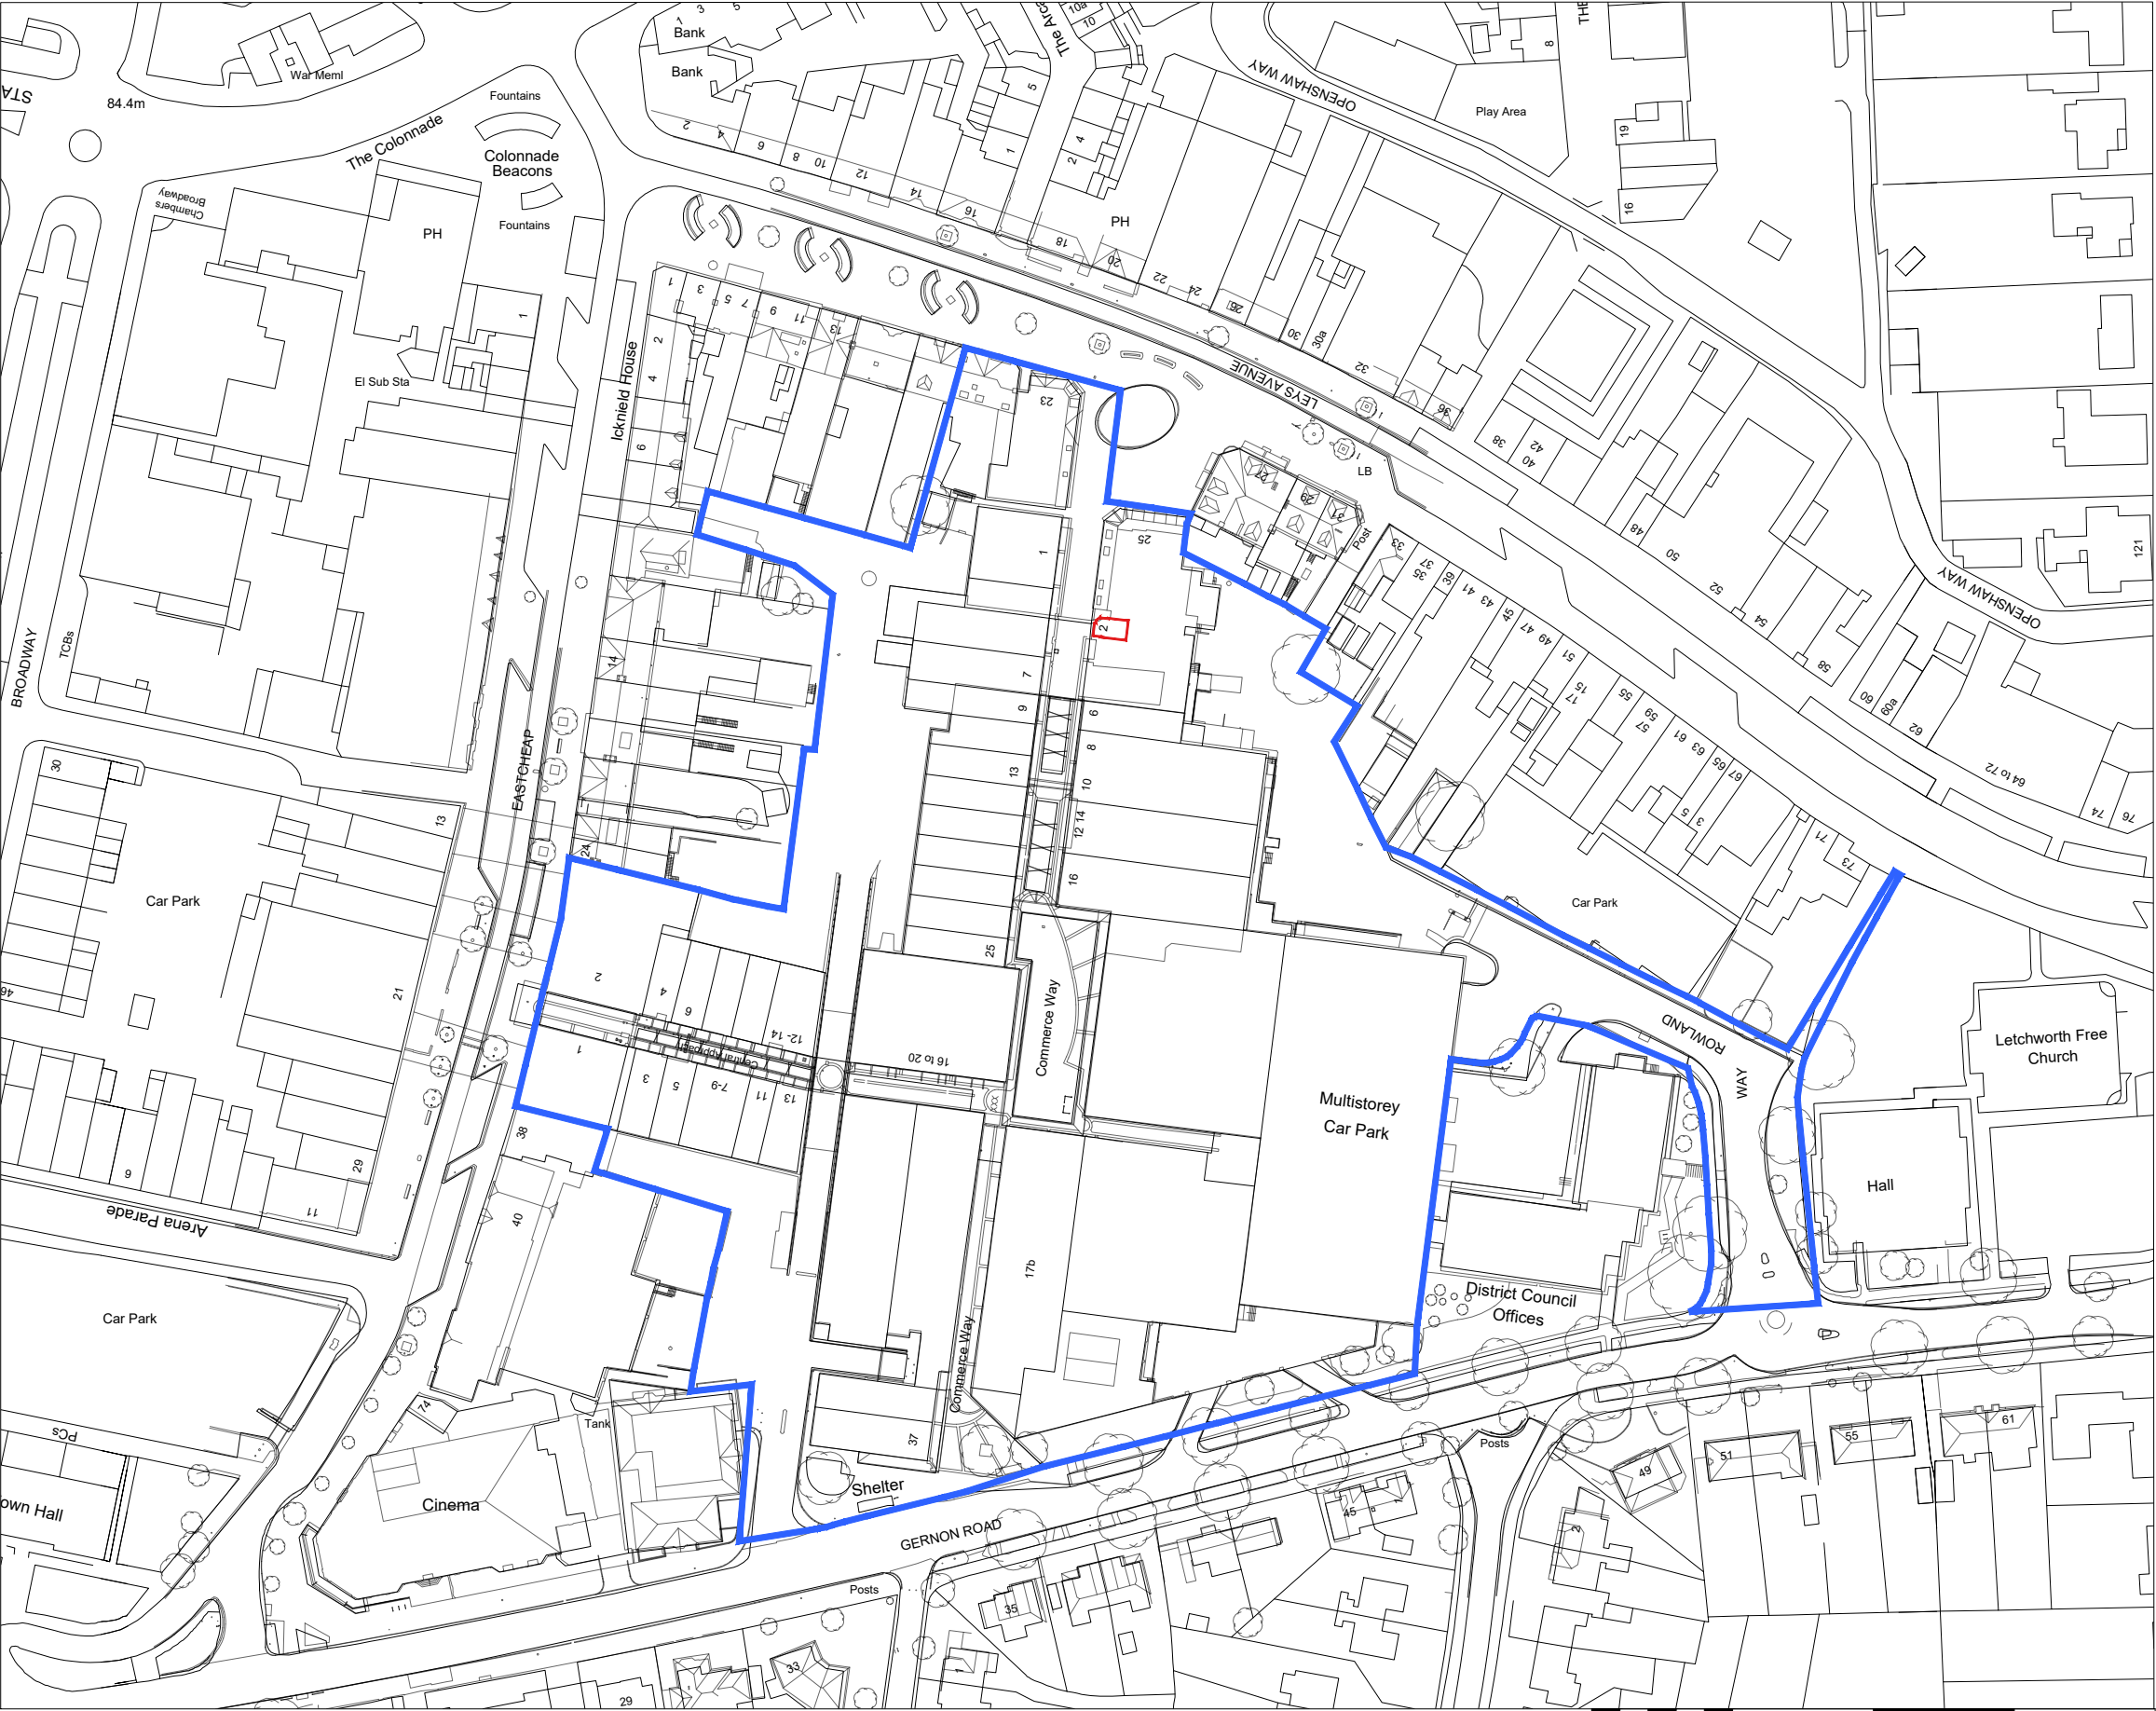

LOCATION PLAN (2 COMMERCE WAY)
1:1250

NOTES & KEY

EXECUTIVE STUDIO 4 DESIGN SHALL HAVE NO RESPONSIBILITY FOR ANY USE MADE OF THIS DOCUMENT OTHER THAN FOR THAT WHICH IT WAS PREPARED AND ISSUED. ALL DIMENSIONS SHOULD BE CHECKED ON SITE. DO NOT SCALE FROM THIS DRAWING. ANY DRAWING ERRORS OR DIVERGENCES SHOULD BE BROUGHT TO THE ATTENTION OF EXECUTIVE STUDIO 4 DESIGN AT THE ADDRESS SHOWN BELOW.

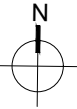

OWNERSHIP BOUNDARY

APPLICATION BOUNDARY

ISSUE 1 TC 09.12.2025 001

2nd Floor ,
113-118 Duncreggan
Road, Derry City,
BT48 OAA.
T. +442871262184

studio4design

© Executive Studio 4D Architects Ltd 2025

PROJECT TITLE	
UNIT 2 COMMERCE WAY, GARDEN CITY SHOPPING CENTRE, LETCHWORTH	
PROJECT NUMBER	
5814	
DRAWING TITLE	SCALE OF MAIN DRAWING
	1:500 @ A3
SITE LOCATION PLAN	DATE
	09.12.2025
DRAWING NUMBER	REVISION
000	001