


EXISTING ARRANGEMENT - FOR PROPOSED SEE SHEET 2 OF THESE PLANS

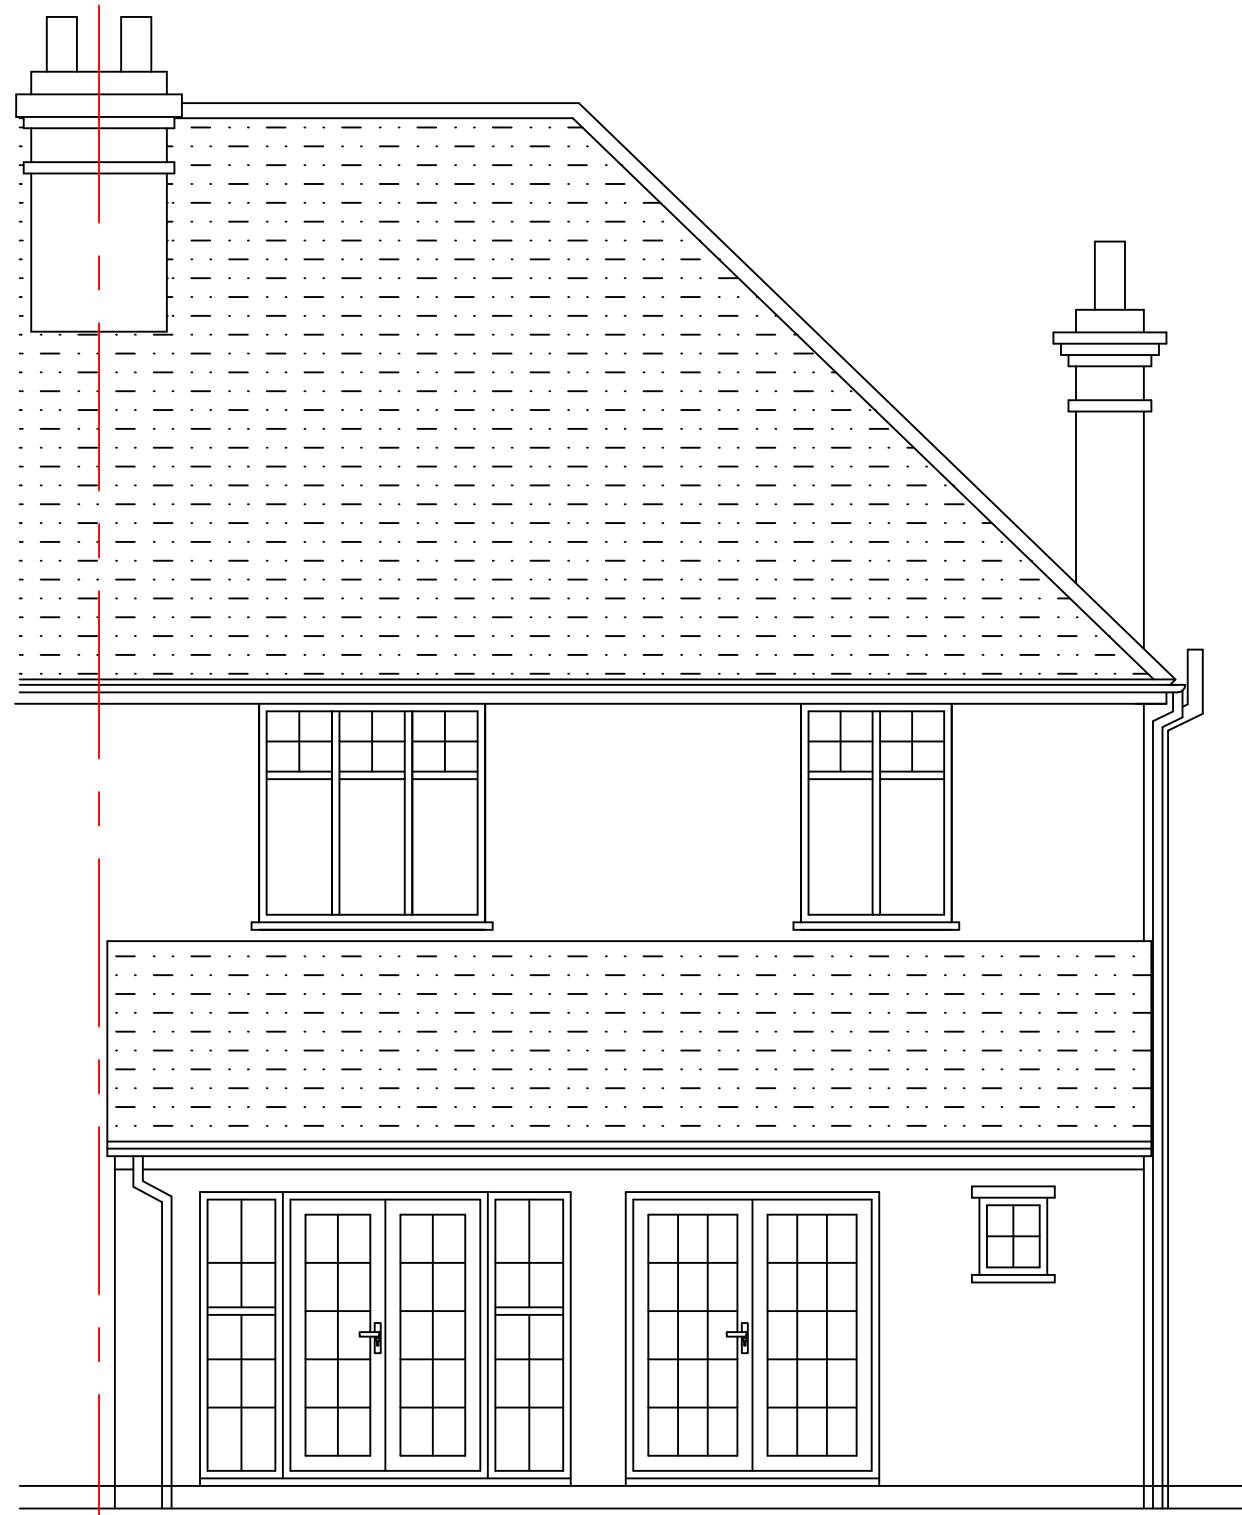


EXISTING REAR ELEVATION




EXISTING SIDE ELEVATION




EXISTING FRONT ELEVATION

 

EXISTING LOFT PLAN

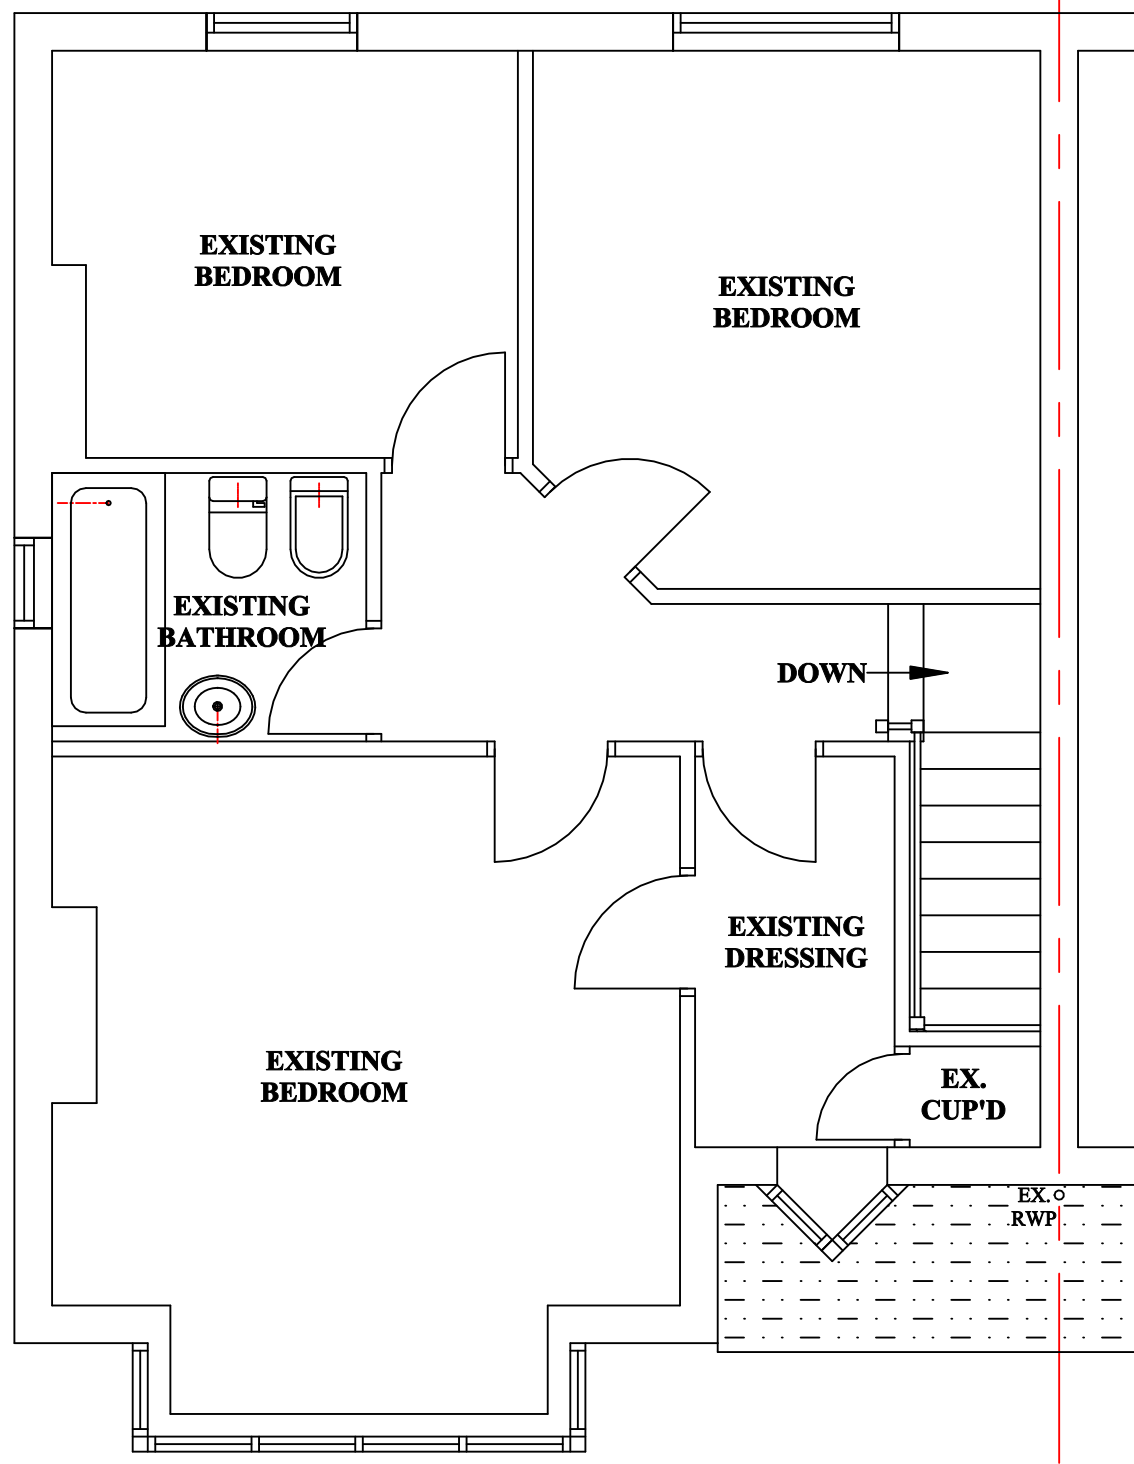

EXISTING FIRST FLOOR PLAN

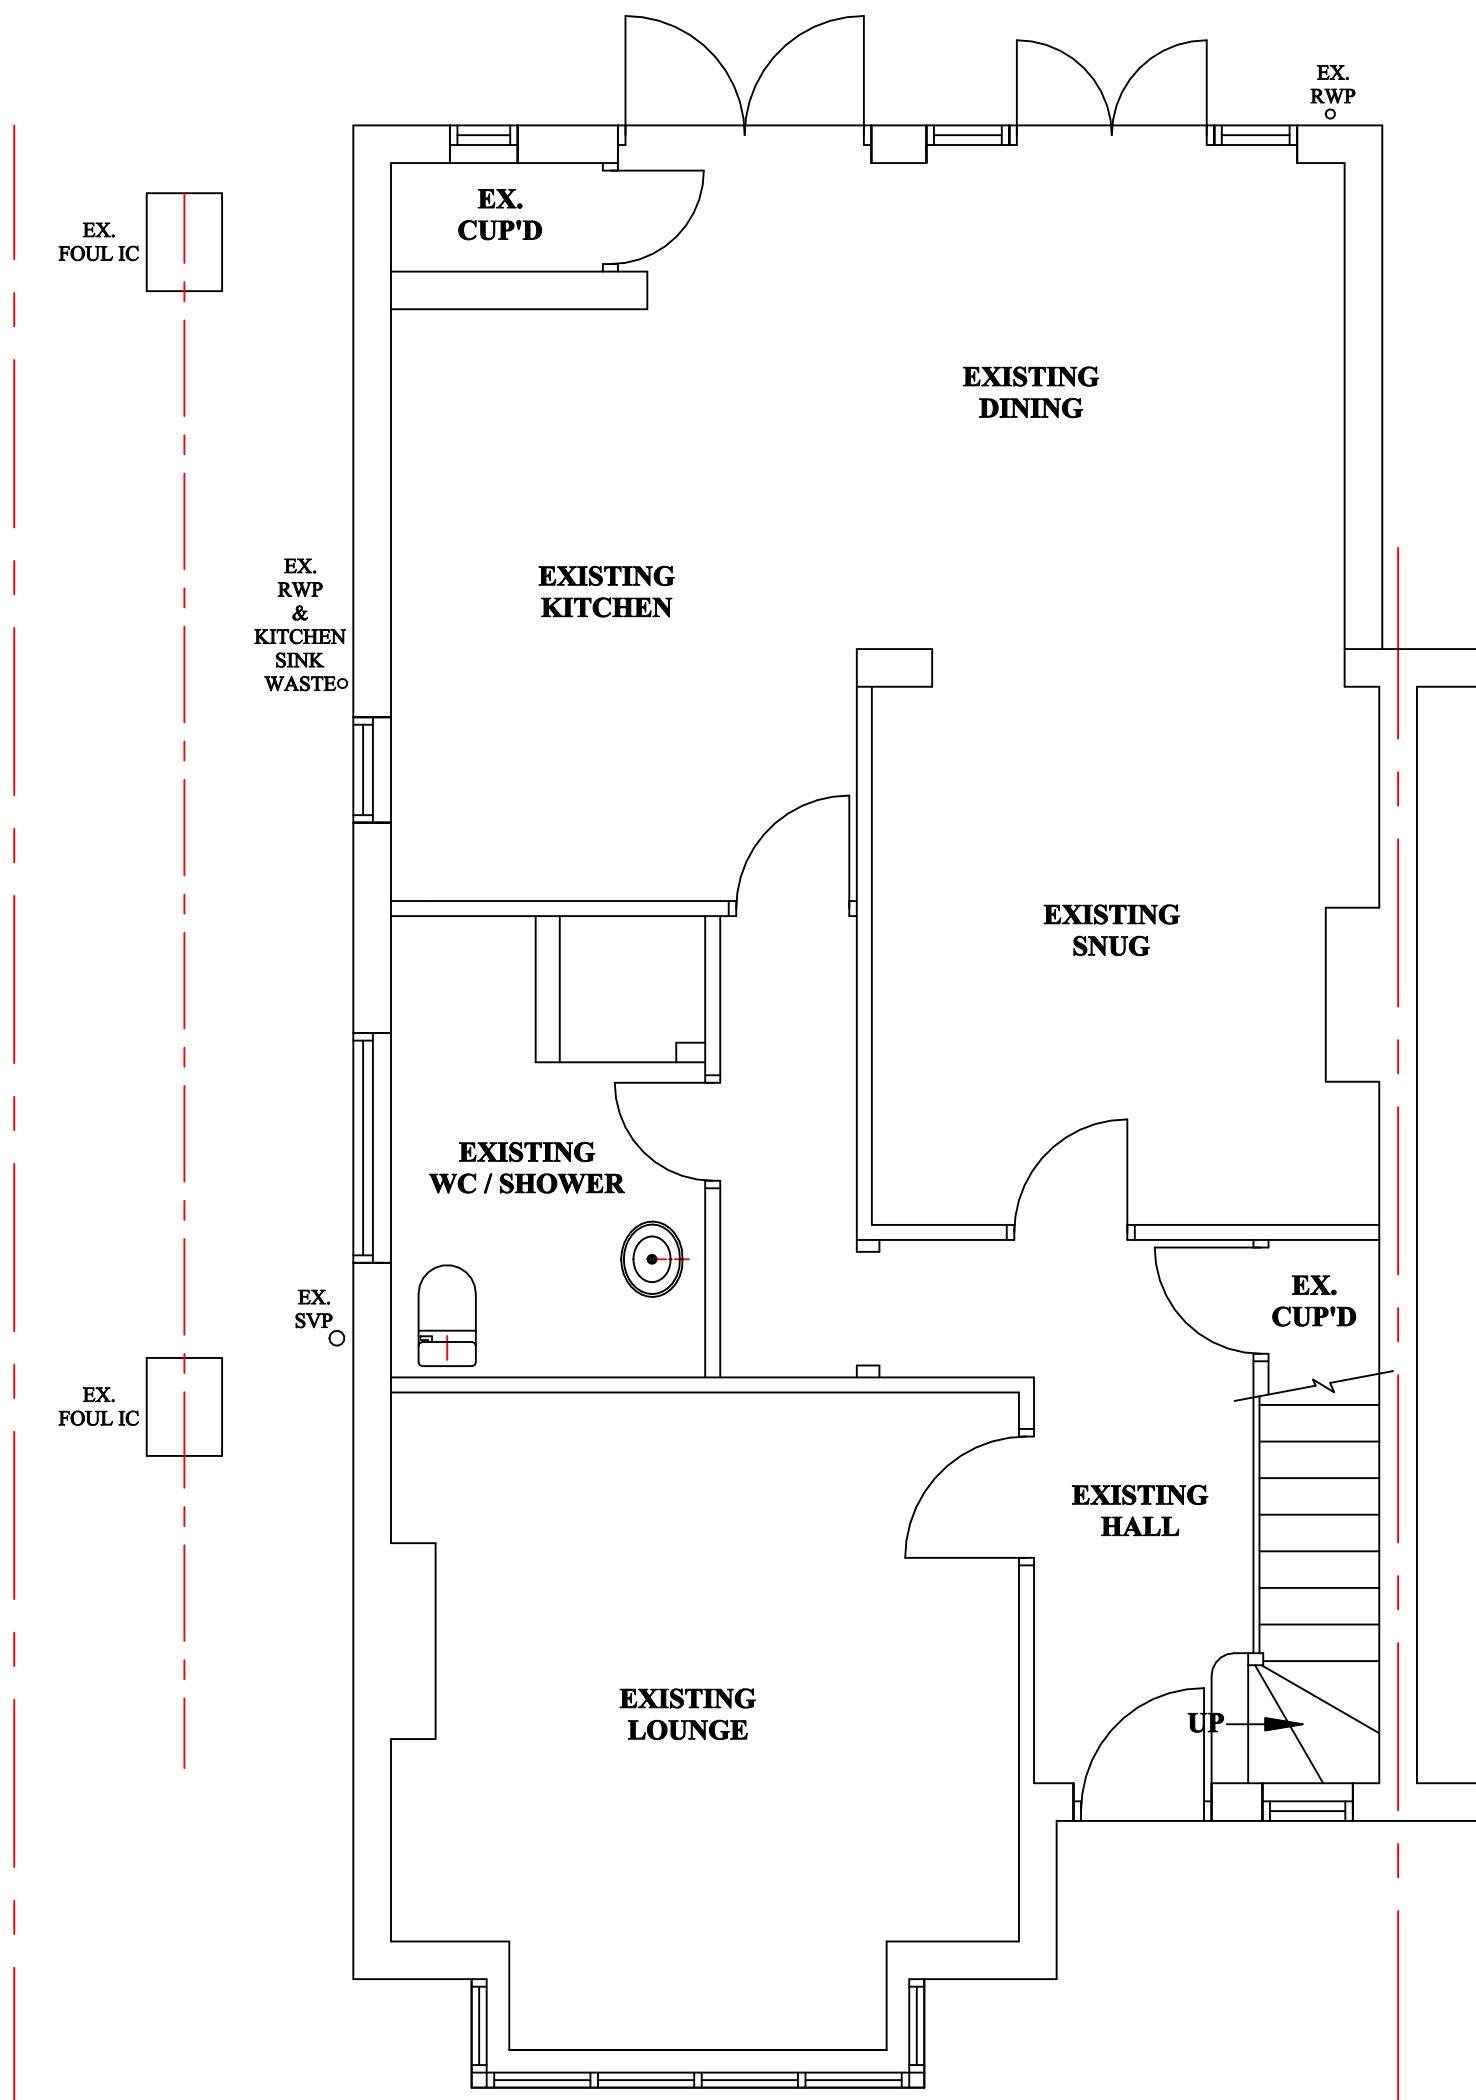

EXISTING GROUND FLOOR PLAN

BE AWARE

PRIOR TO COMMENCEMENT

CONTRACTOR TO CHECK AND CONFIRM ALL EXISTING DIMENSIONS AND FEATURE POSITIONS AND IS TO WORK TO SUIT SITE DIMENSIONS. CLIENT TO BE INFORMED OF ANY DEVIATION FROM DRAWING OR SPECIFICATION AND CLIENTS AND BUILDING INSPECTORS / PLANNING DEPARTMENTS PERMISSION TO BE OBTAINED PRIOR TO CONSTRUCTION.

The copyright of this drawing is the property of PLANS TO EXPAND without whose written permission it may not be used, published or reproduced in any form.

DO NOT SCALE THIS DRAWING (WITH THE EXCEPTION OF PLANNING)

CLIENTS RESPONSIBILITY

IT IS THE ABSOLUTE RESPONSIBILITY OF THE CLIENT TO MAKE PLANS TO EXPAND AWARE IF THE AREA IN WHICH THE WORK IS TO TAKE PLACE IS AN AREA OF SPECIAL INTEREST AND / OR RESTRICTIONS FOR EXAMPLE
A CONSERVATION AREA, GREEN BELT, AREA OF OUTSTANDING NATURAL BEAUTY, A NATIONAL PARK OR ANY OTHER SPECIAL AREA
AND IF THERE ARE ANY COVENANTS OR OTHER POTENTIAL RESTRICTIONS ON THE SITE OR LOCAL AREA

REVISIONS:-

NOTES:-

SCALES WHEN PRINTED

@ 1:50 ON

PAPER SIZE A0

SCALE = 1:100

0m 1m 2m 3m 4m 5m

SCALE = 1:50

0m 1m 2m 3m 4m 5m

SCALE = 1:100

0m 1m 2m 3m 4m 5m

SCALE = 1:50

0m 1m 2m 3m 4m 5m

SCALE BARS

PROJECT:-

PROPOSED LOFT CONVERSION WITH REAR DORMER. SINGLE & 2 STOREY SIDE AND FIRST FLOOR REAR EXTENSIONS AND INTERNAL RE ARRANGEMENTS

TITLE:

7 BEARTON AVENUE
HITCHIN
HERTS. SG5 1NZ

SCALE:-

1:50

DATE:-

Jan 2025

JOB/ORIG. No:-

2025-013A
(SHEET 1 OF 2)

PLANS TO EXPAND

Architectural Services

The Drawing Office,
97 Mildmay Road, Stevenage, Hertfordshire.
SG1 5RS
Tel (01438) - 237407
Mobile 07768 - 436971
Email: info@plans-to-expand.co.uk

