


Location Plan

Site Address: Hitchin Girls School, Highbury Road, Hitchin, SG4 9RS

Date Produced: 31-Jan-2025

Scale: 1:2500 @A4

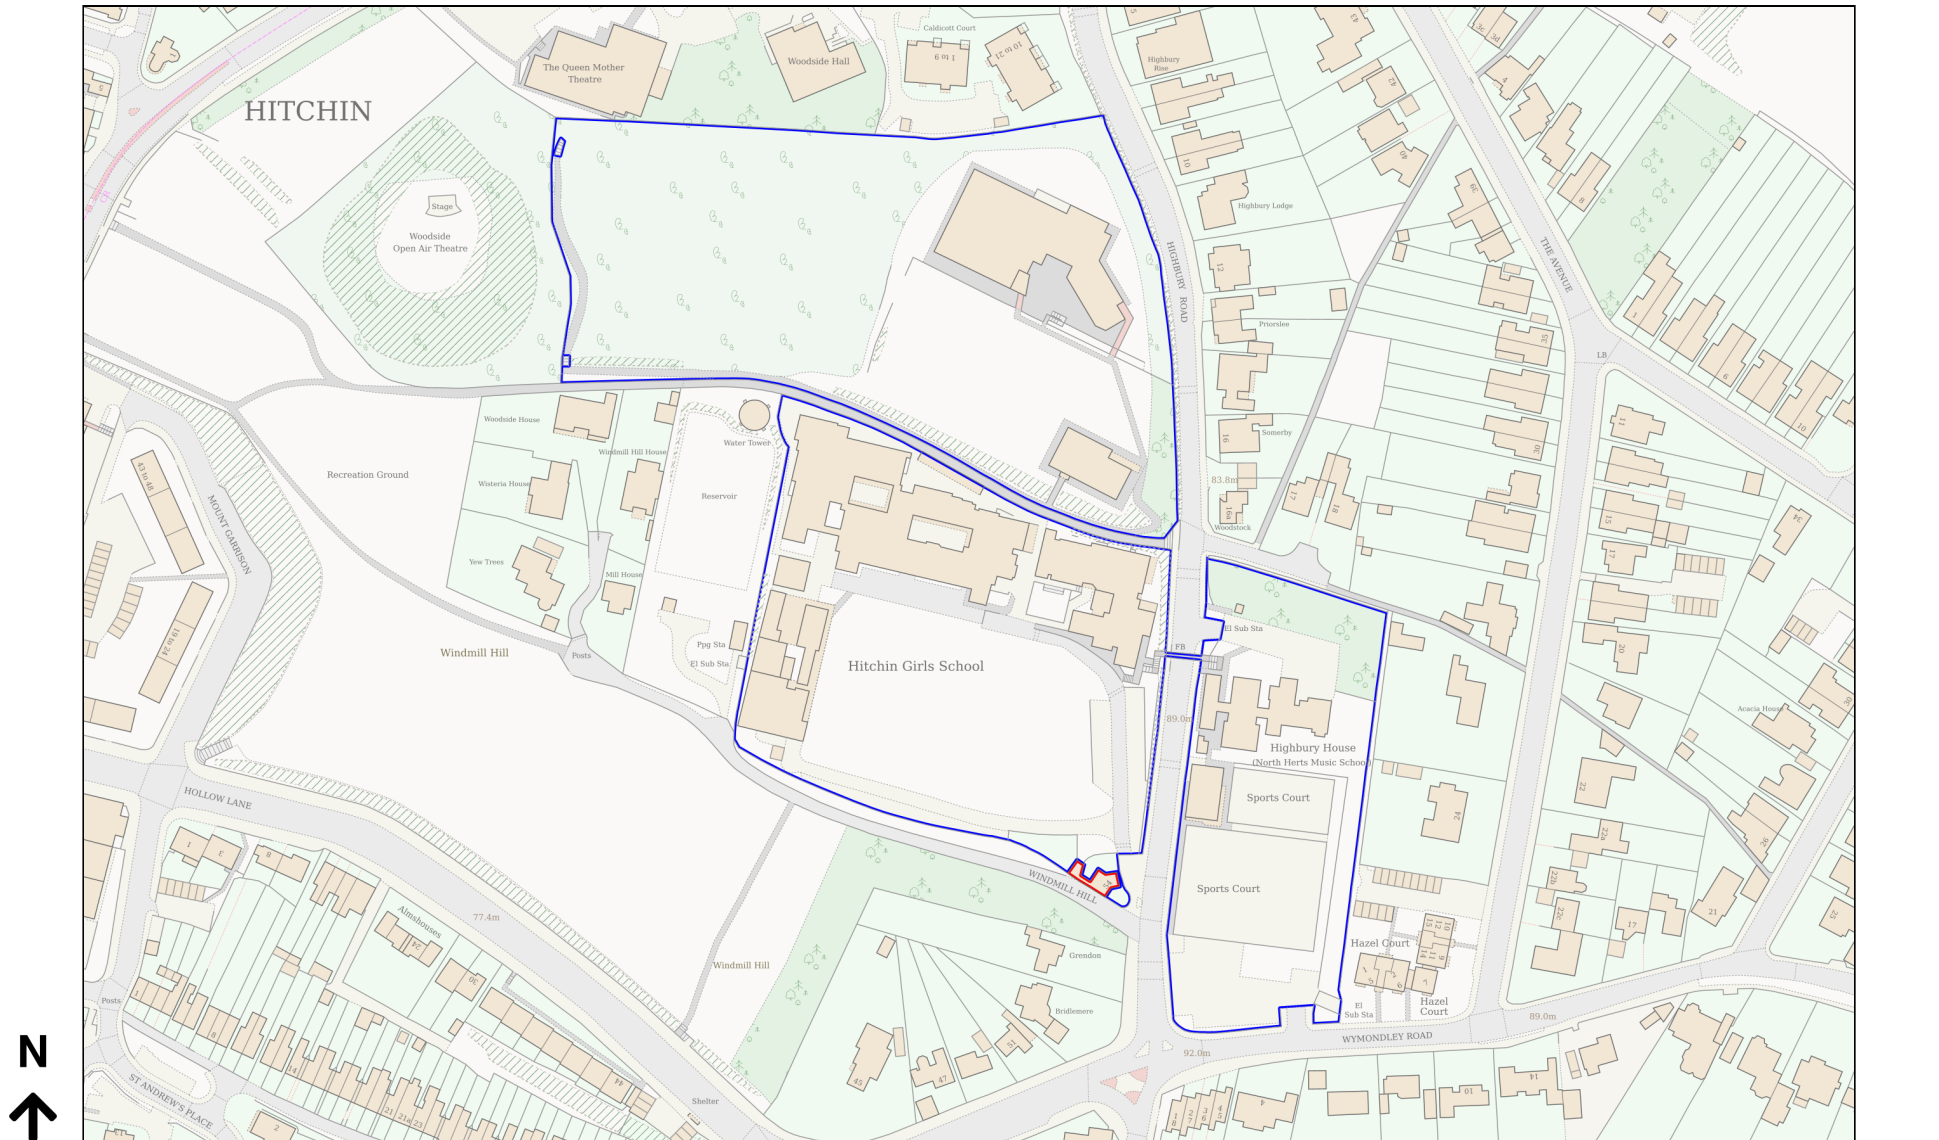

Planning Portal Reference: PP-13726514v1