

NOTES:

Do Not Scale. (scaling permitted for planning purposes)

Report all discrepancies, errors and omissions.


Verify all dimensions on site before commencing any work on site or preparing shop drawings.

All materials, components and workmanship are to comply with the relevant British Standards, Codes of Practice, and appropriate manufacturers recommendations that from time to time shall apply.

For all specialist work, see relevant drawings.

This drawing and design are copyright of Clague LLP
Registration number OC335948.

Rev	Date	Description
-----	------	-------------

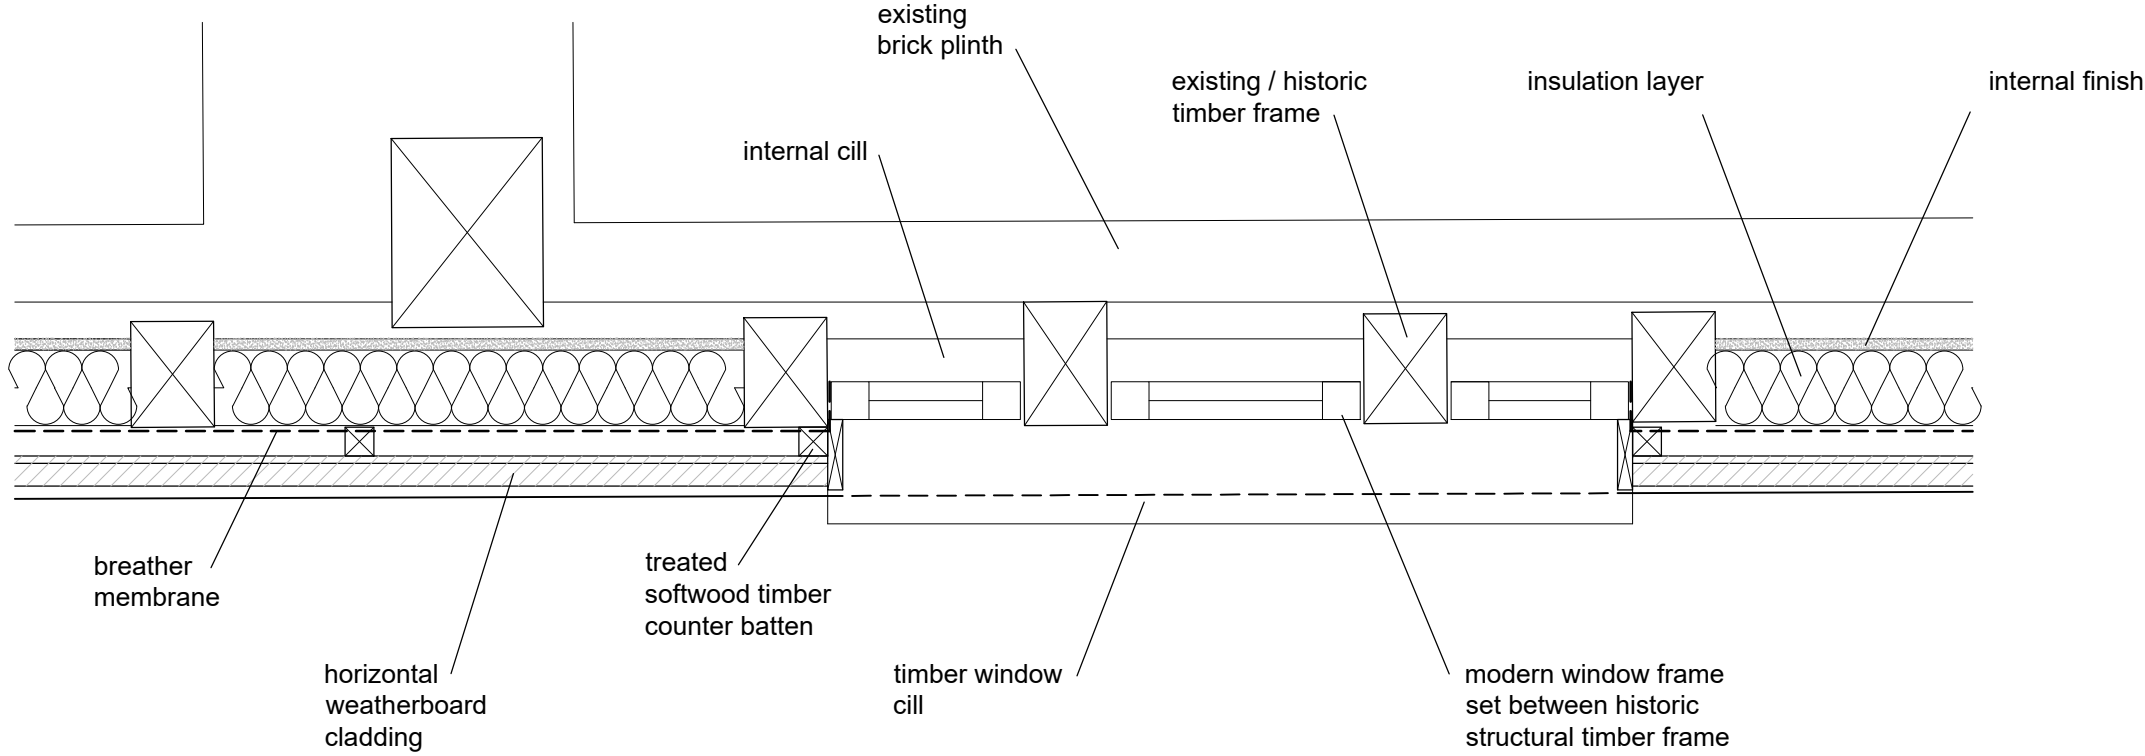

Plan Showing Existing Window & Cladding Arrangement

Proposed method for insulating the historic timber frame wall construction:


All existing weatherboarding and modern insulation to be carefully removed.

Historic frame to be re-clad using the existing weatherboarding,


Weatherboarding to be fixed to treated timber counter battens fixed through breather membrane to treated softwood timber sub-frame fixed to the historic frame

Proposed wall construction to be thermally up-graded using Soprema Pavaflex or Pavatextil P vapour permeable and hygroscopic insulation layer fitted between the historic frame and Soprema Pavatex Isolair Multi wood fibre board fitted between the sub-frame, in accordance with Historic England's recommendations.


All products to be used in accordance with the manufacture's recommendations.

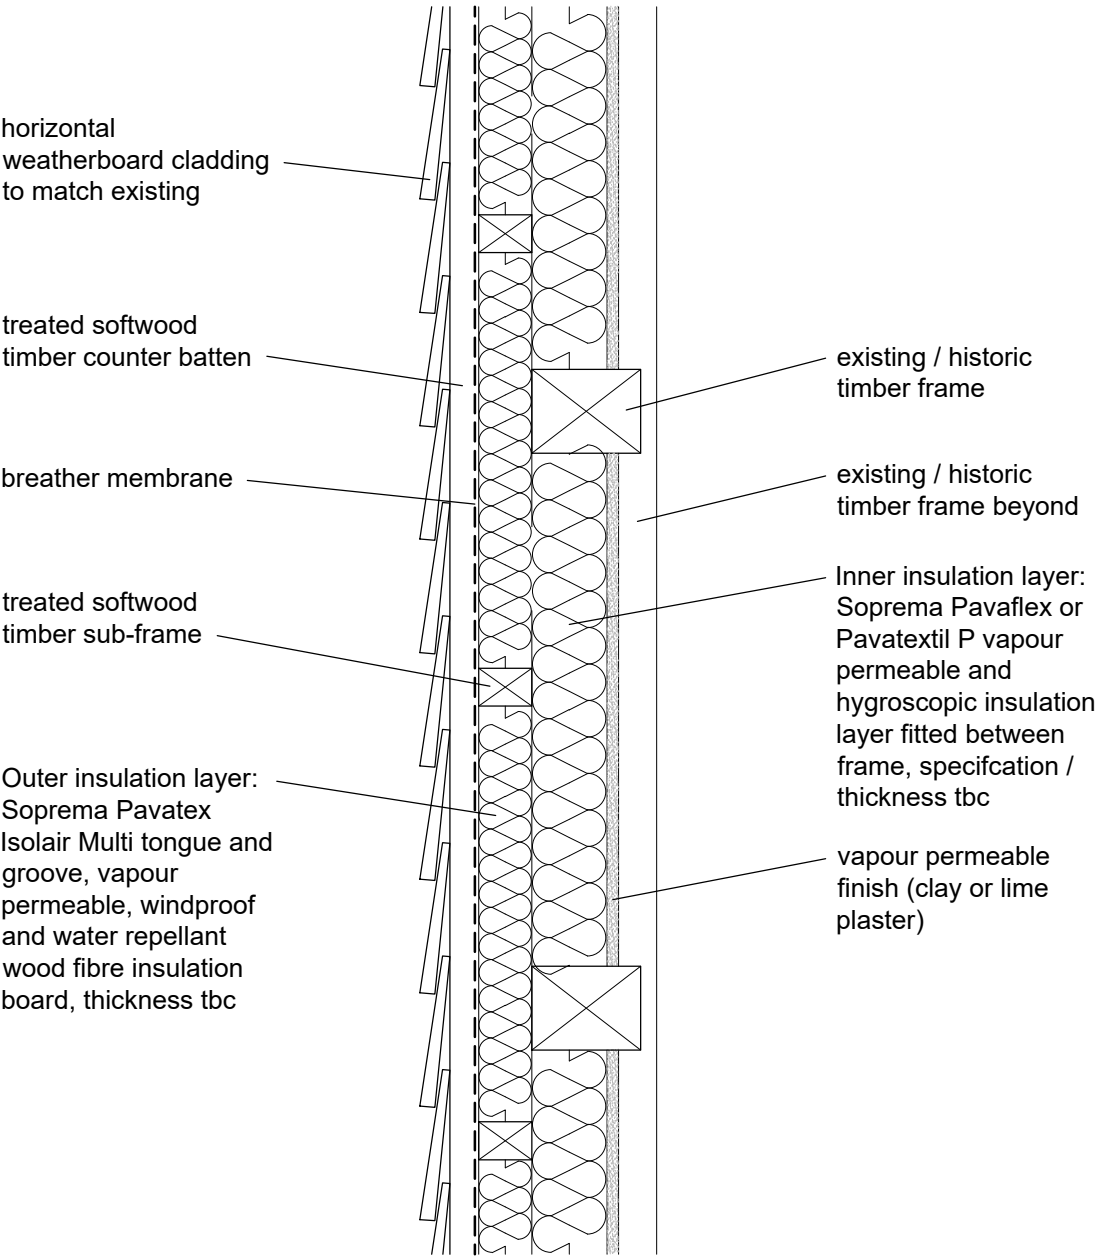

Section A-A
Insulation Outside & Between Historic Frame -
Detail taken from Historic England's Energy Efficiency and Historic Buildings - insulating timber frame walls

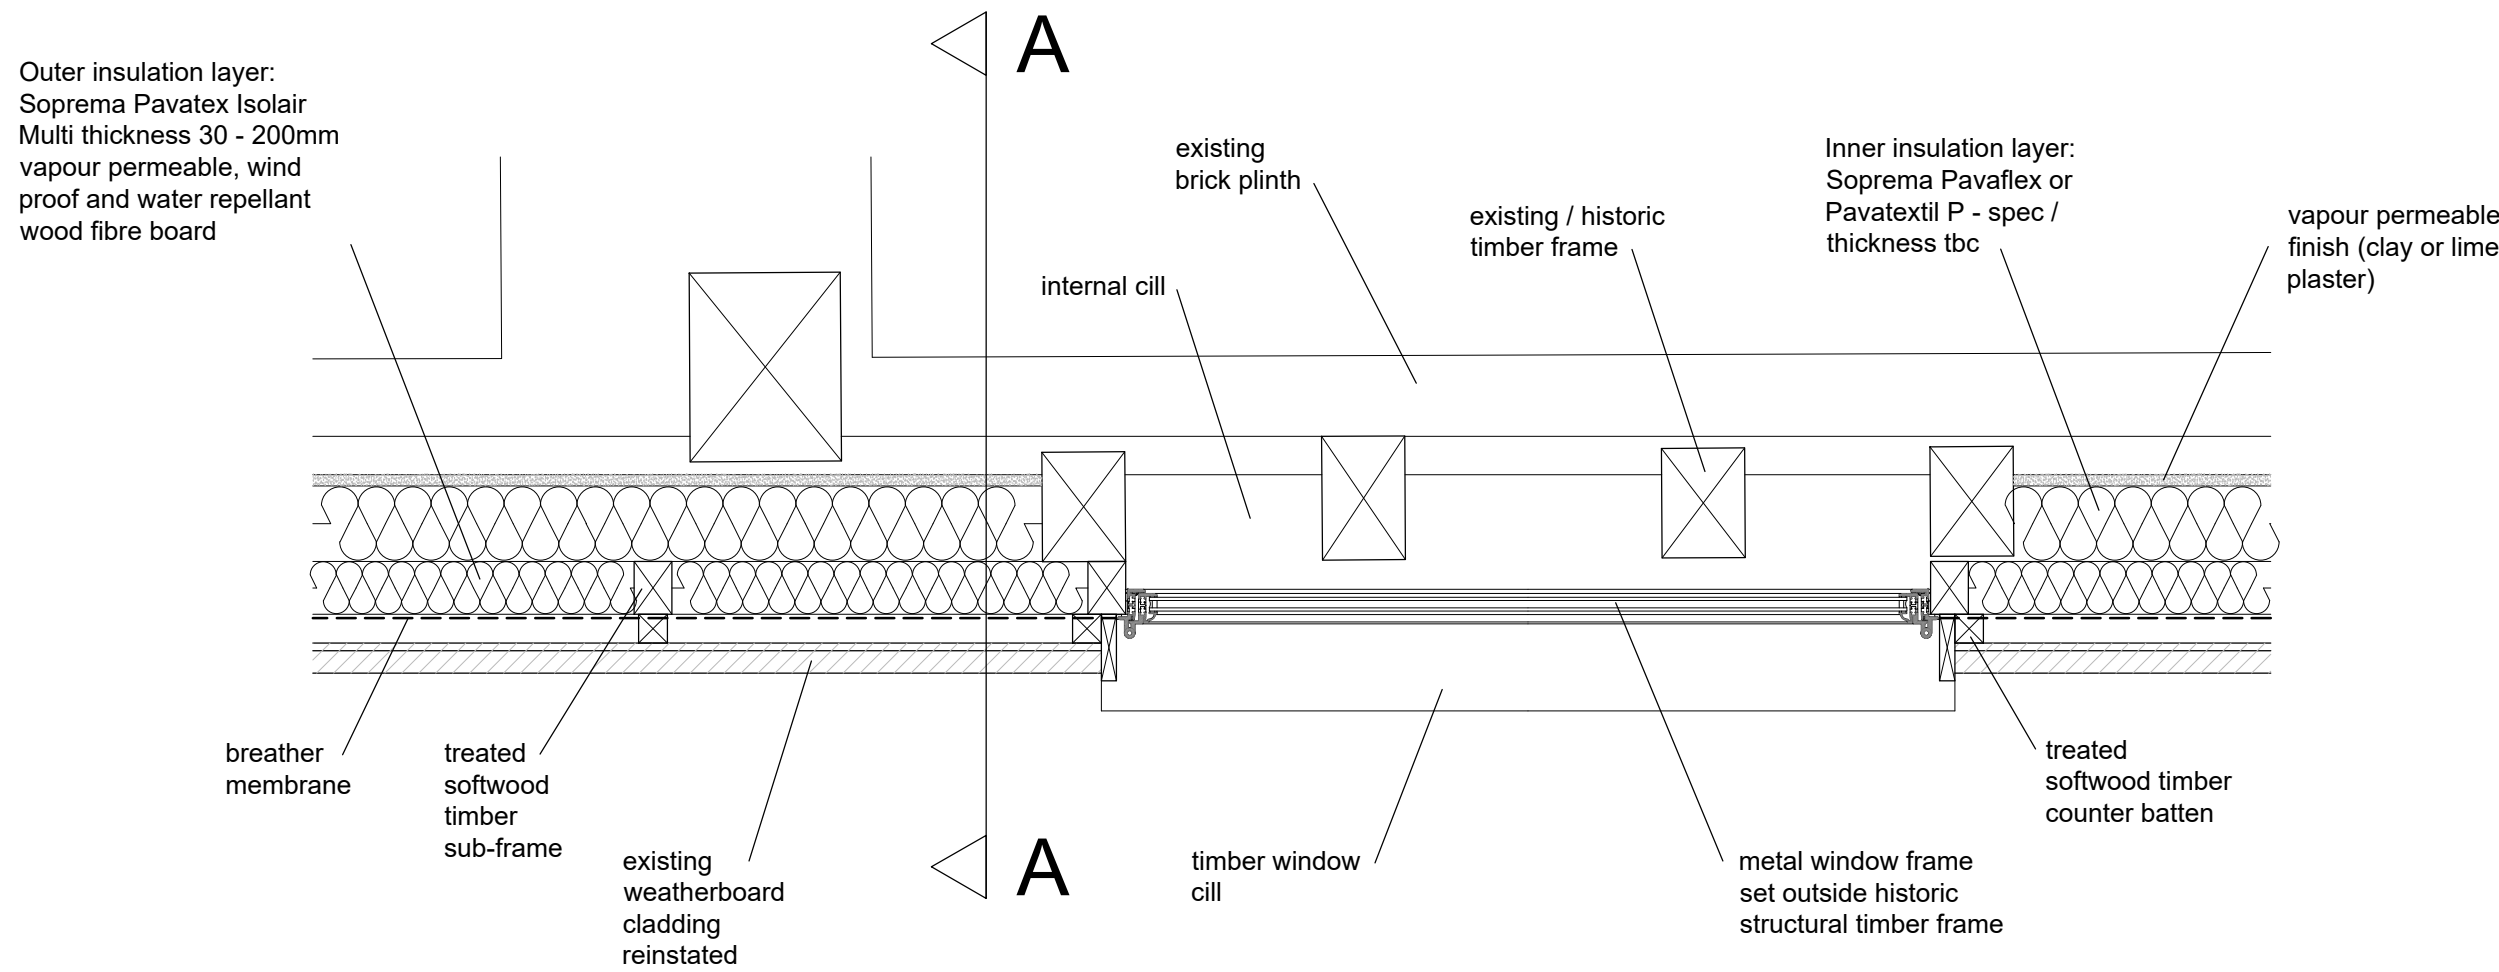

Plan Showing Proposed Window & Cladding Arrangement

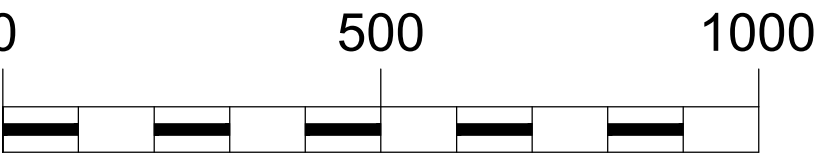

Scale Bar 1:10 (mm)

PLANNING

Project Title
Chapel Barn
Rabley Heath Road
Welwyn
AL6 9UA

Drawing Description
Proposed Drawings
Existing And Proposed
Cladding And Window Arrangement

Scale
1:10 @ A1

Date
Sept 2024

Drawn by

Checked by

CLAGUE ARCHITECTS

62 Burgate, Canterbury
Kent CT1 2BH 01227 762060

2 Kinsbourne Court, Luton Road,
Harpenden, Hertfordshire AL5 3BL 01582 765102

4th Floor, 99 Charterhouse Street
London EC1M 6HR 0203 597 6112

CANTERBURY LONDON HARPENDEN

Drawing Number
31032A_02_07

Revision
C