
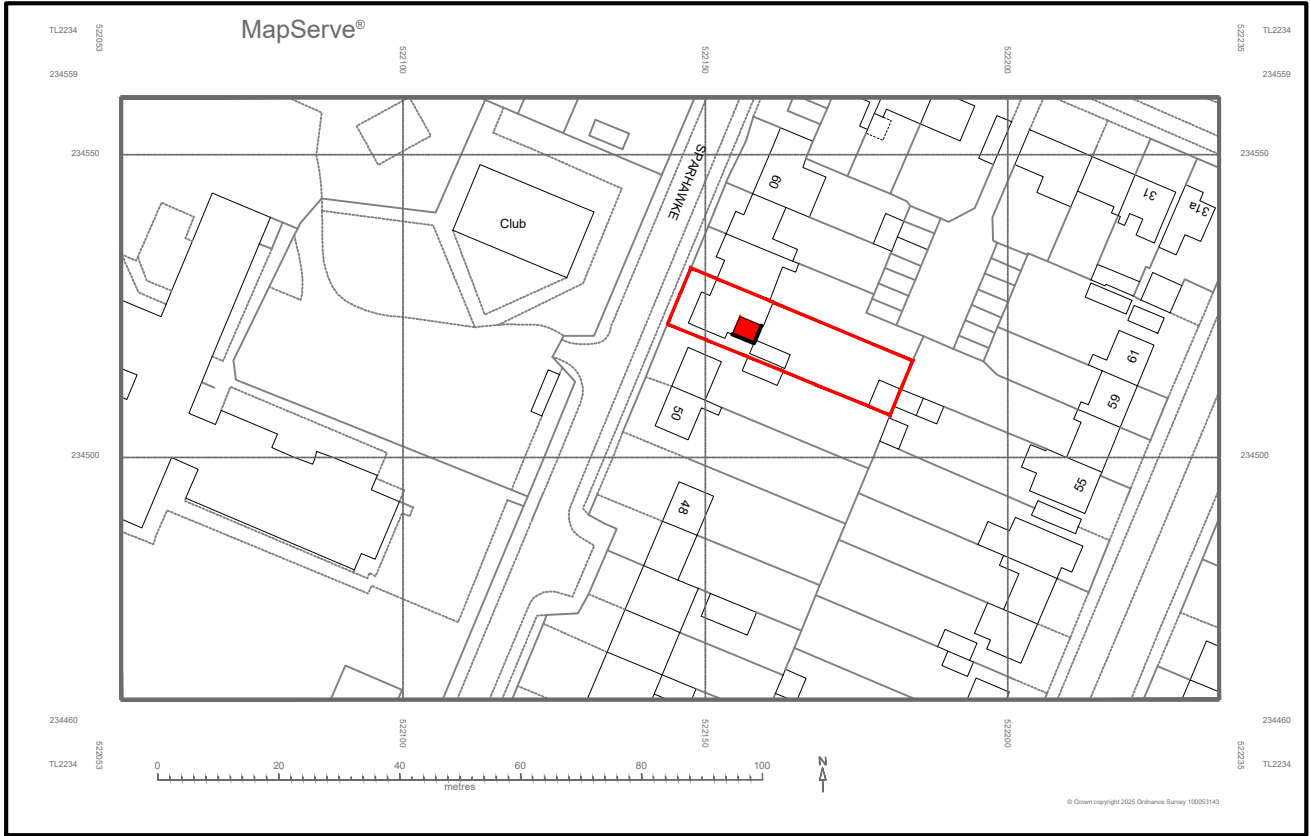



NOTES / REVISIONS

NOTE: THIS DRAWING MUST NOT BE SCALED.

ALL DIMENSIONS TO BE CHECKED ON SITE BY THE CONTRACTOR AND ANY DISCREPANCIES ARE TO BE REPORTED BACK TO THE ARCHITECT / C.A. BEFORE WORK COMMENCES.

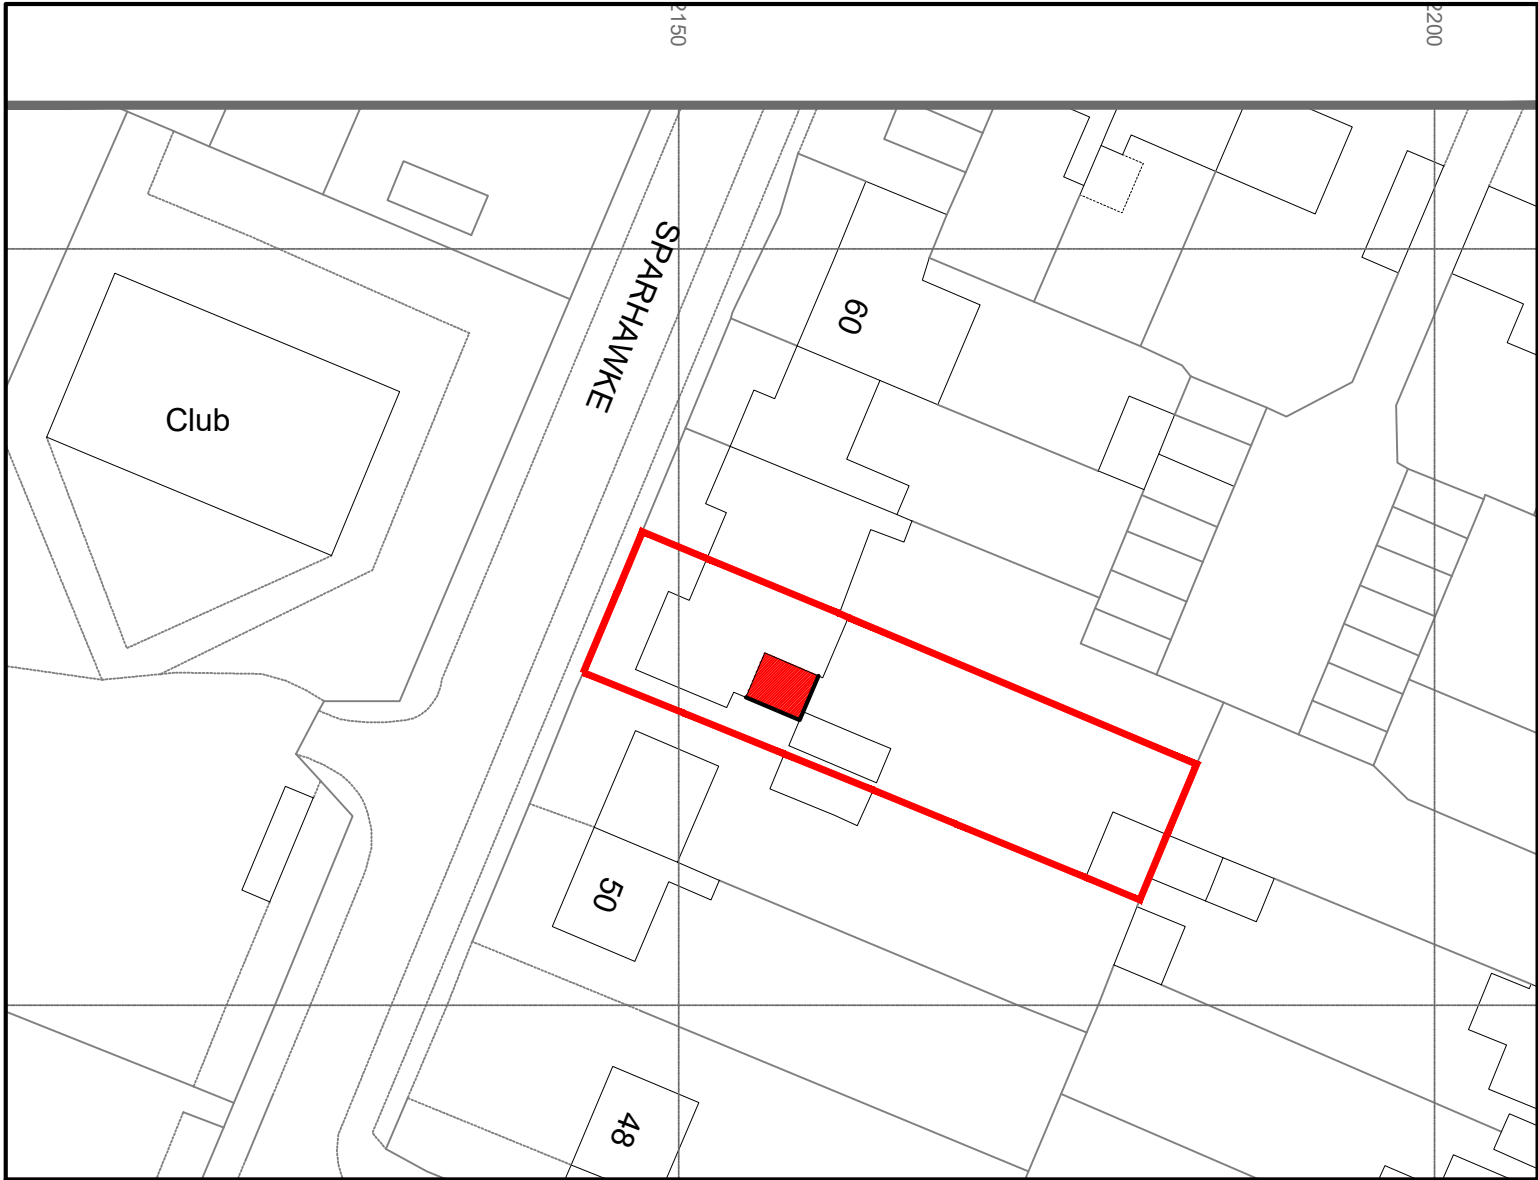

SITE LOCATION PLAN 1: 1250

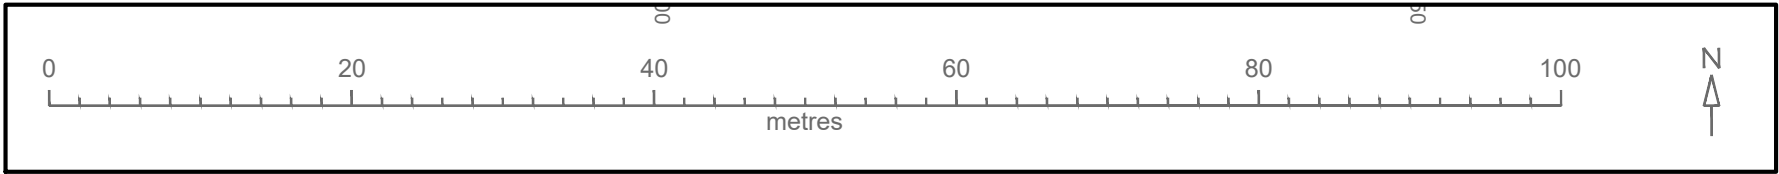

BLOCK PLAN 1: 500

no:		Revision		Date:	
PROJECT:					
Mr C Rigby & Ms I Hughes					
REAR EXTENSION					
54 SPARHAWKE					
LETCWORTH GARDEN CITY					
HERTFORDSHIRE					
DRAWING:					
BLOCK & SITE LOCATION PLAN					
DRAWN BY:			CHECKED:		
CIR					
DATE:					
APRIL 2025					
SCALE:					
1:500 1:1250					
DRAWING NUMBER:					
54/S/LGC/301 Rev B					