
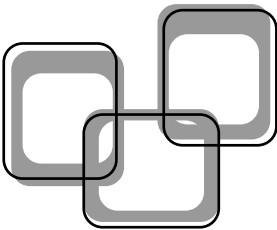


513 broadway letchworth garden city

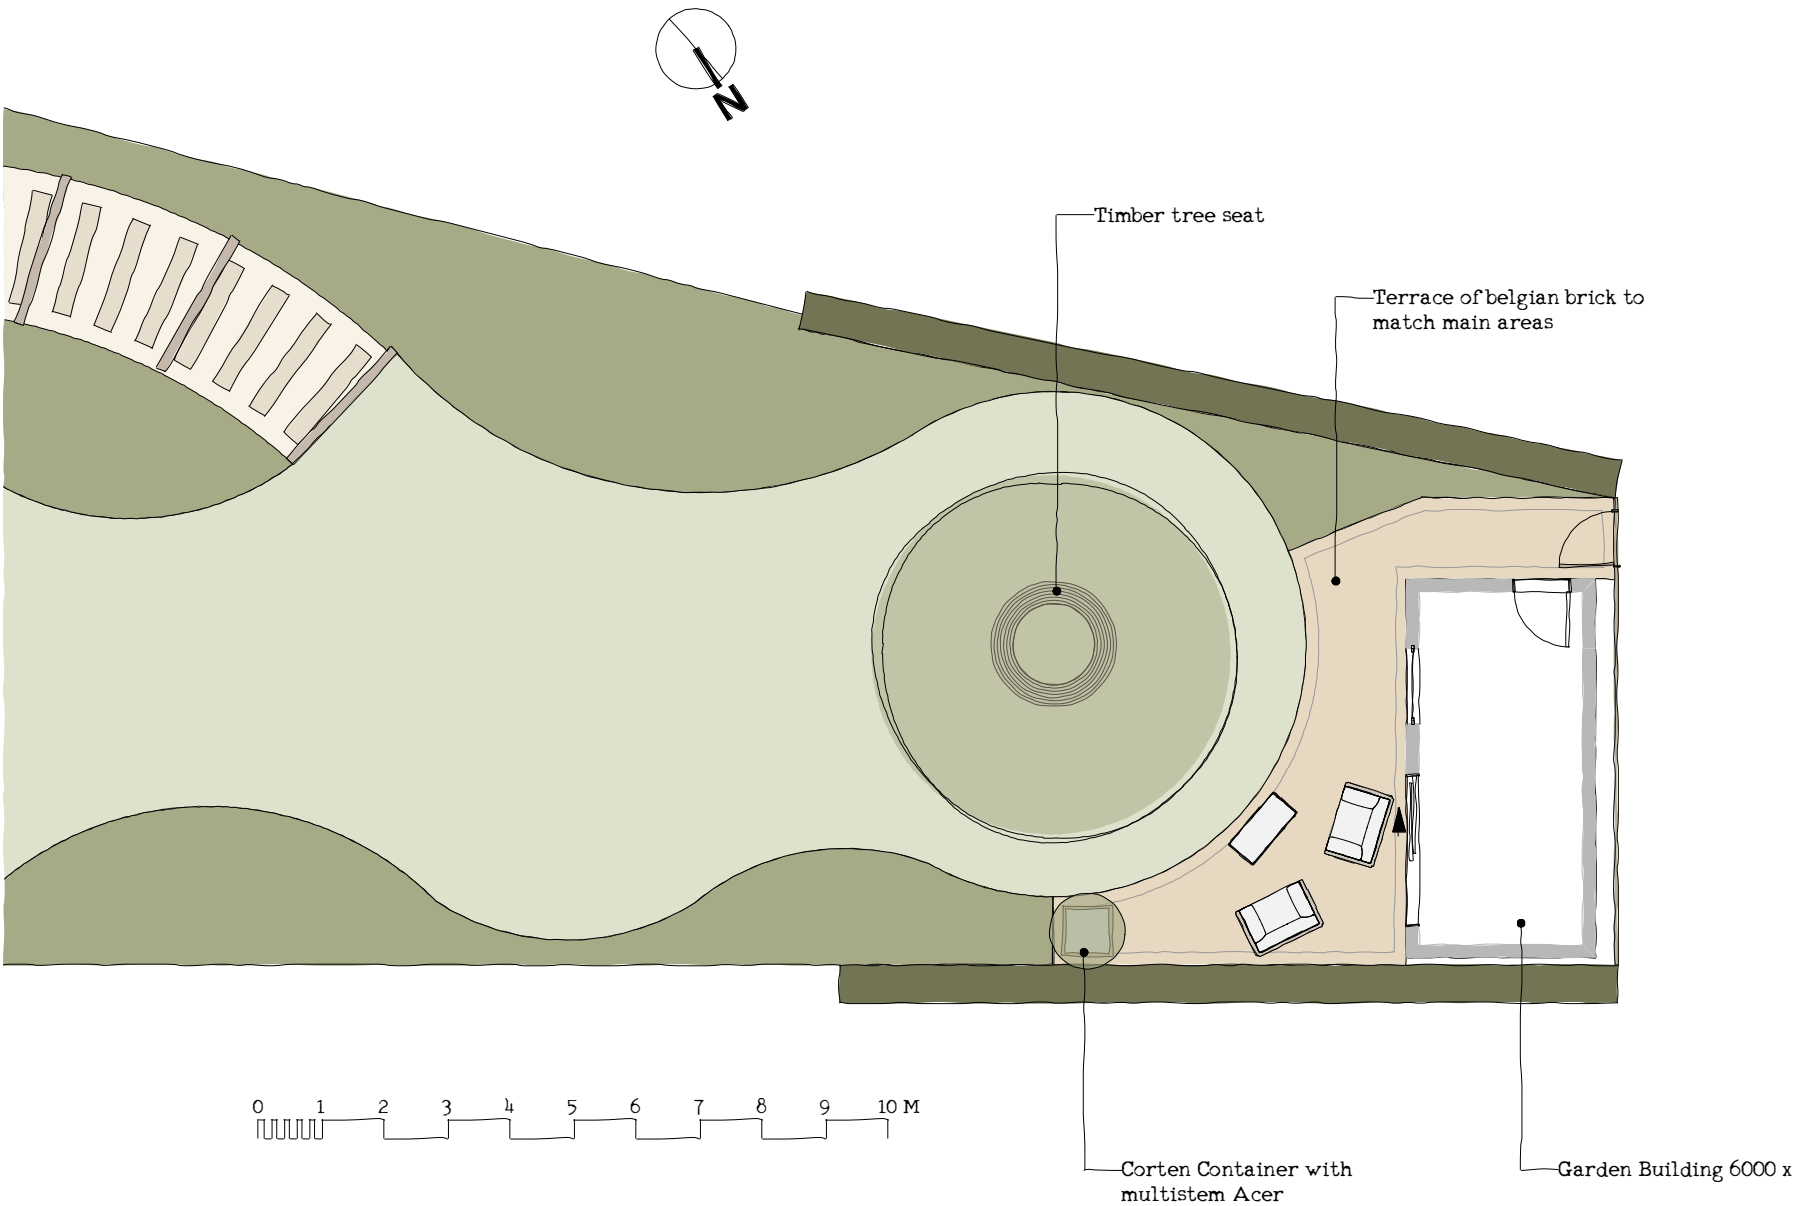

PAUL DRACOTT
Garden Design

PROJECT Cole
513 Broadway
Letchworth
SCALE Various

TITLE Rear Garden Layout
DRG No 497 Sheet 5
Date 12/09/2024

1 WEST BARNES
SHEPRETH ROAD,
BARRINGTON,
CB22 7TB
TEL 01223 874532
paul@pdgardendesigns.co.uk