


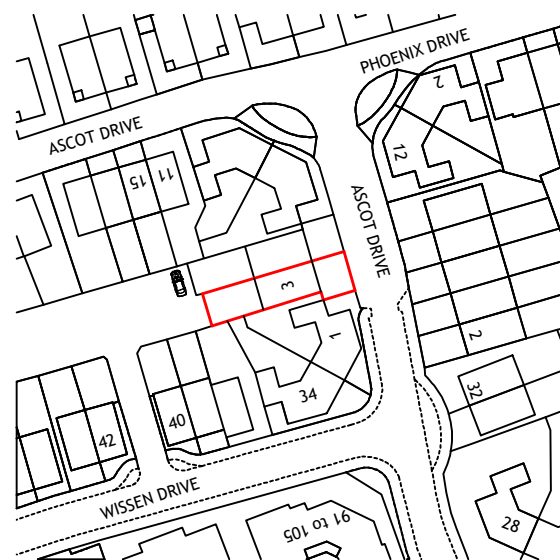


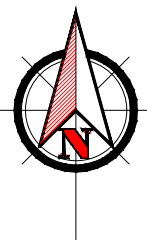


location plan
scale 1:1250

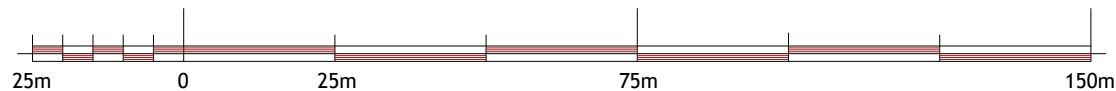

SCALE 1:1250

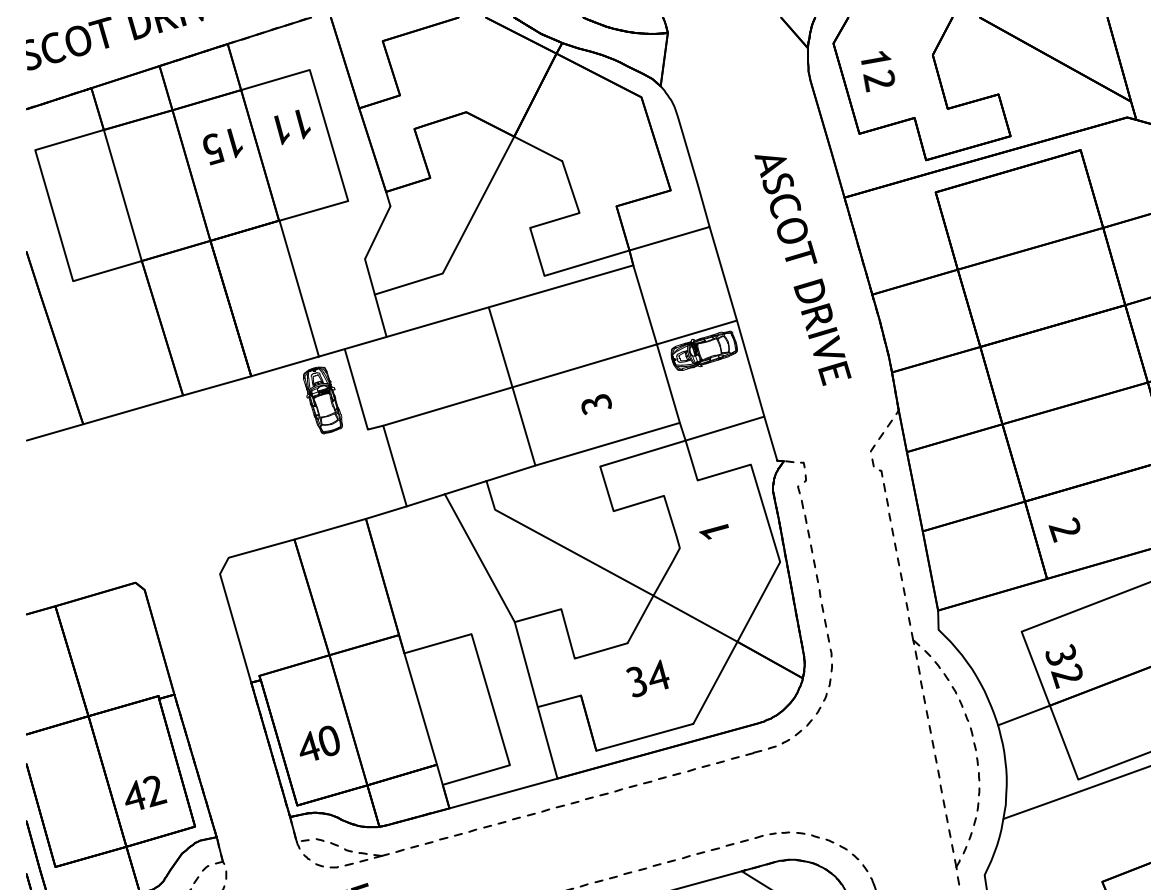

block plan
scale 1:500

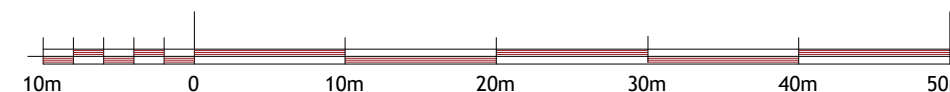

SCALE 1:500

pl4n & build

PH: 07816611144

shamshadali@hotmail.co.uk

ADDRESS: 03 ASCOT DRIVE, LETCHWORTH, SG6 1FZ
TITLE: LOCATION AND BLOCK PLAN

PROJECT: GARAGE CONVERSION INTO A HABITABLE ROOM			
DATE	03/11/2024	DWG NO.	03/03
DRAWN BY		SCALE	1:1250, 1:500

A3