
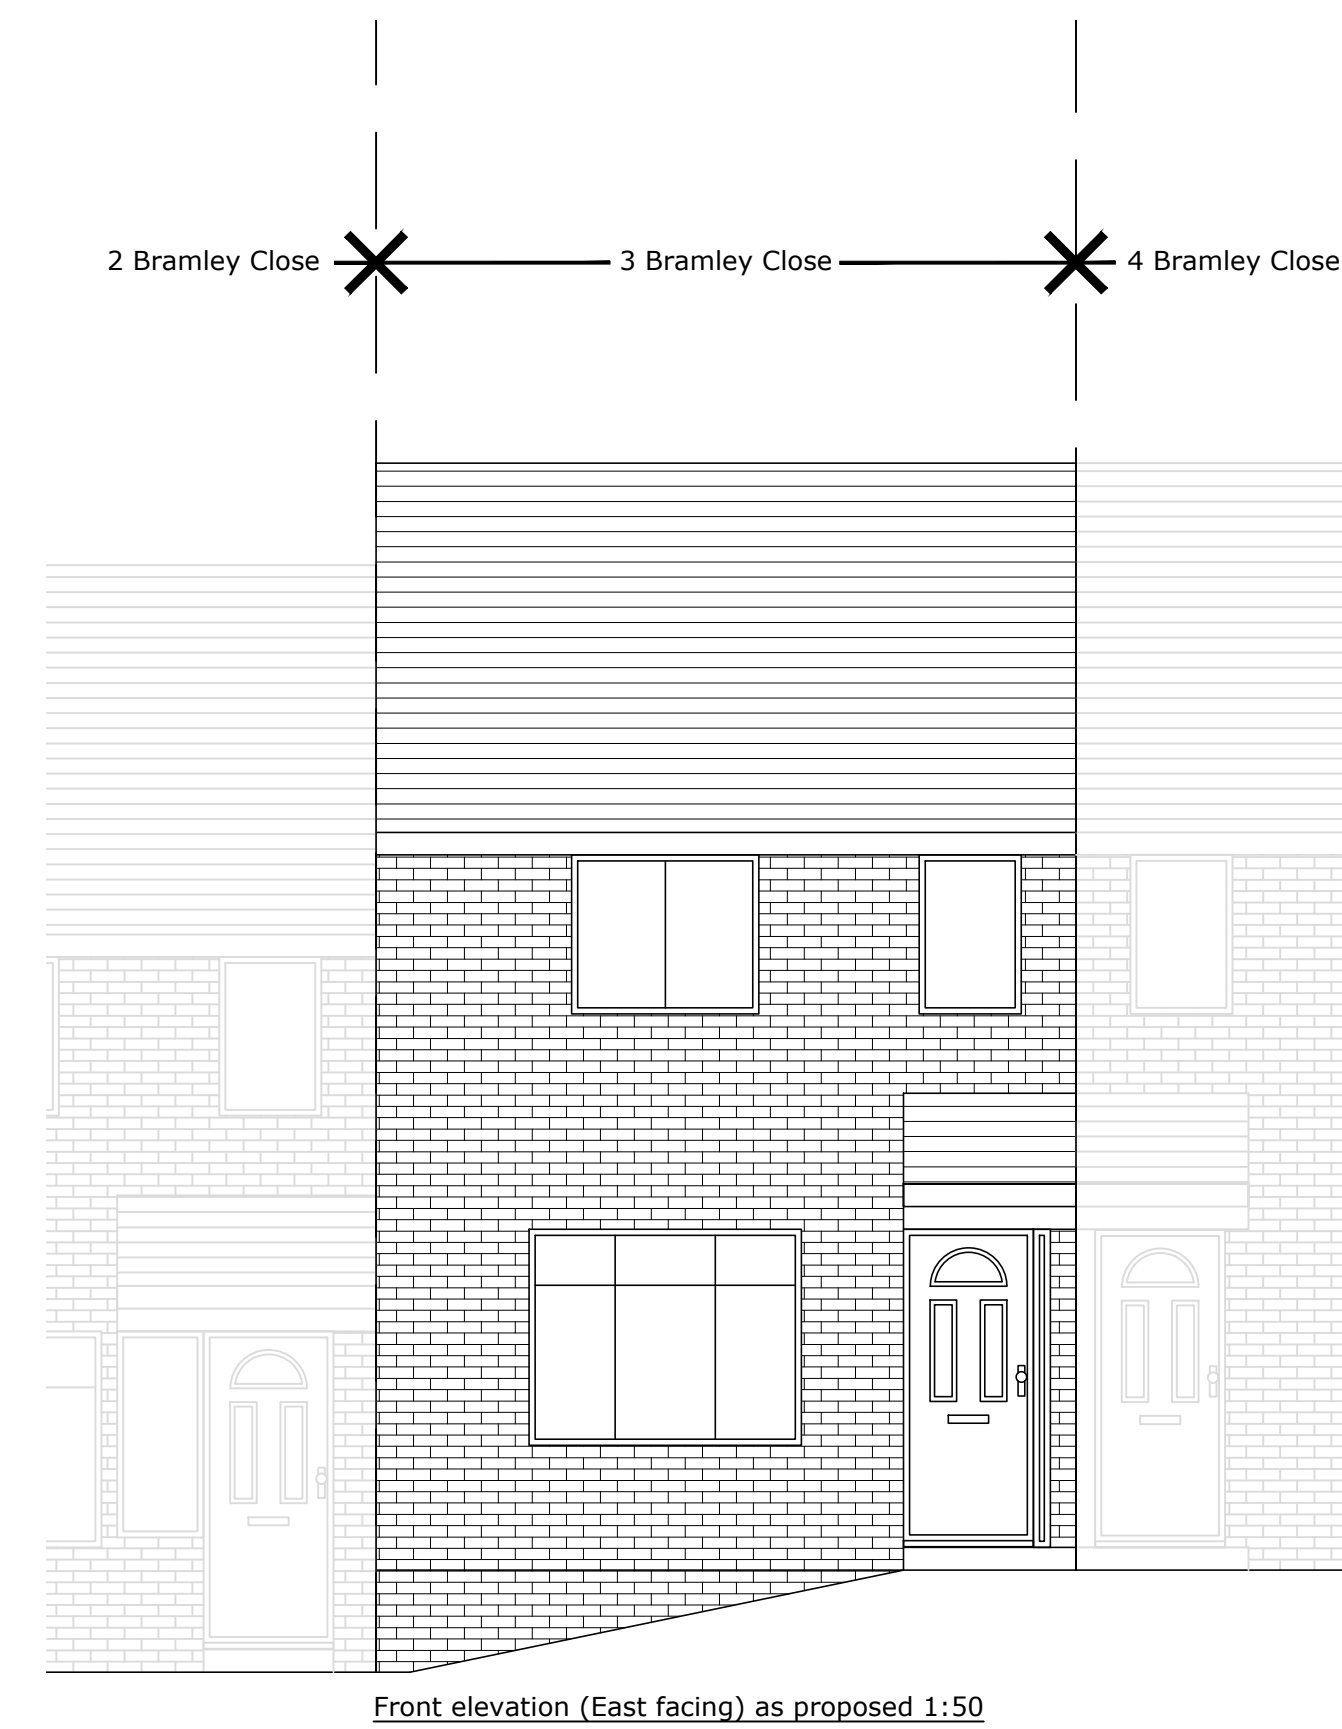
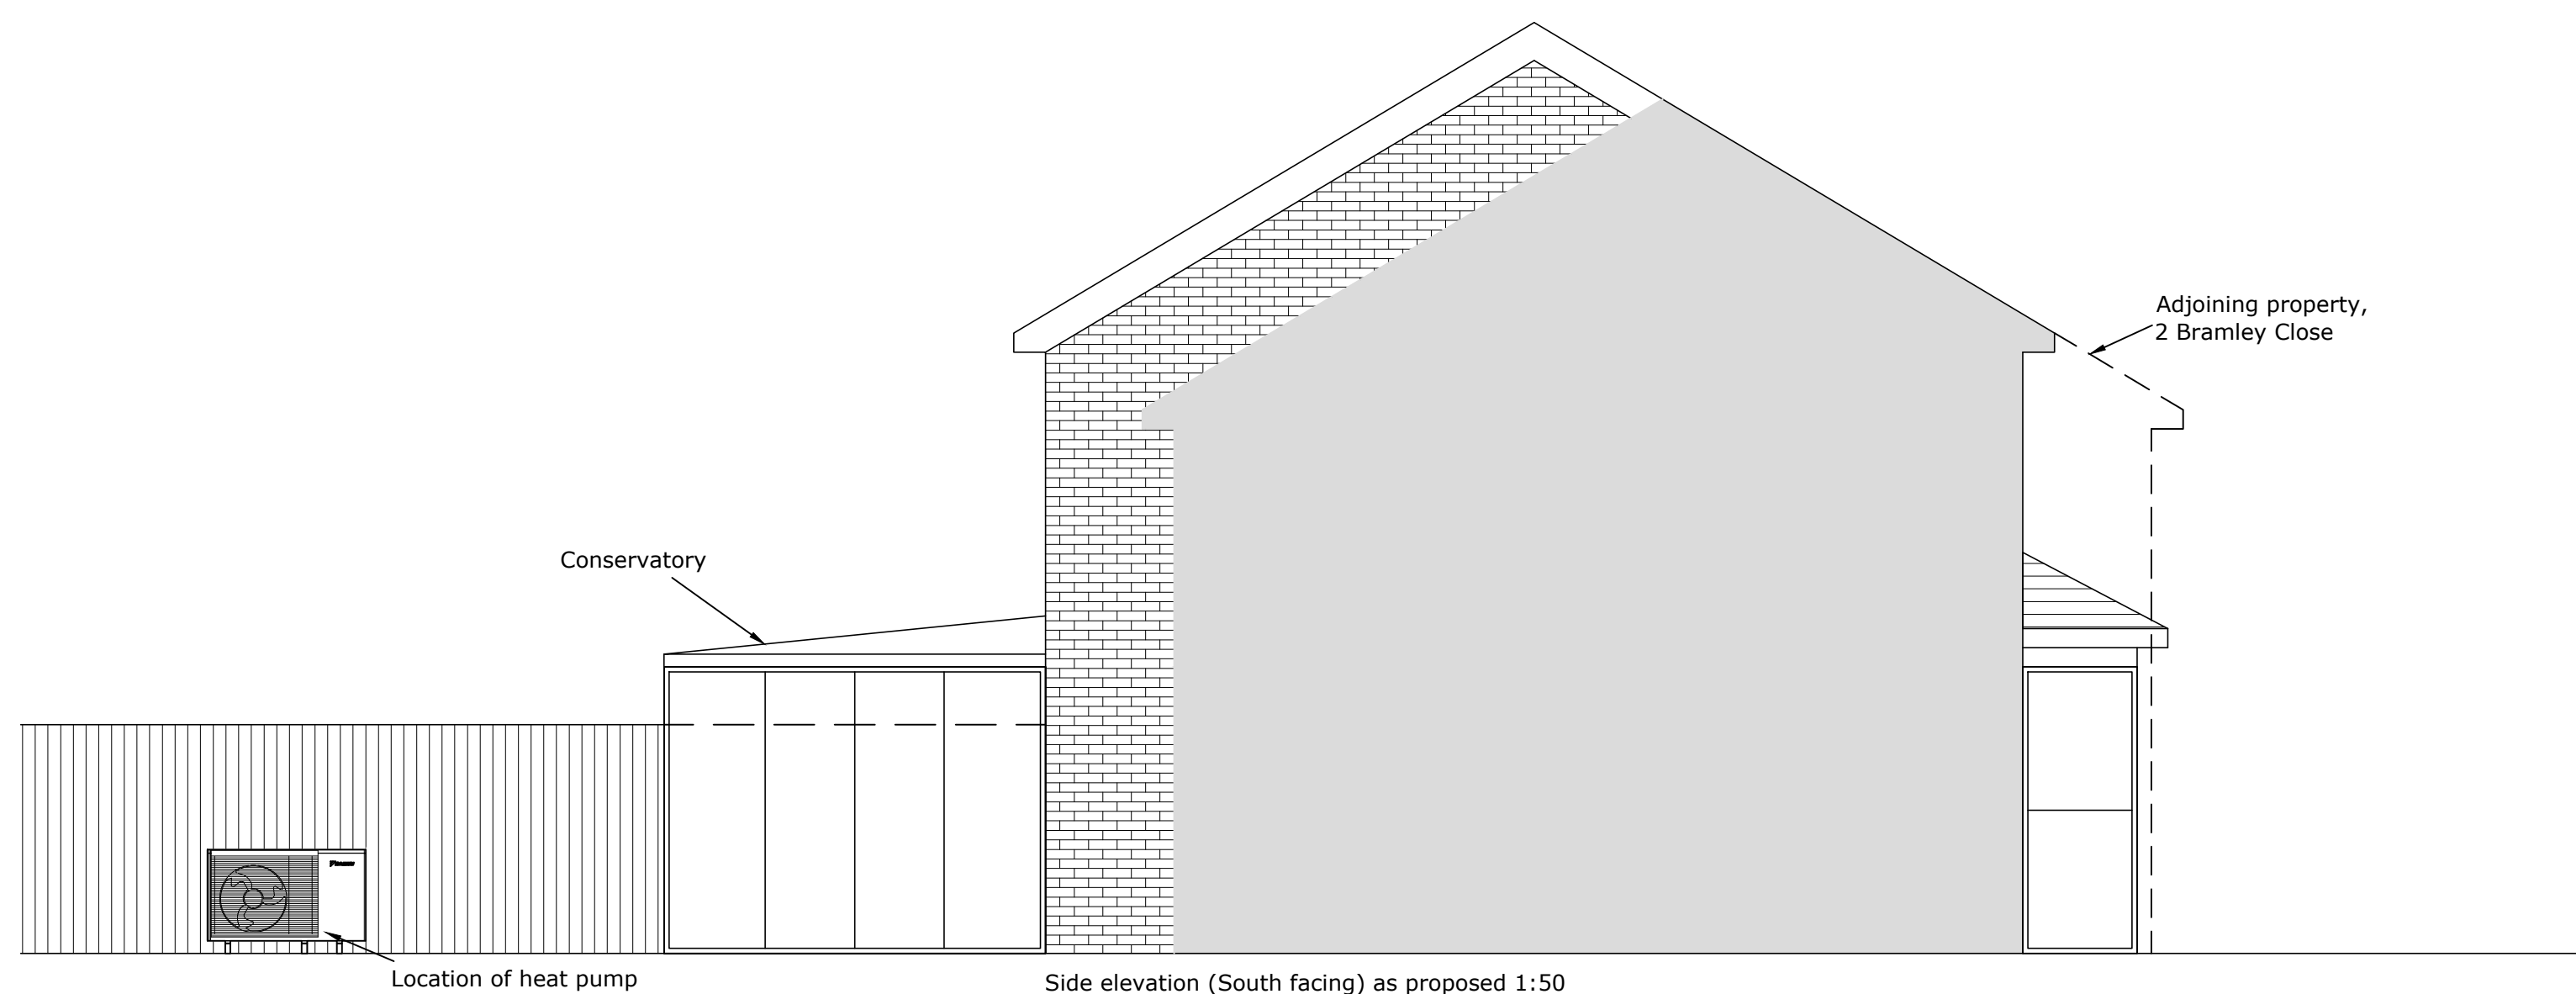
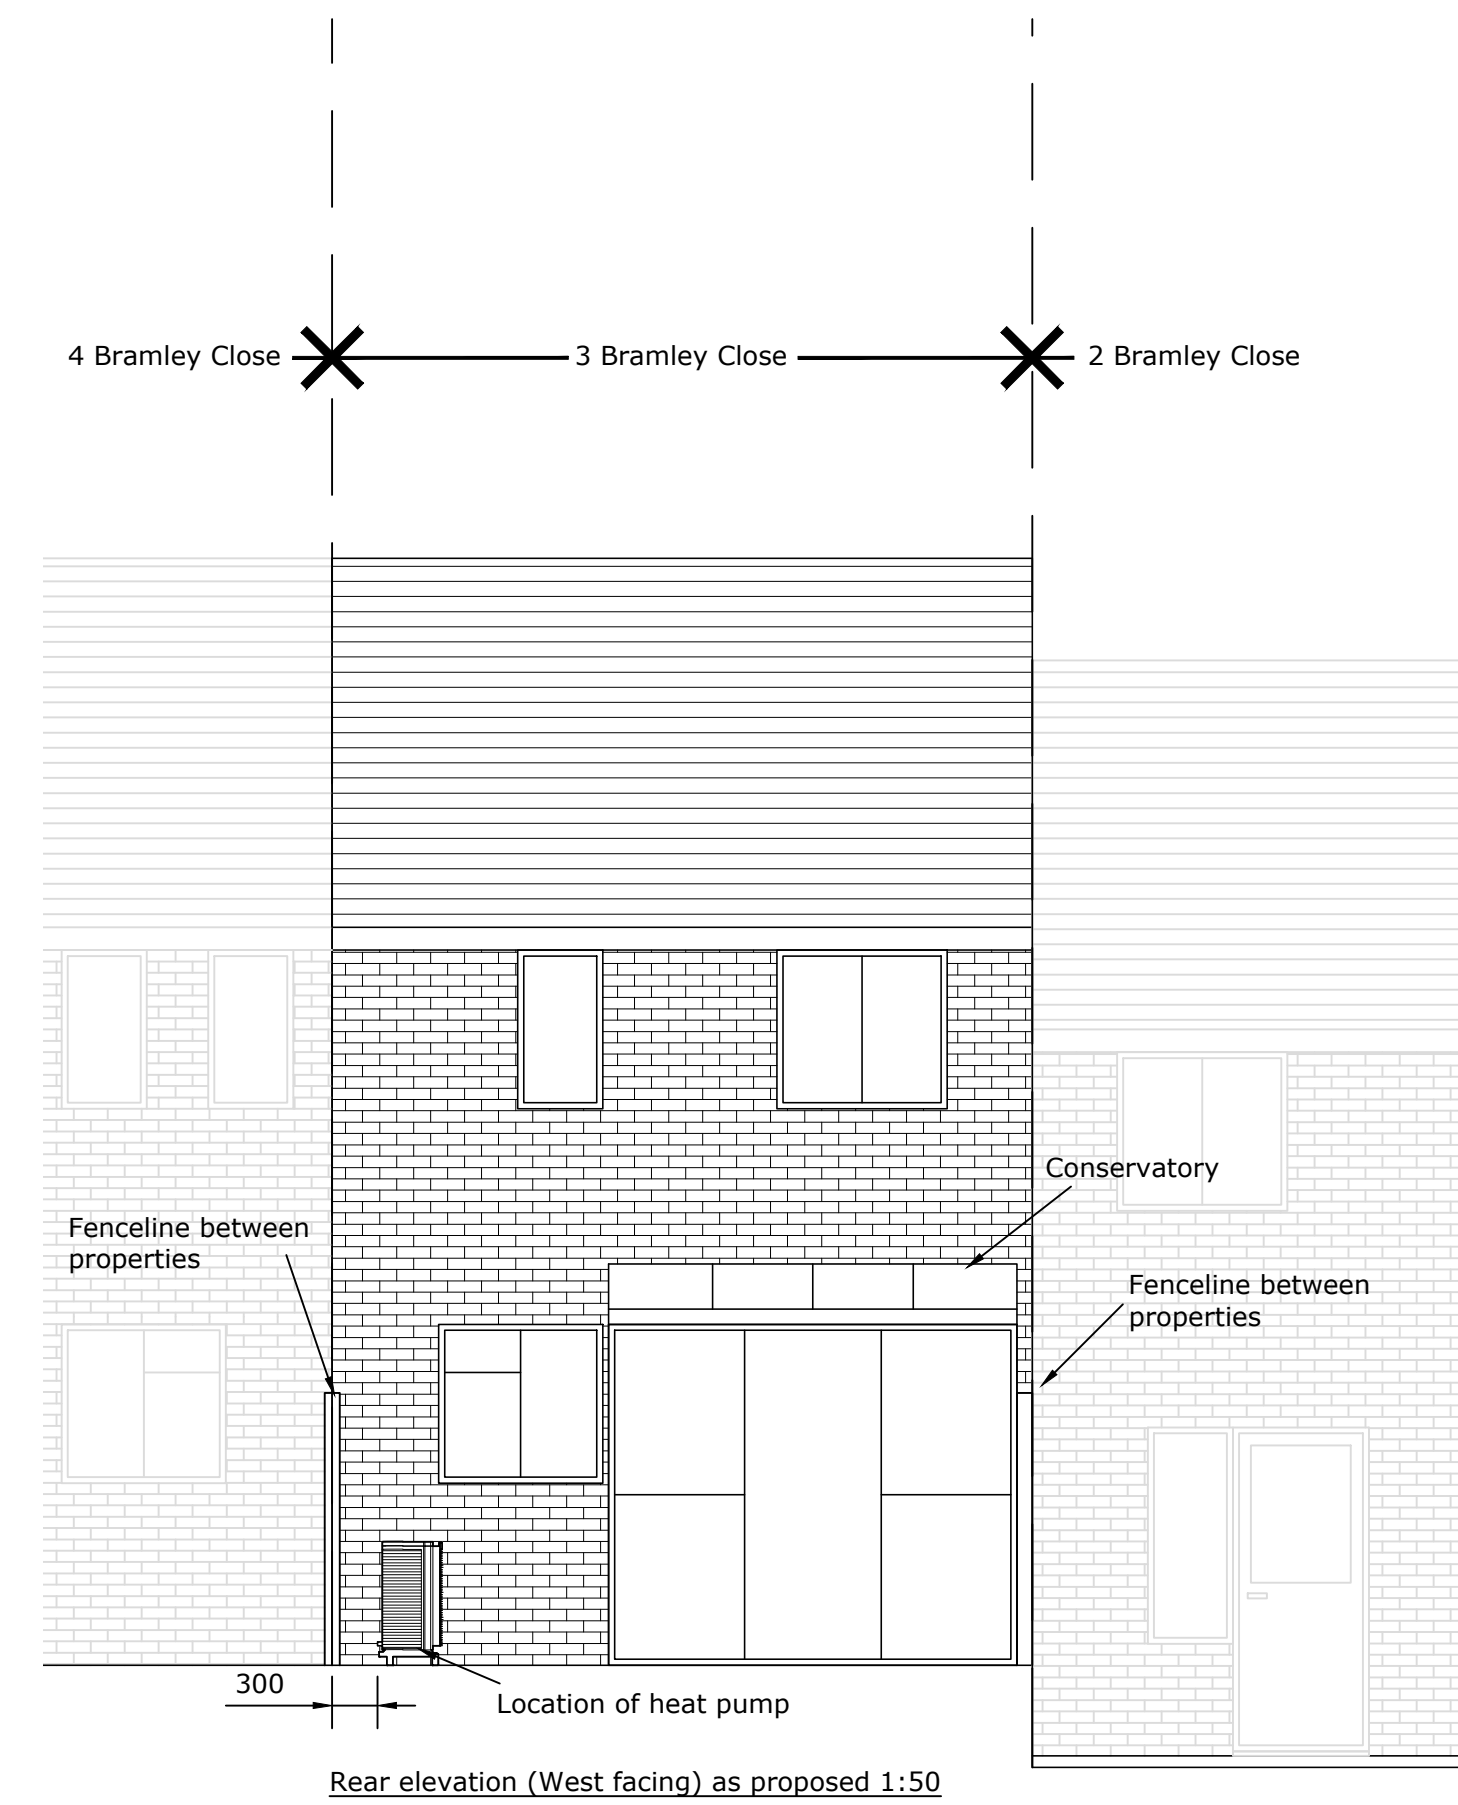


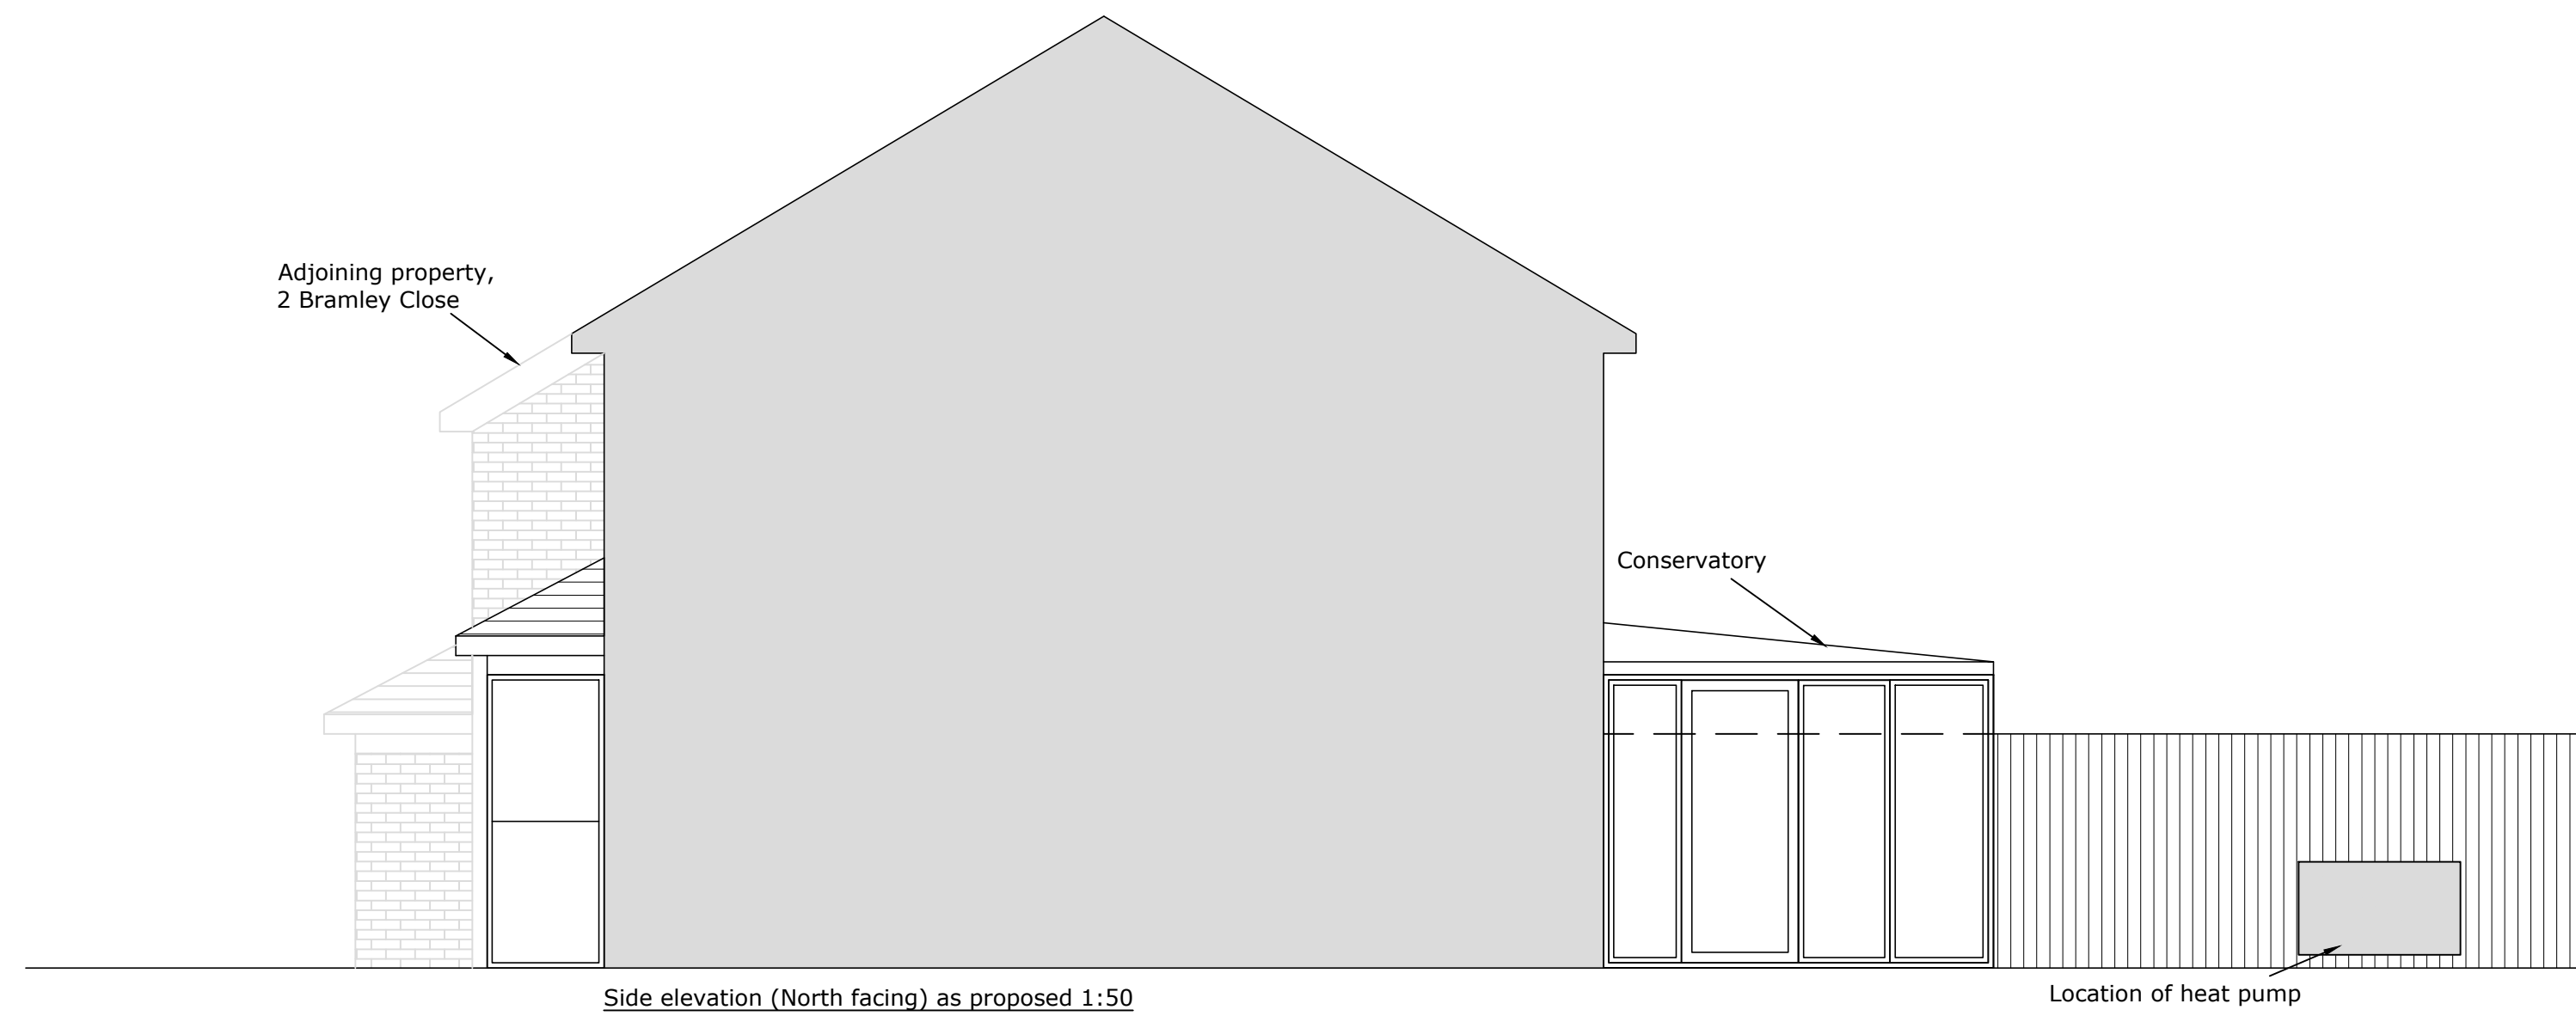

--

Client/Project: Adomas Skripkauskas, 3 Bramley Close, Baldock , Hertfordshire, SG7 5DF	Project status: PLANNING Drawing title: Elevations as proposed showing location of air source heat pump
---	---

Rev:	Description:	By:	Date:

Scale: 1:50	Paper Size: A1	Drawn: A Kenyon	Checked: L.M.
Project ID: J-CEAD225C	Drawing No: 04	Revision:	Date: Nov 2024