
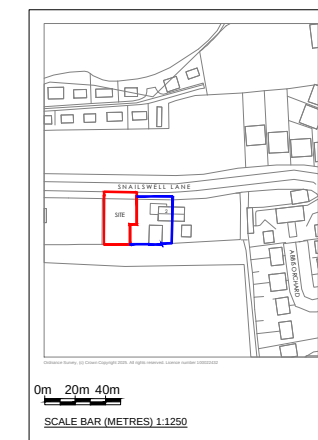


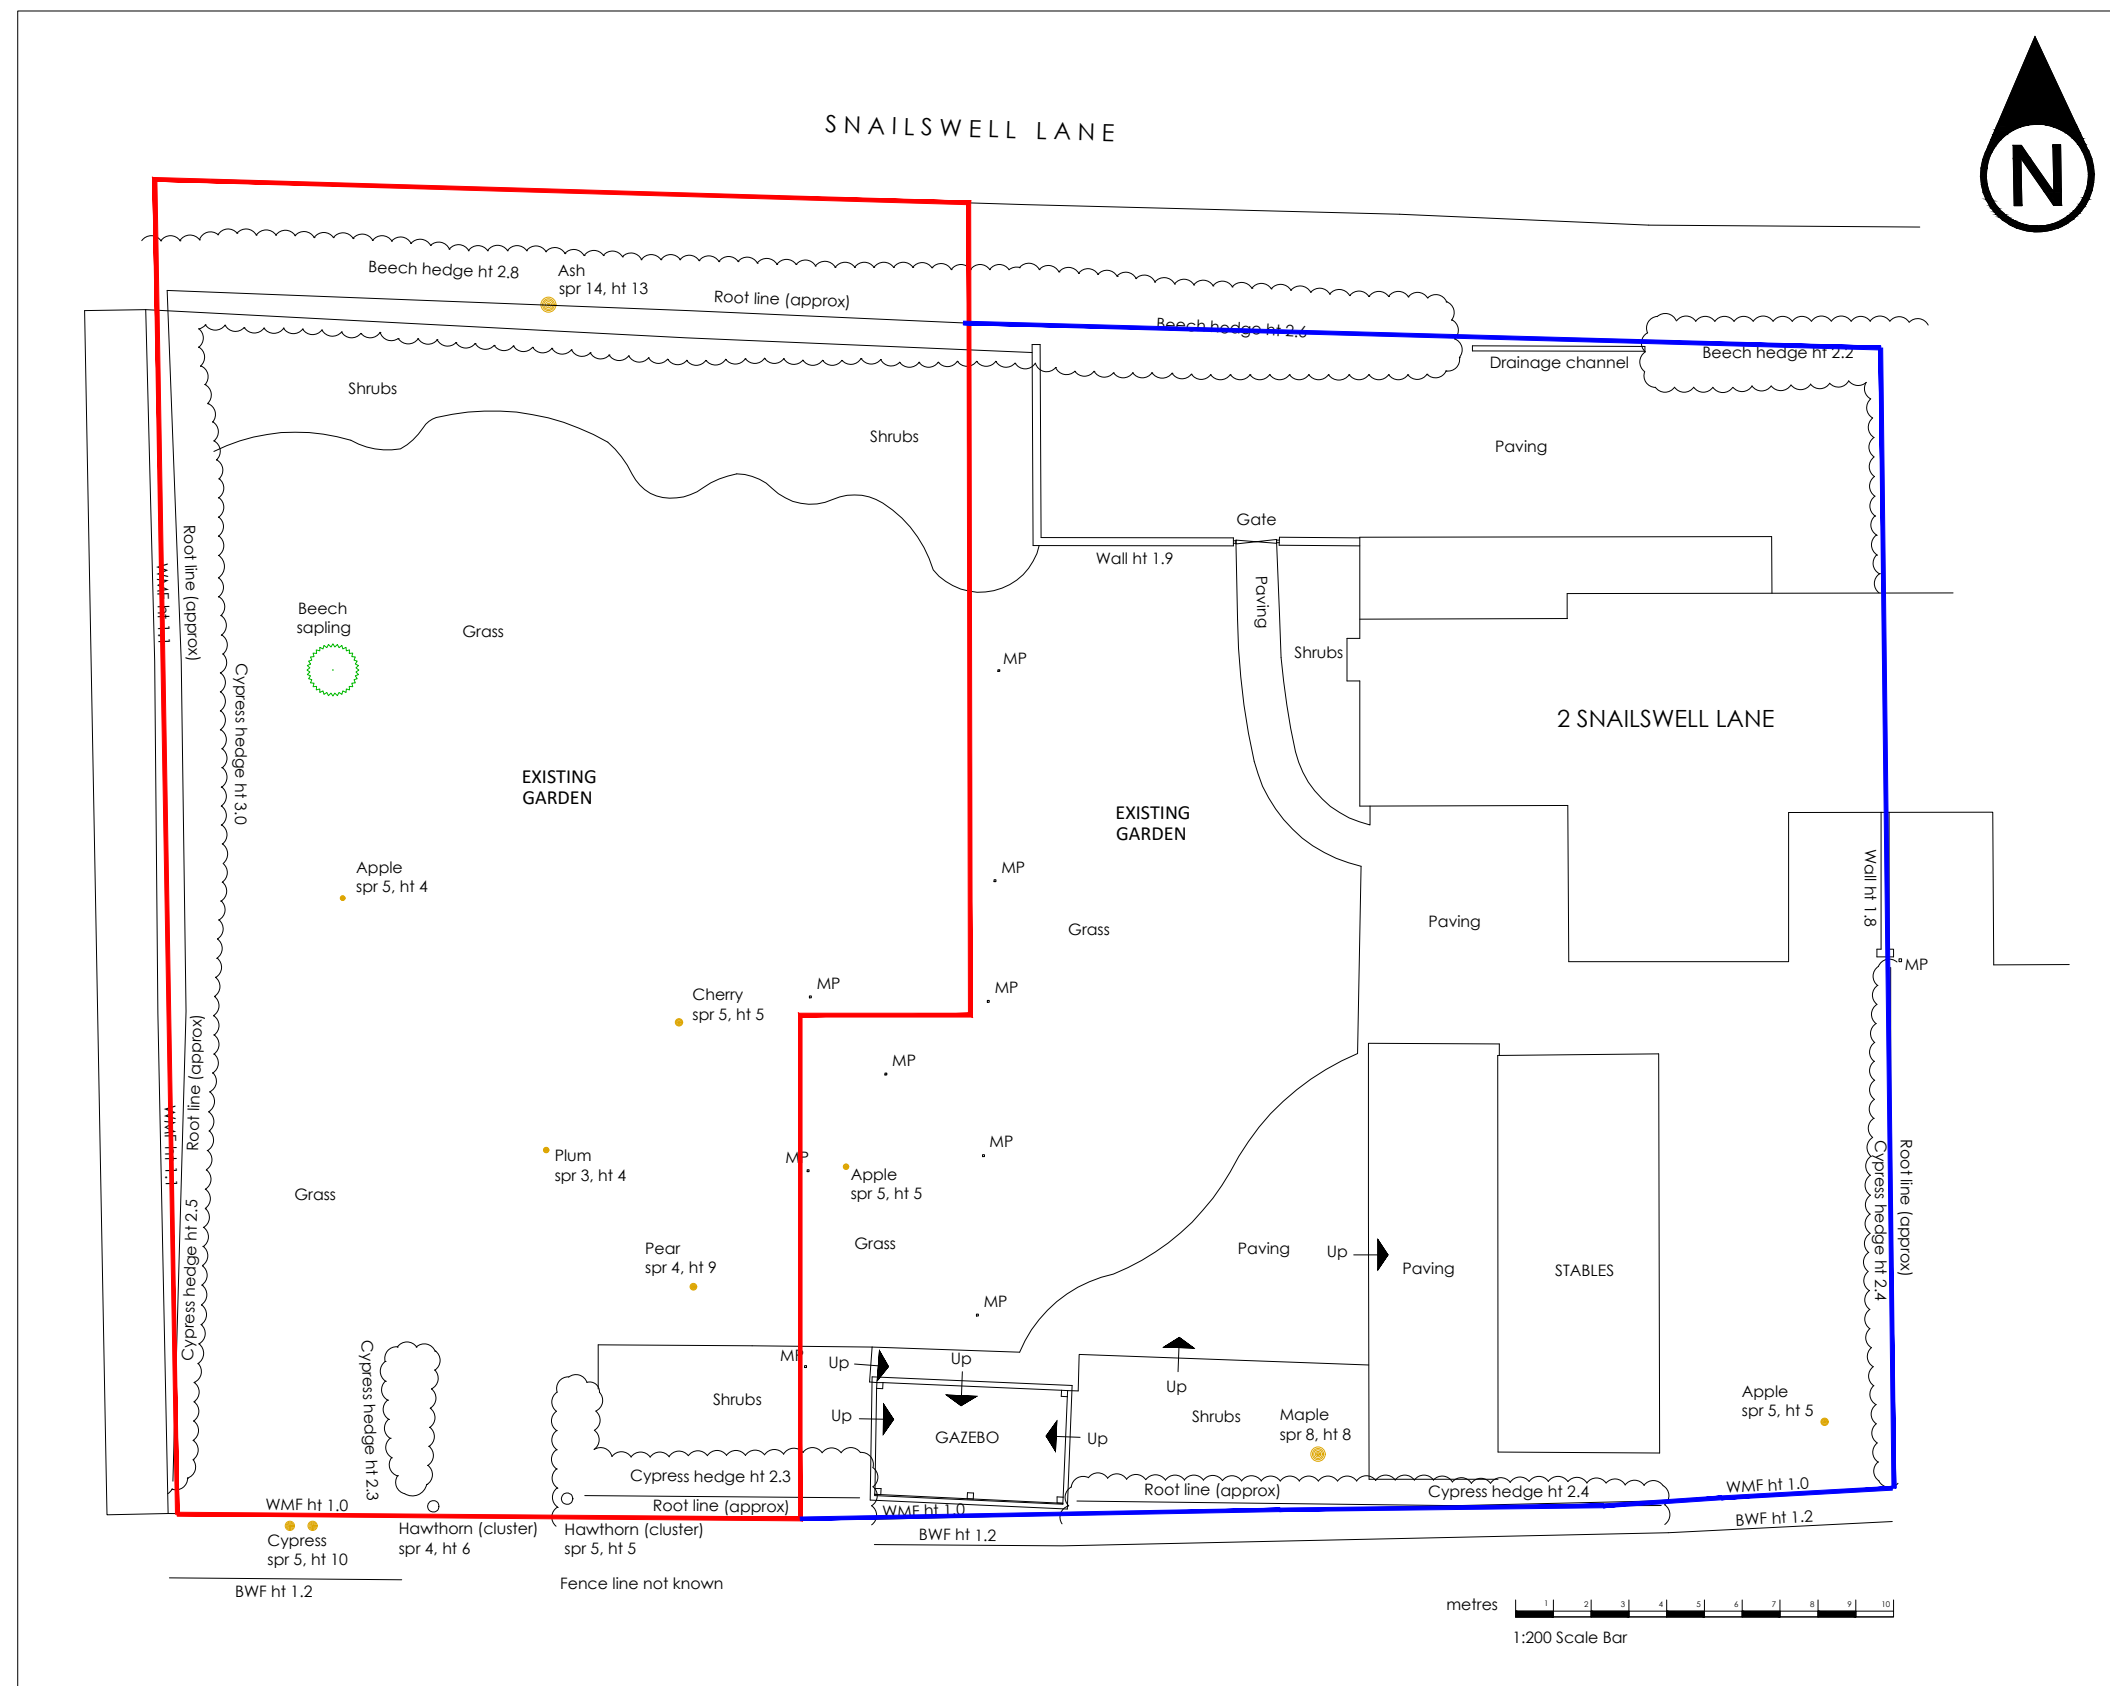

<u>LIST OF REVISIONS:</u> 	<u>CLIENT:</u> Mr Joshi	<u>DRAWING TITLE:</u> PLANNING EXISTING BLOCK PLAN + LOCATION MAP
	<u>DATE:</u> 13.NOV.2025	<u>SCALE:</u> 1:200 @ A3 AS SHOWN
<u>NOTES:</u> 	<u>PROJECT REF:</u> 2 SNAILSWELL LANE ICKLEFORD HITCHIN, HERTS	
	<u>DRAWING REF:</u> 2026 / 01	<u>REV:</u> B