




Entrance Details (no.1) 1:500

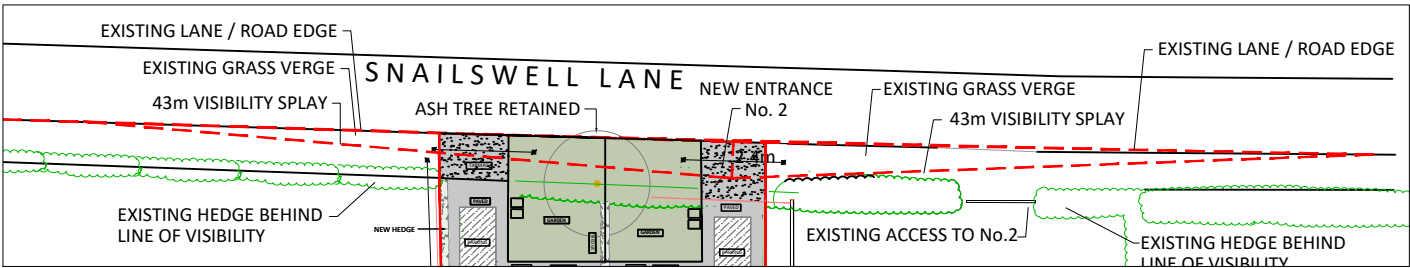

Entrance Details (no.2) 1:500

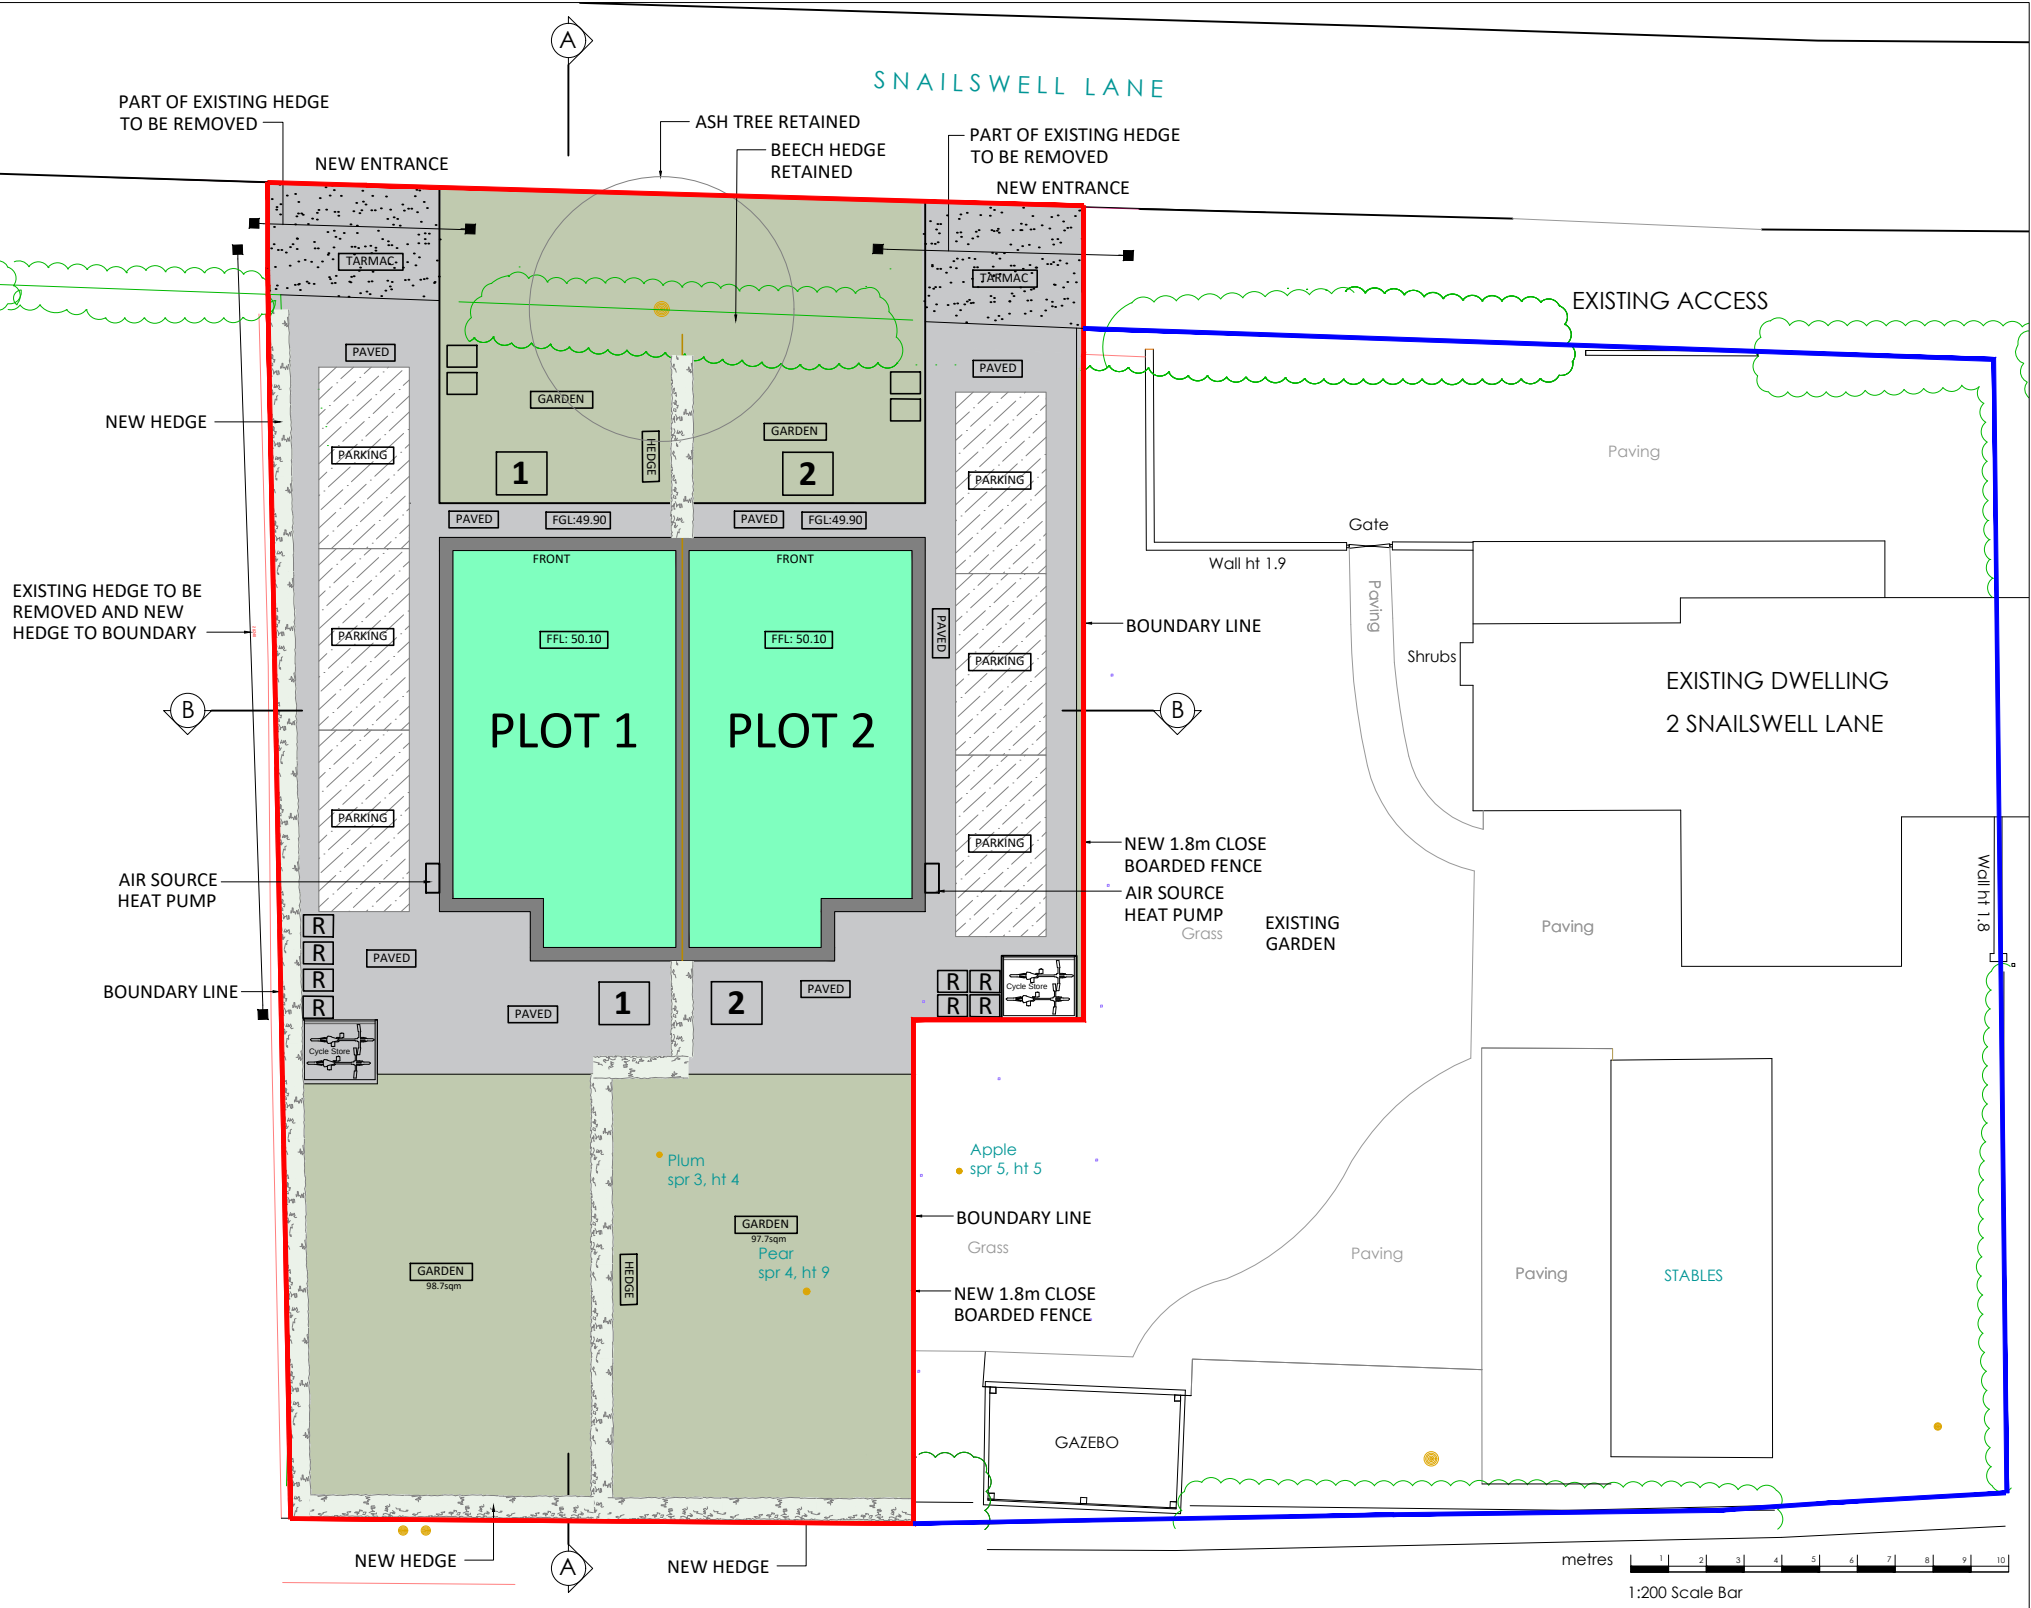

PROPOSED BLOCK PLAN 1:200

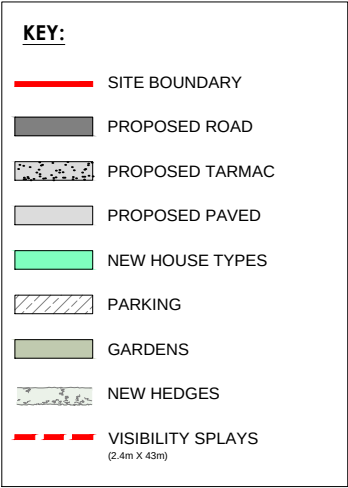

LIST OF REVISIONS:	CLIENT: Mr Joshi	DRAWING TITLE: PLANNING PROPOSED BLOCK PLAN + ENTRANCE DETAILS
	DATE: 13.NOV.2025	SCALE: 1:200 @ A3
NOTES:	PROJECT REF: 2 SNAILSWELL LANE ICKLEFORD HITCHIN, HERTS	
	DRAWING REF: 2026 / 02	REV: B