


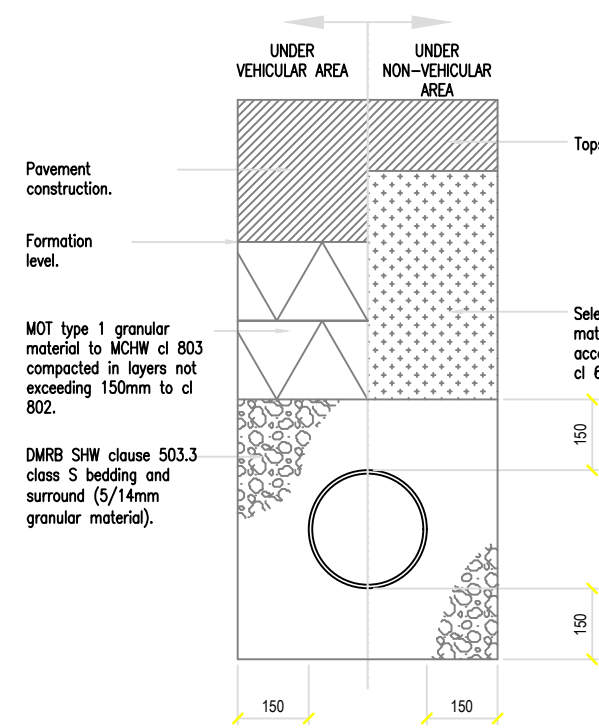
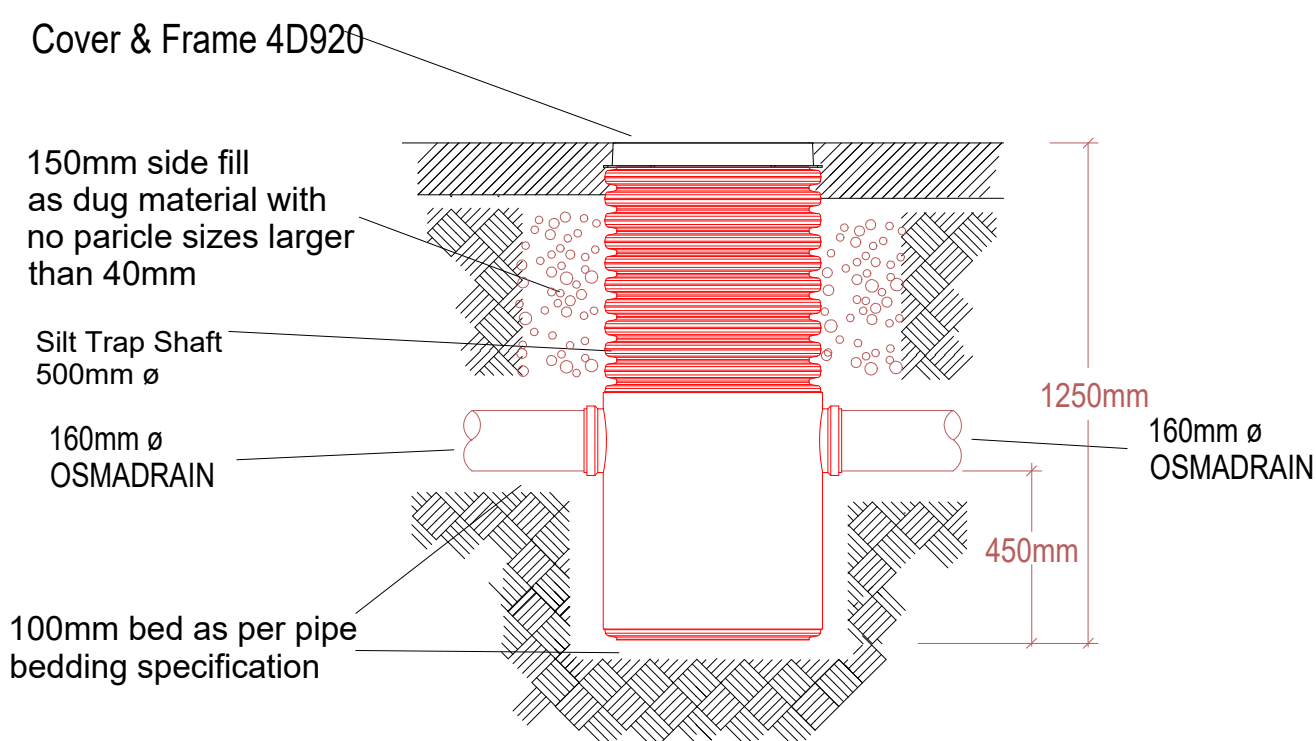
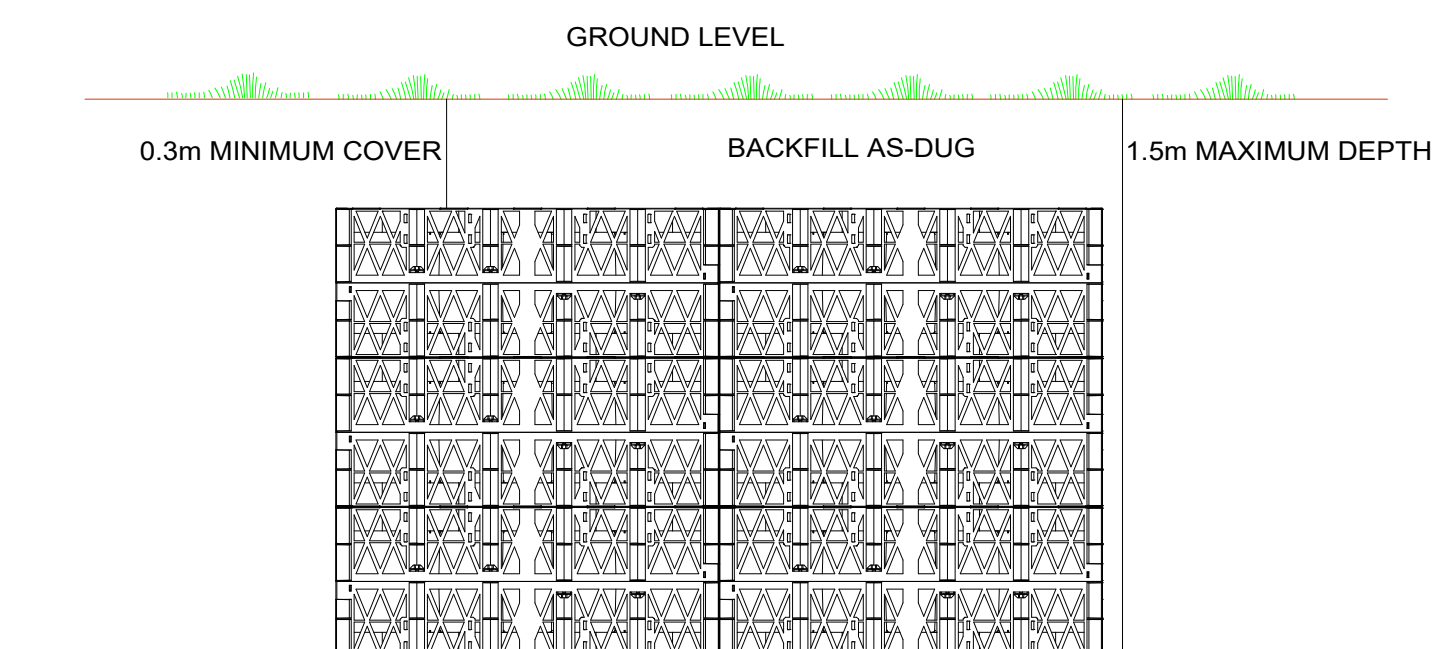


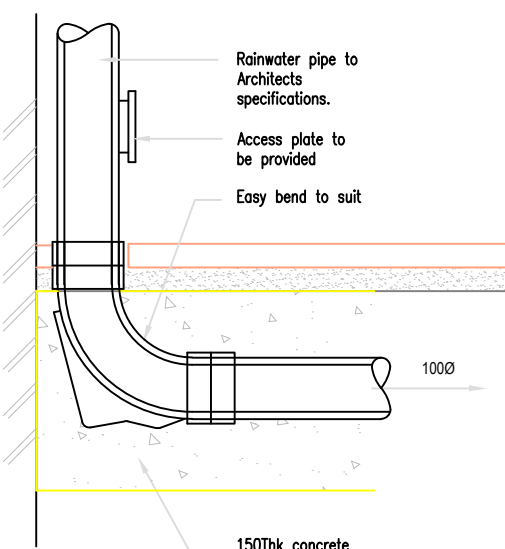


Pipe Bedding Details (1:15)

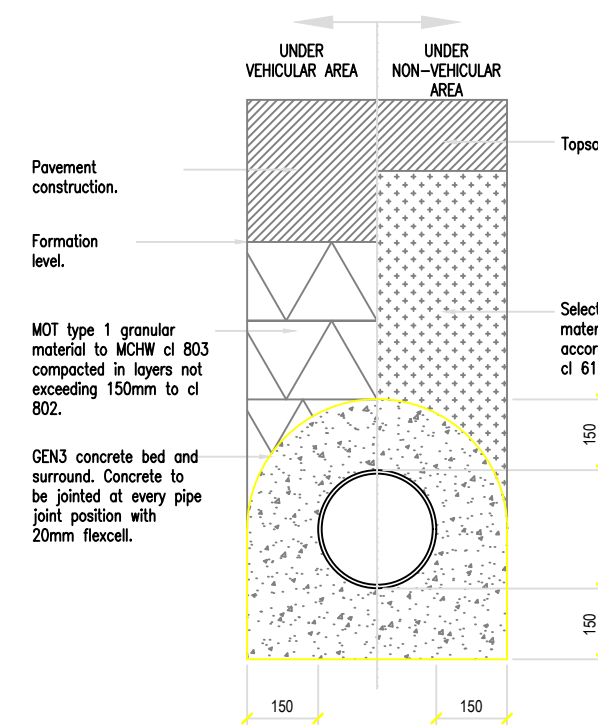

RWP Detail (1:15)

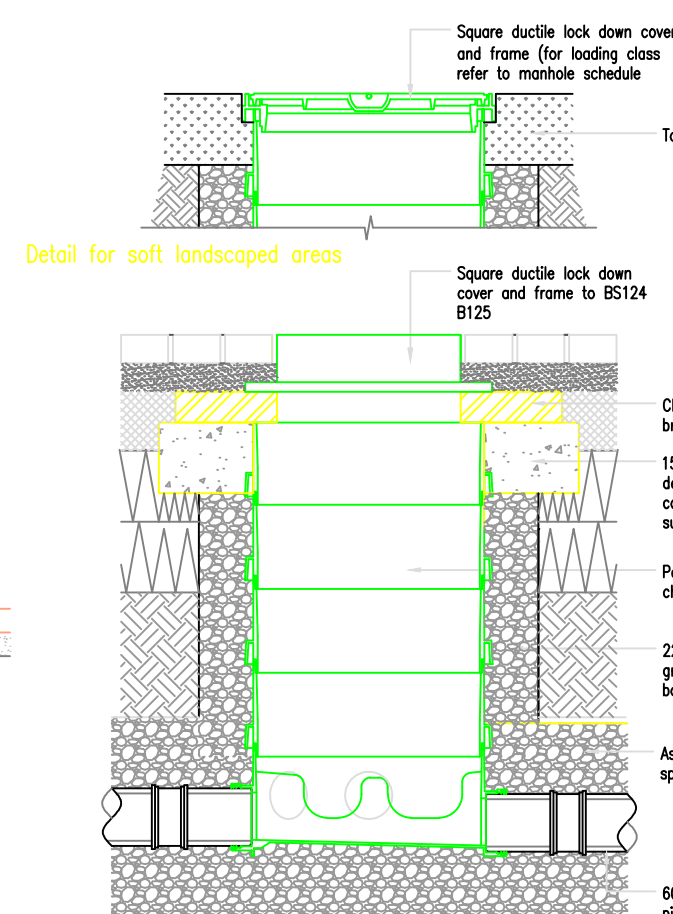



Typical Wavin PPIC Manhole Detail (1-15)

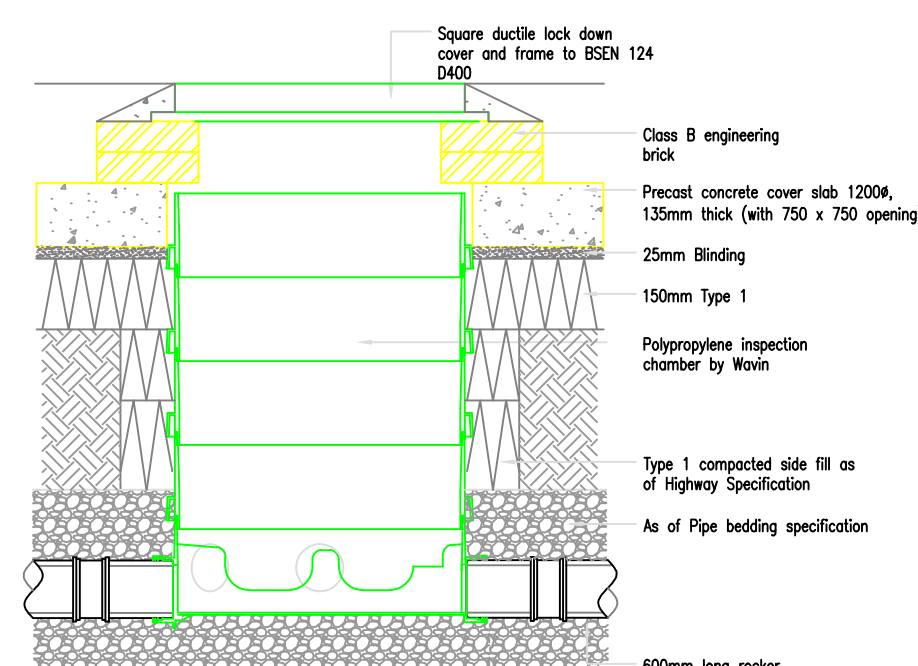

Typical Wavin PPIC Manhole Detail (1:15)



Tank dimensions and hole positions

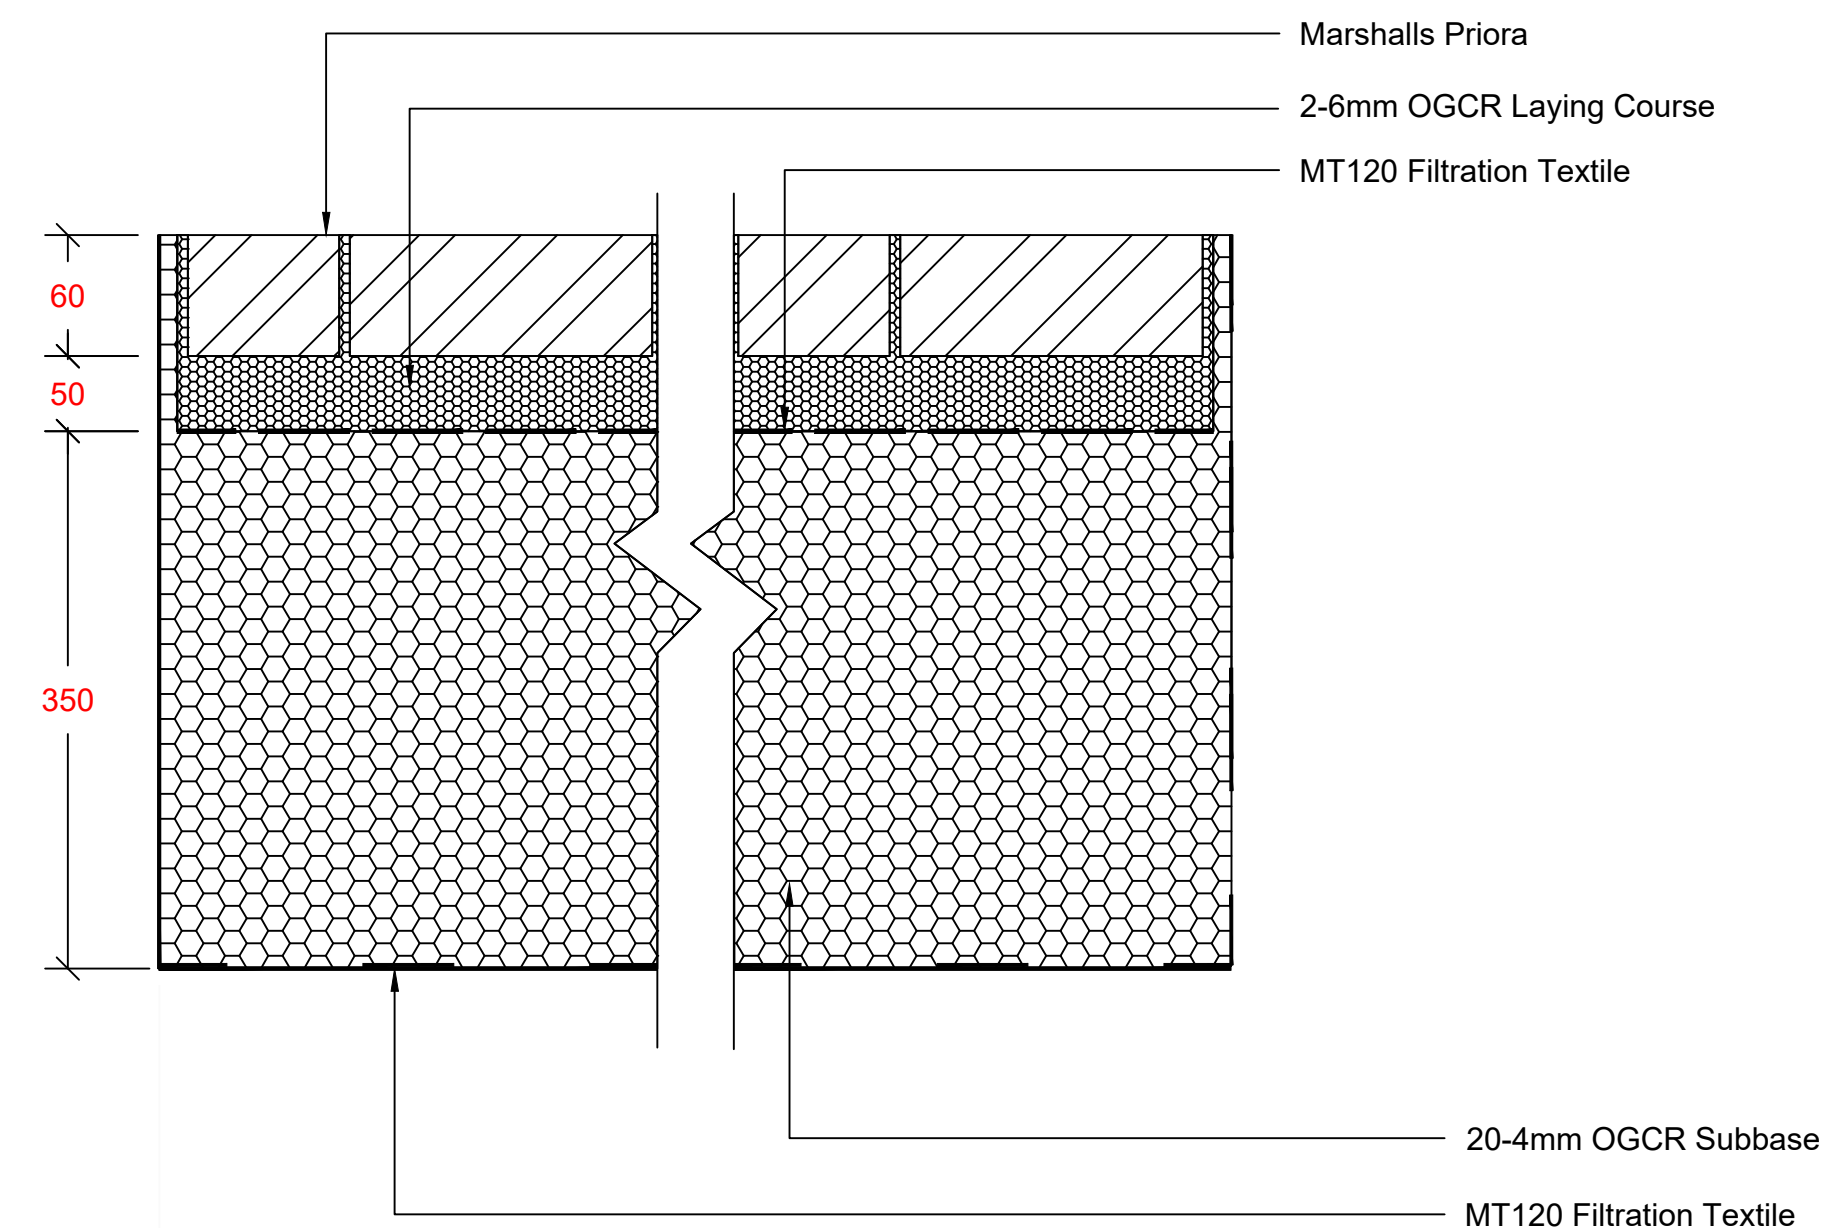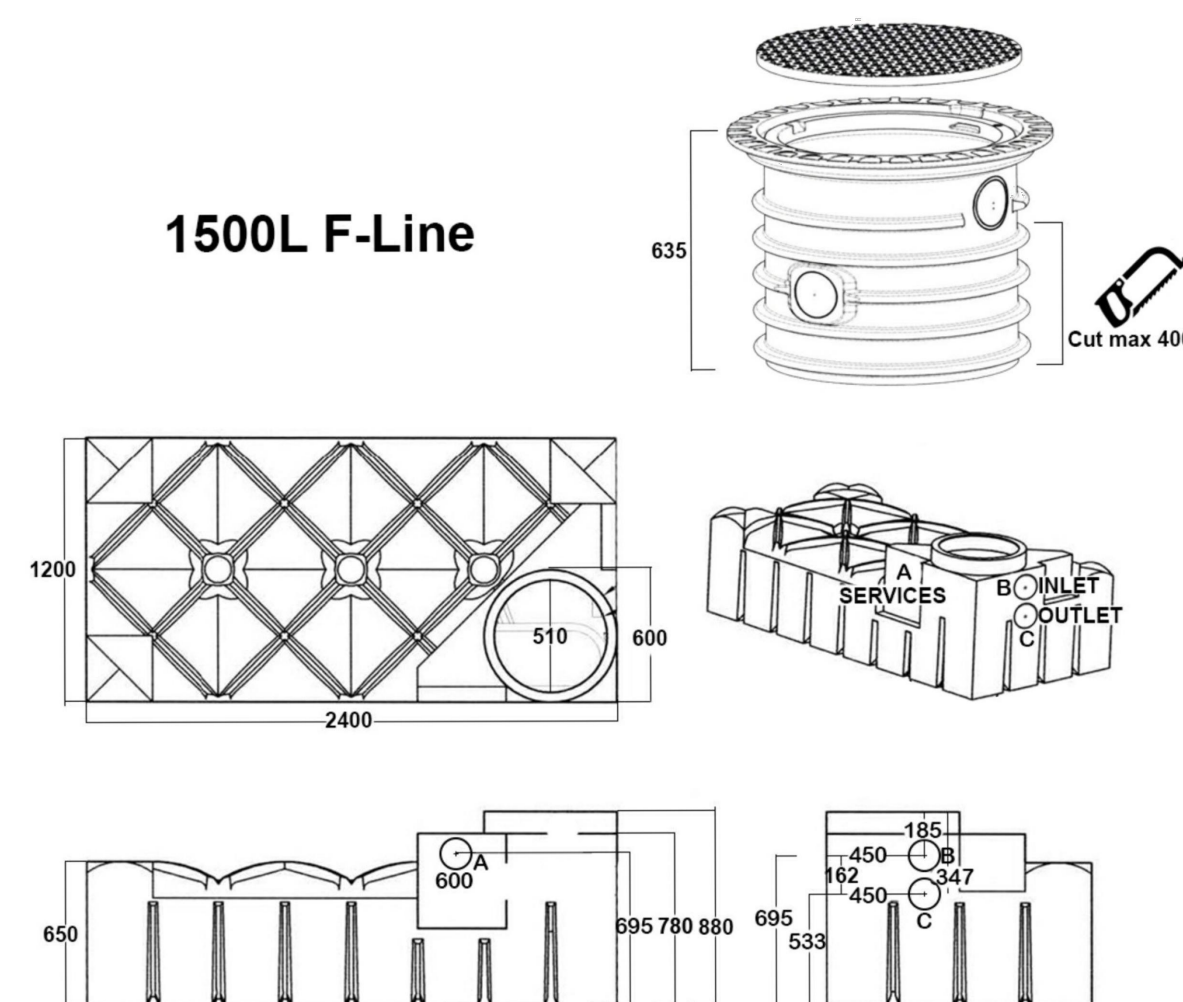

NOTES
1. The contractor shall check all tie-ins for line and level with existing before commencing any works. The Engineer shall be notified immediately, in writing, should any errors be found. 2. Any discrepancies, of whatever nature, must be reported to the Engineer prior to the commencement or continuance of any further works. 3. All dimensions in metres unless otherwise stated.

PRELIMINARY DESIGN
NOT FOR CONSTRUCTION

REV	DATE	DESCRIPTION/REASON FOR ISSUE	A

MTC

ENGINEERING

MTC Engineering (Cambridge) Ltd.
Ground Floor, 24 High Street
Whittlesford, Cambridgeshire, CB22 4LT
Tel (01223) 837270, fax (01223) 835648
E-mail office@mtcengineering.co.uk

PROJECT 2 Snailswell Lane,
Ickleford Hitchin, Herts

TITLE	Proposed Drainage Specification
-------	---------------------------------

ORIG VP	DATE 25.02.2026
CHKD	SCALE As Shown @ A1
APPR	DRAWING NO 3671-04 REV

© This drawing and the works depicted are the copyright of M
Engineering (Cambridge) Ltd and may not be reproduced
amended except by written permission. No liability will be accept
for amendments made by other person