





Block Plan (1:500 @ A3)

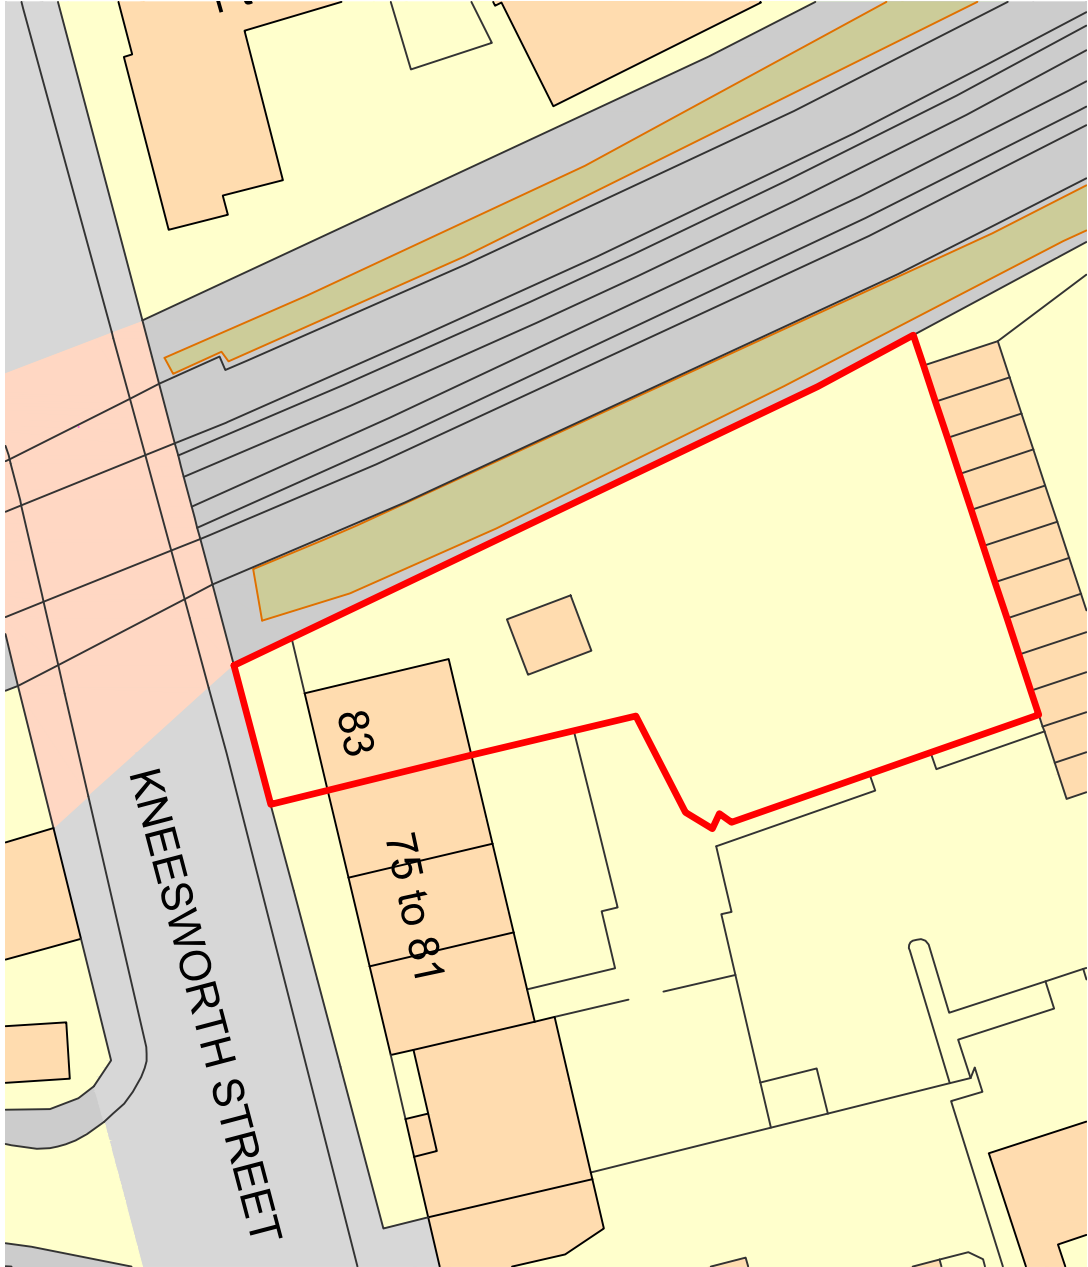

Ordnance Survey, (c) Crown Copyright 2024. All rights reserved. Licence number 100022432

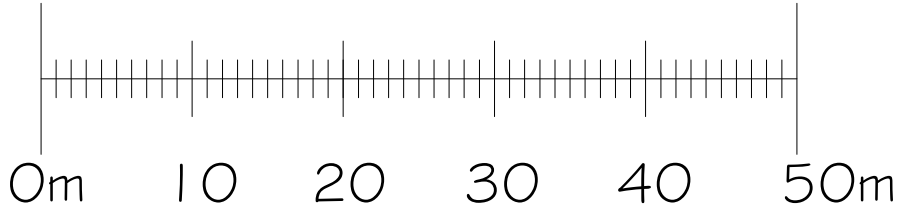

Location Plan (1:1250 @ A3)

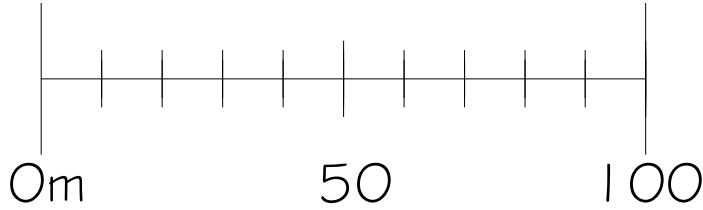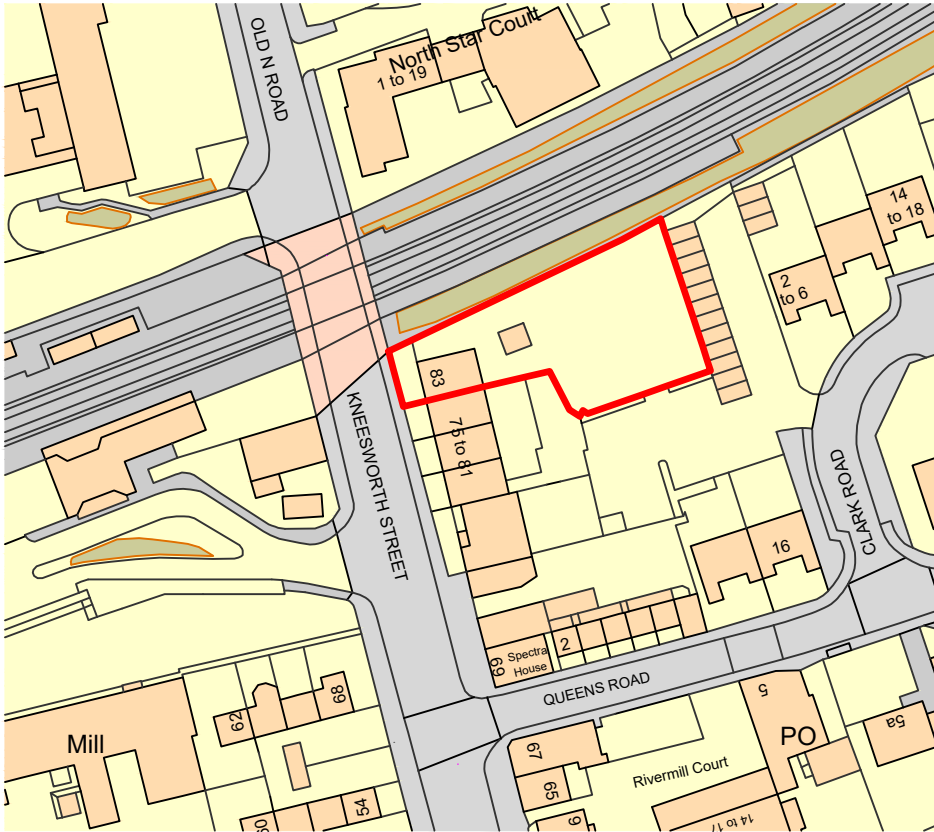

- This drawing is for Planning Application purposes only
- All critical dimensions to be verified on site.
- Any discrepancies are to be notified to Podium Surveying LLP immediately.
- This document is copyright of Podium Surveying LLP.

Revision A: Boundary line amended.

Block & Site Location Plan
Scale 1:500 and 1:1250 @ A3

Ref: 2575-83B-KS-PA-OS-REVA

83B Kneesworth Street
Royston
SG8 5AH

Client: Anglian Windows

Drawn by: GE
Date: September 2026

Podium Surveying LLP
Unit K304-6, Kala Studios
The Biscuit Factory
100 Drummond Road
London
SE16 4DU

Tel: 0203 142 6674
Mob: 07753 496 220
Email: gene@podiumllp.com
Web: www.podiumllp.com

