


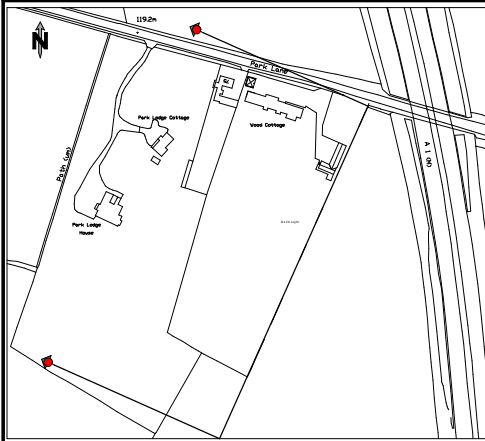
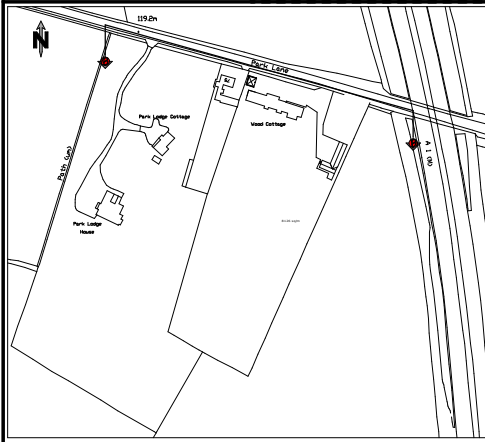


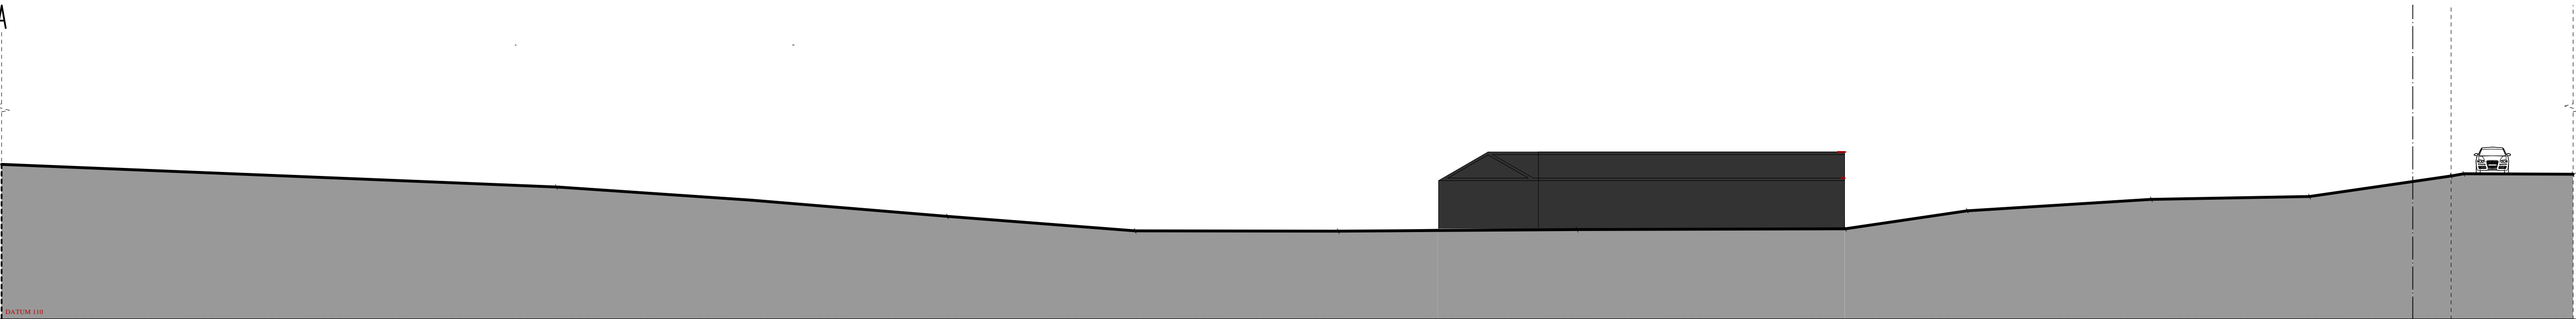



SECTION AA

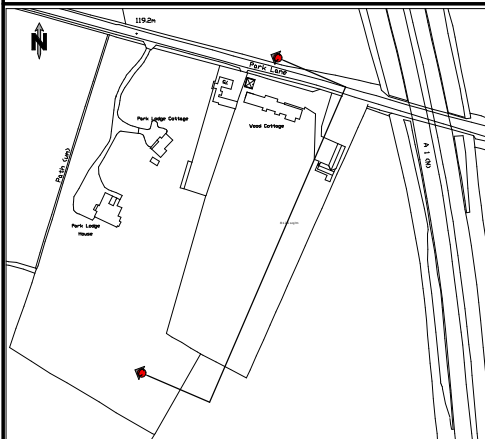


SECTION BB

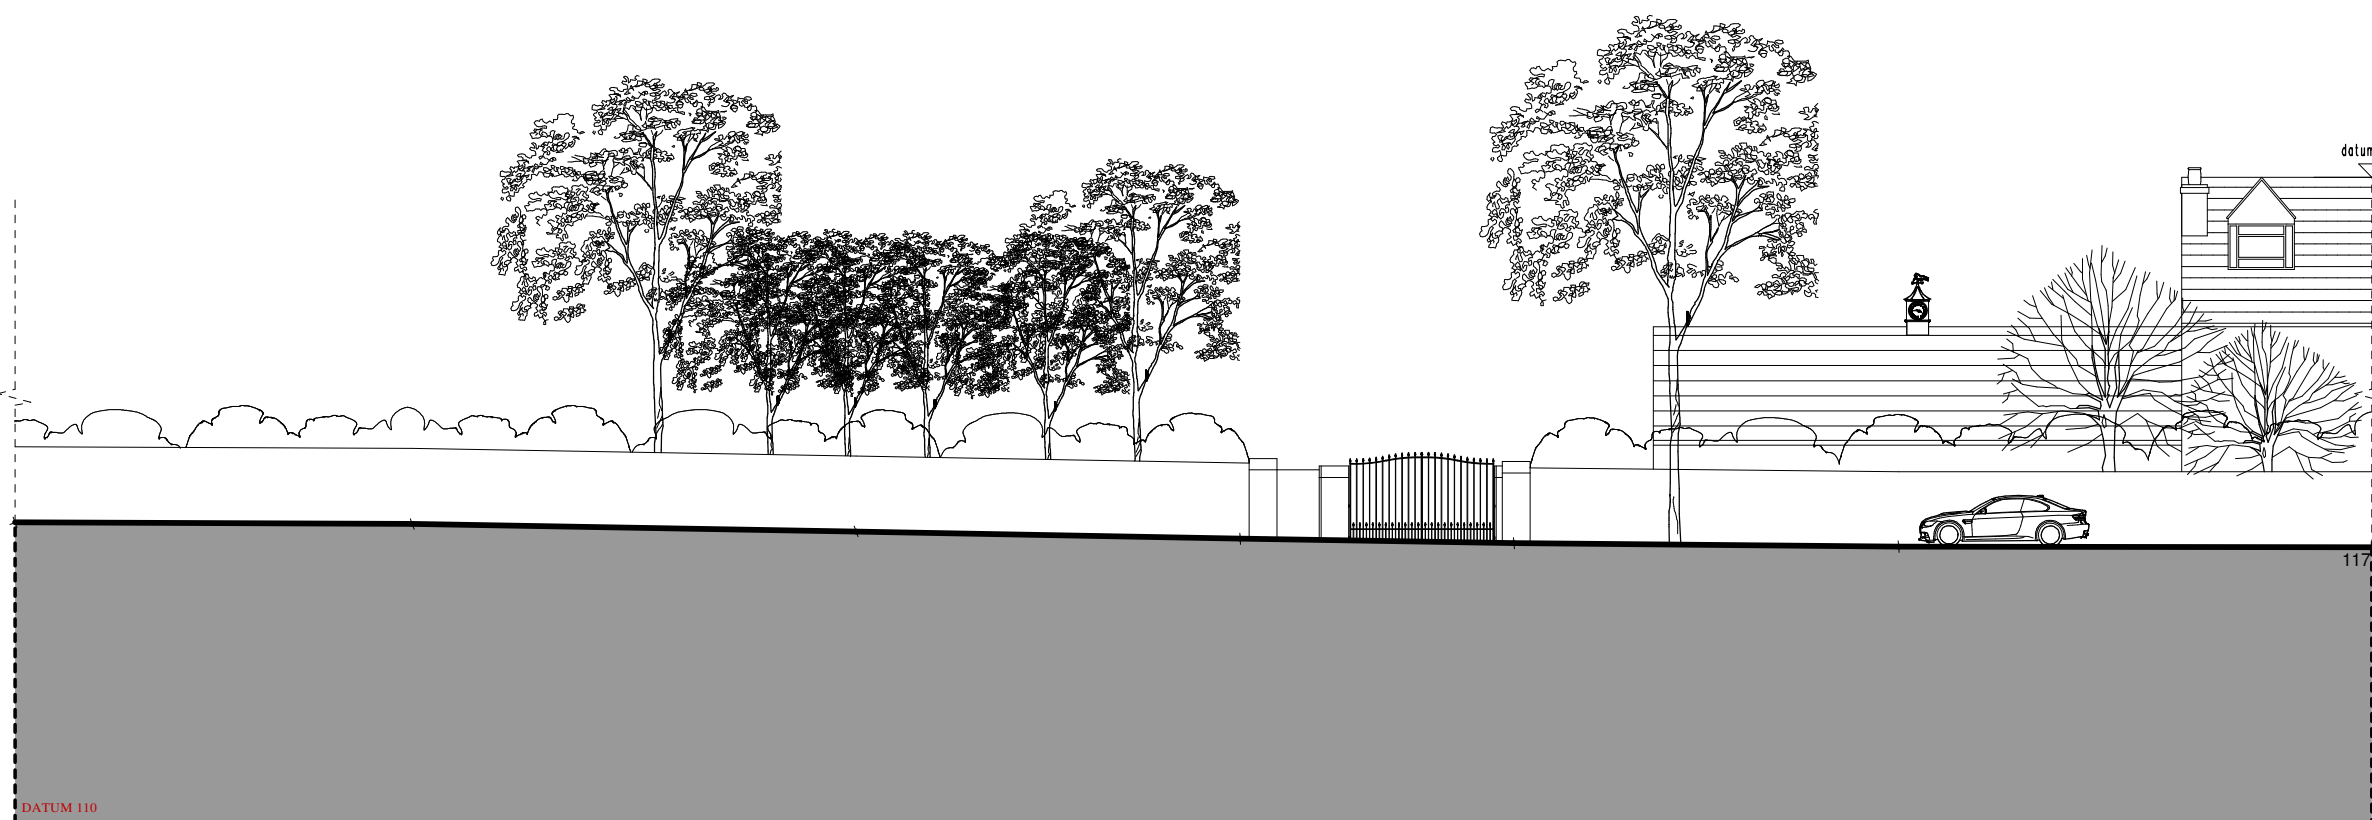


SECTION CC

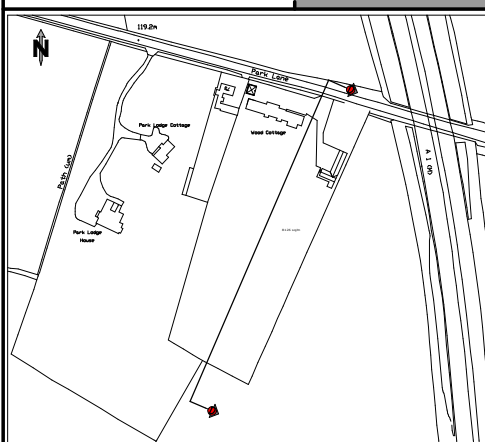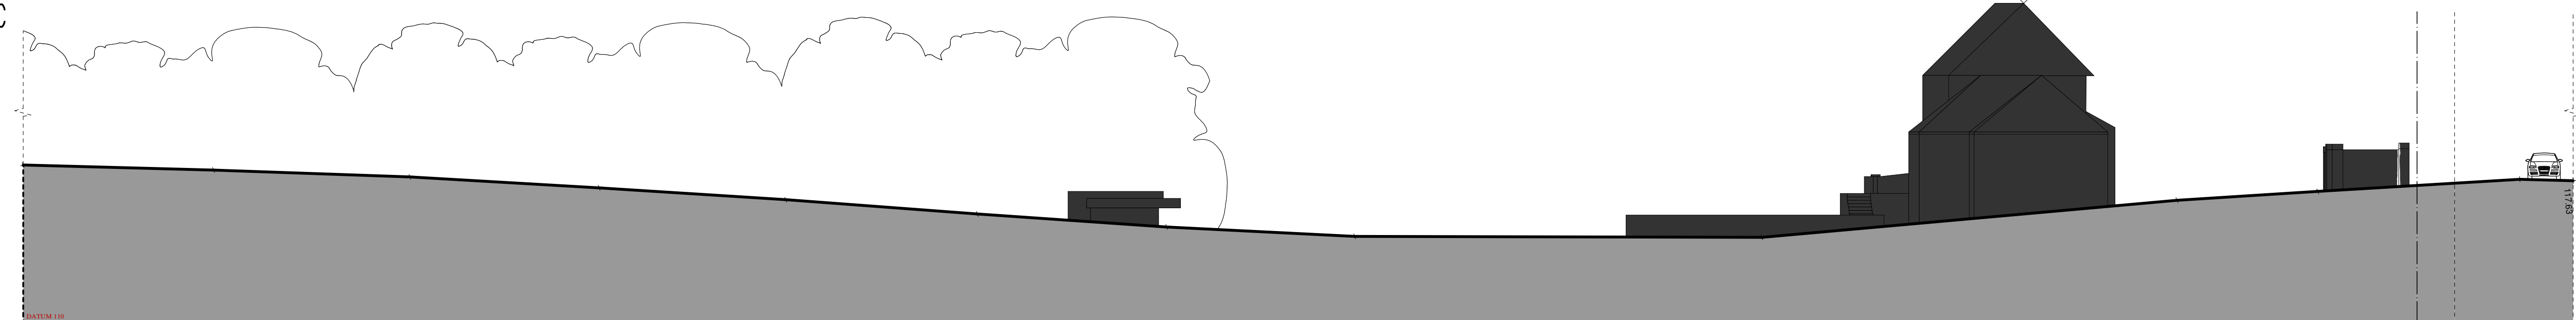

SECTION DD

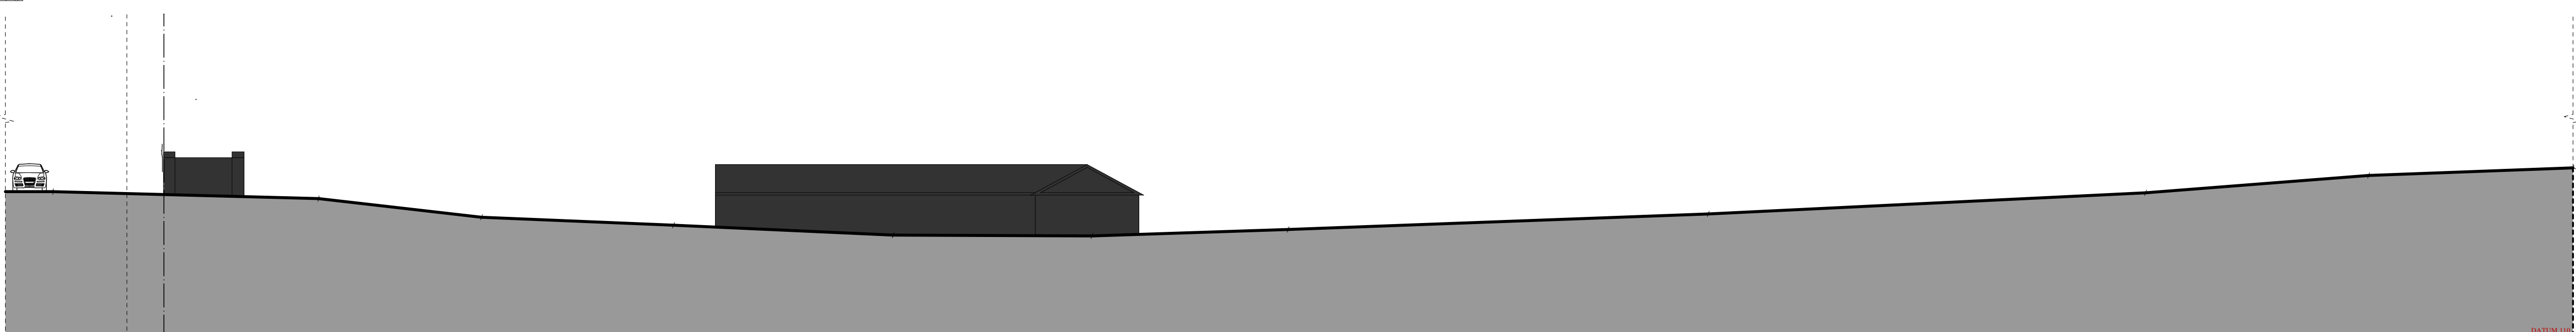

PLANNING

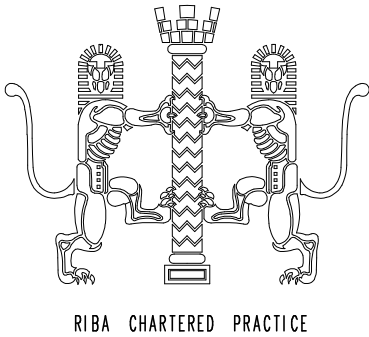

No.	Date	By	Contents
-----	------	----	----------

Site Address	THE COTTAGE 73 PARK LANE OLD KNEBORTH KNEBORTH SG3 6PP
--------------	--

DEMOLITION OF EXISTING HOUSE &
ERECTION OF NEW
DETACHED HOUSE

Drawing Title				
EXISTING SITE SECTIONS				
Scale	1:200 @A1	Date	10/25	Drawn by
				SJL



Alan Cox
Architects
Architectural & Planning Consultants
TEL: 020 - 8440 - 7777
Web: coxassociates.co.uk

Org.No.	568925-61	Rev.	
---------	-----------	------	--