


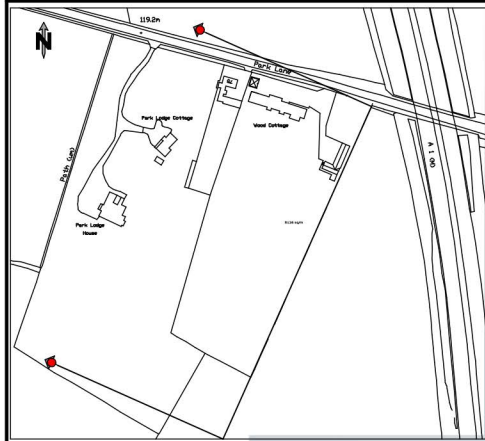


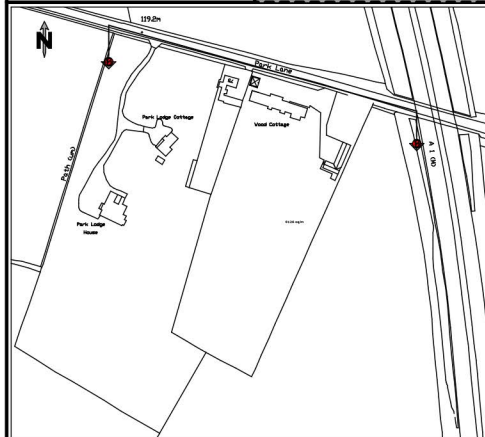


SECTION AA

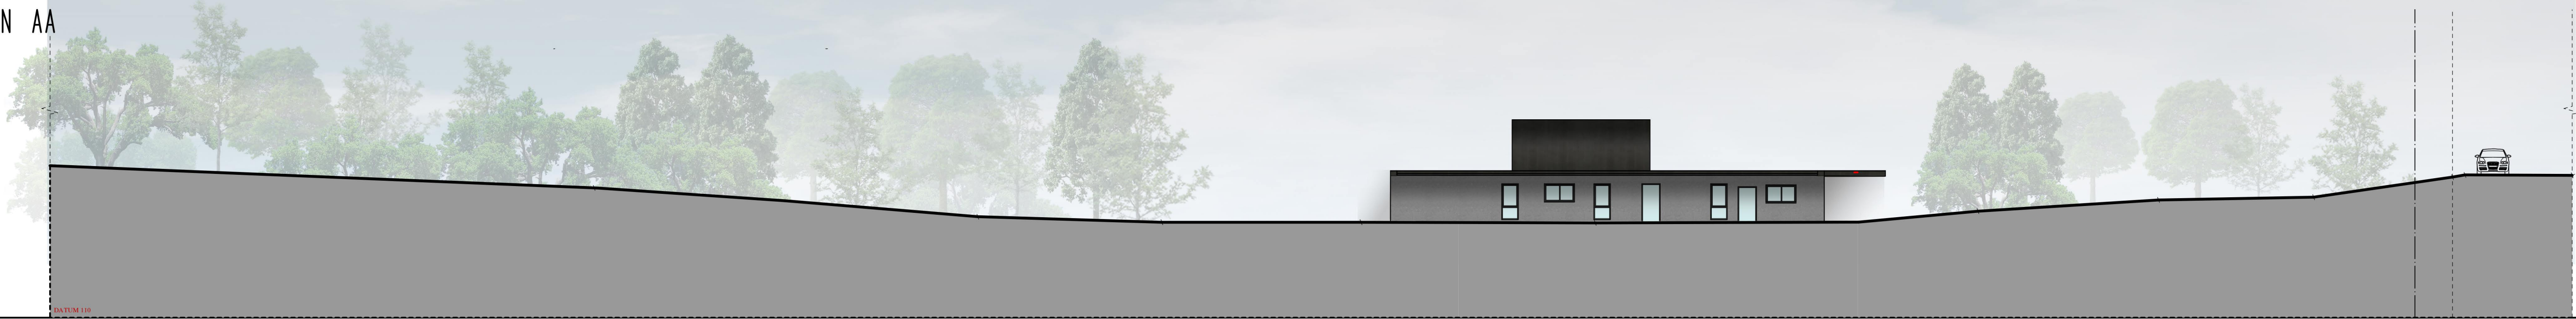

SECTION BB

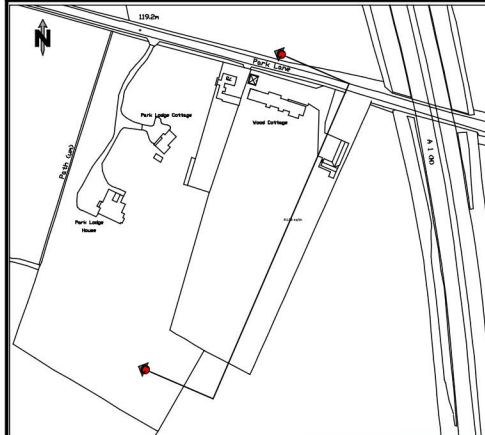


SECTION CC

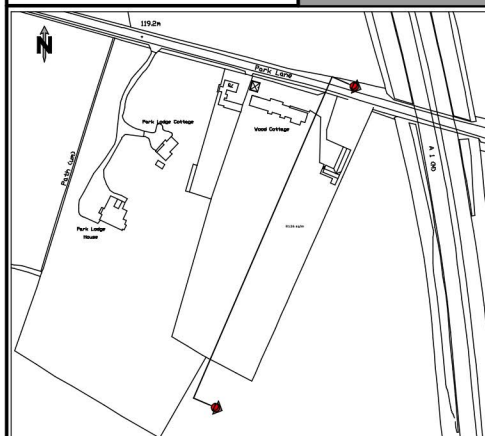

SECTION DD



PLANNING

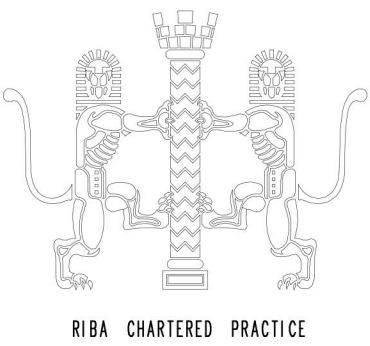

No.	Date	By	Contents
-----	------	----	----------

Revisions			
No.	Date	By	Contents
1			THE COTTAGE 73 PARK LANE OLD KNEBWORTH KNENWORTH SG3 6PP

Job Title
**DEMOLITION OF EXISTING HOUSE &
ERECTION OF NEW
DETACHED HOUSE**

Drawing Title PROPOSED SITE SECTIONS			
Scale	1:200 @A1	Date	10/25
Drawn by	SJL		

**Alan Cox
Architects**

Architectural & Planning Consultants
TEL: 020 - 8440 - 7777
Web: coxassociates.co.uk

Org.No.	568925-65	Rev.	
---------	-----------	------	--