


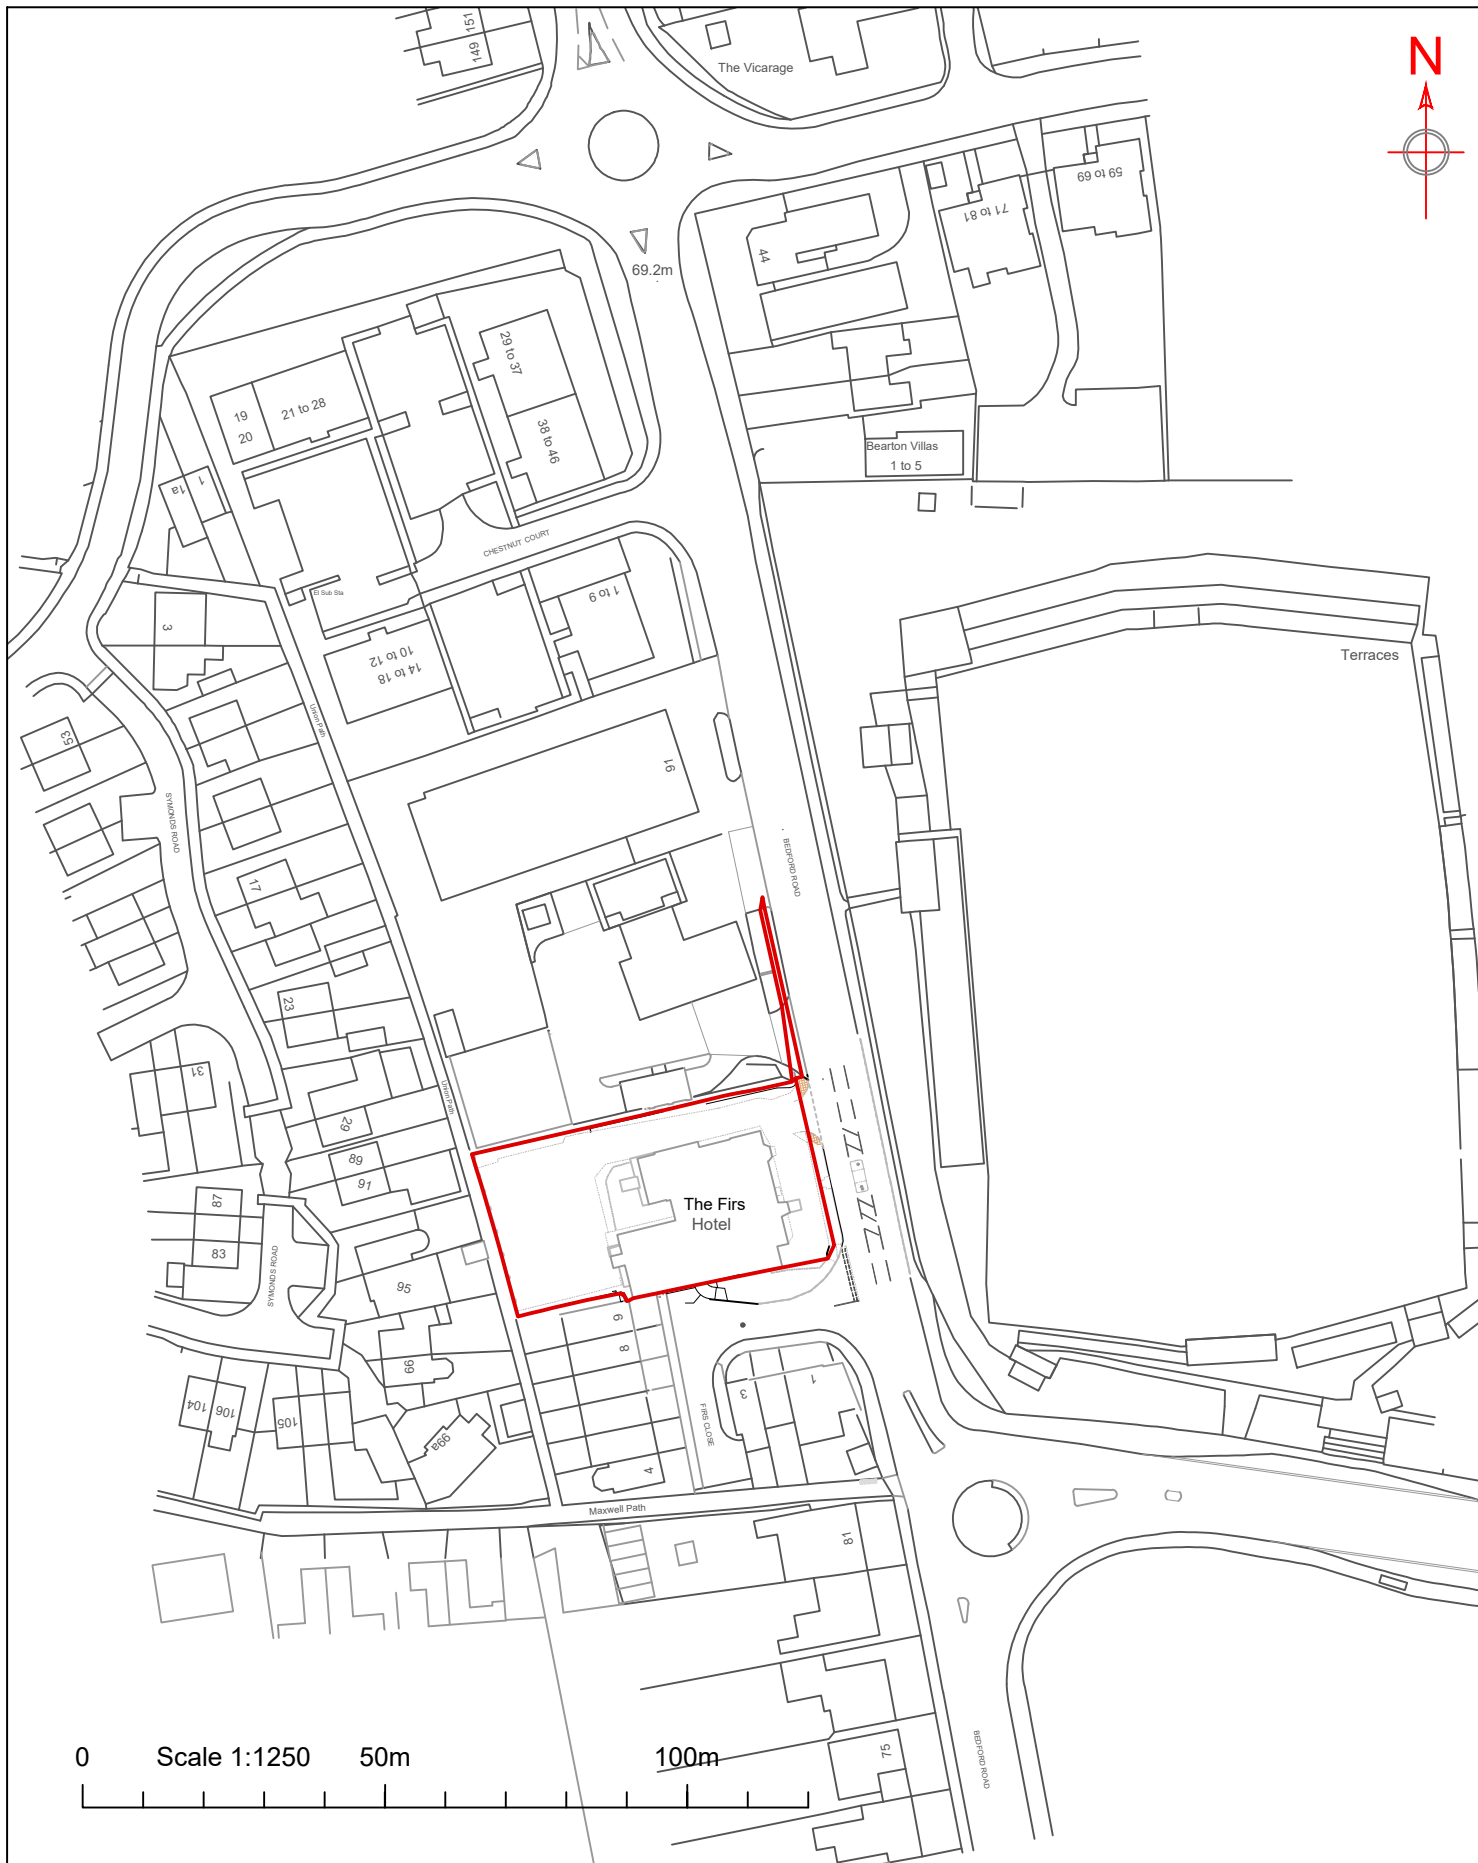

Project FIRS HOTEL, HITCHIN			SEABROOK ARCHITECTS CHARTERED ARCHITECTS Unit17, Chiltern Court, Ashridge Road, Chesham, Bucks HP5 1PX Tel: 01494 778918 e-mail:gsp@gsparchitects.co.uk
	Drawn By : RS	Date : 10.02.2026	
	Approved By : RS	Scale : 1:1250 @ A4	
Drawing LOCATION PLAN	Drawing No.	Rev.	
	6154 A(PL)101		