


Tree Location Plan

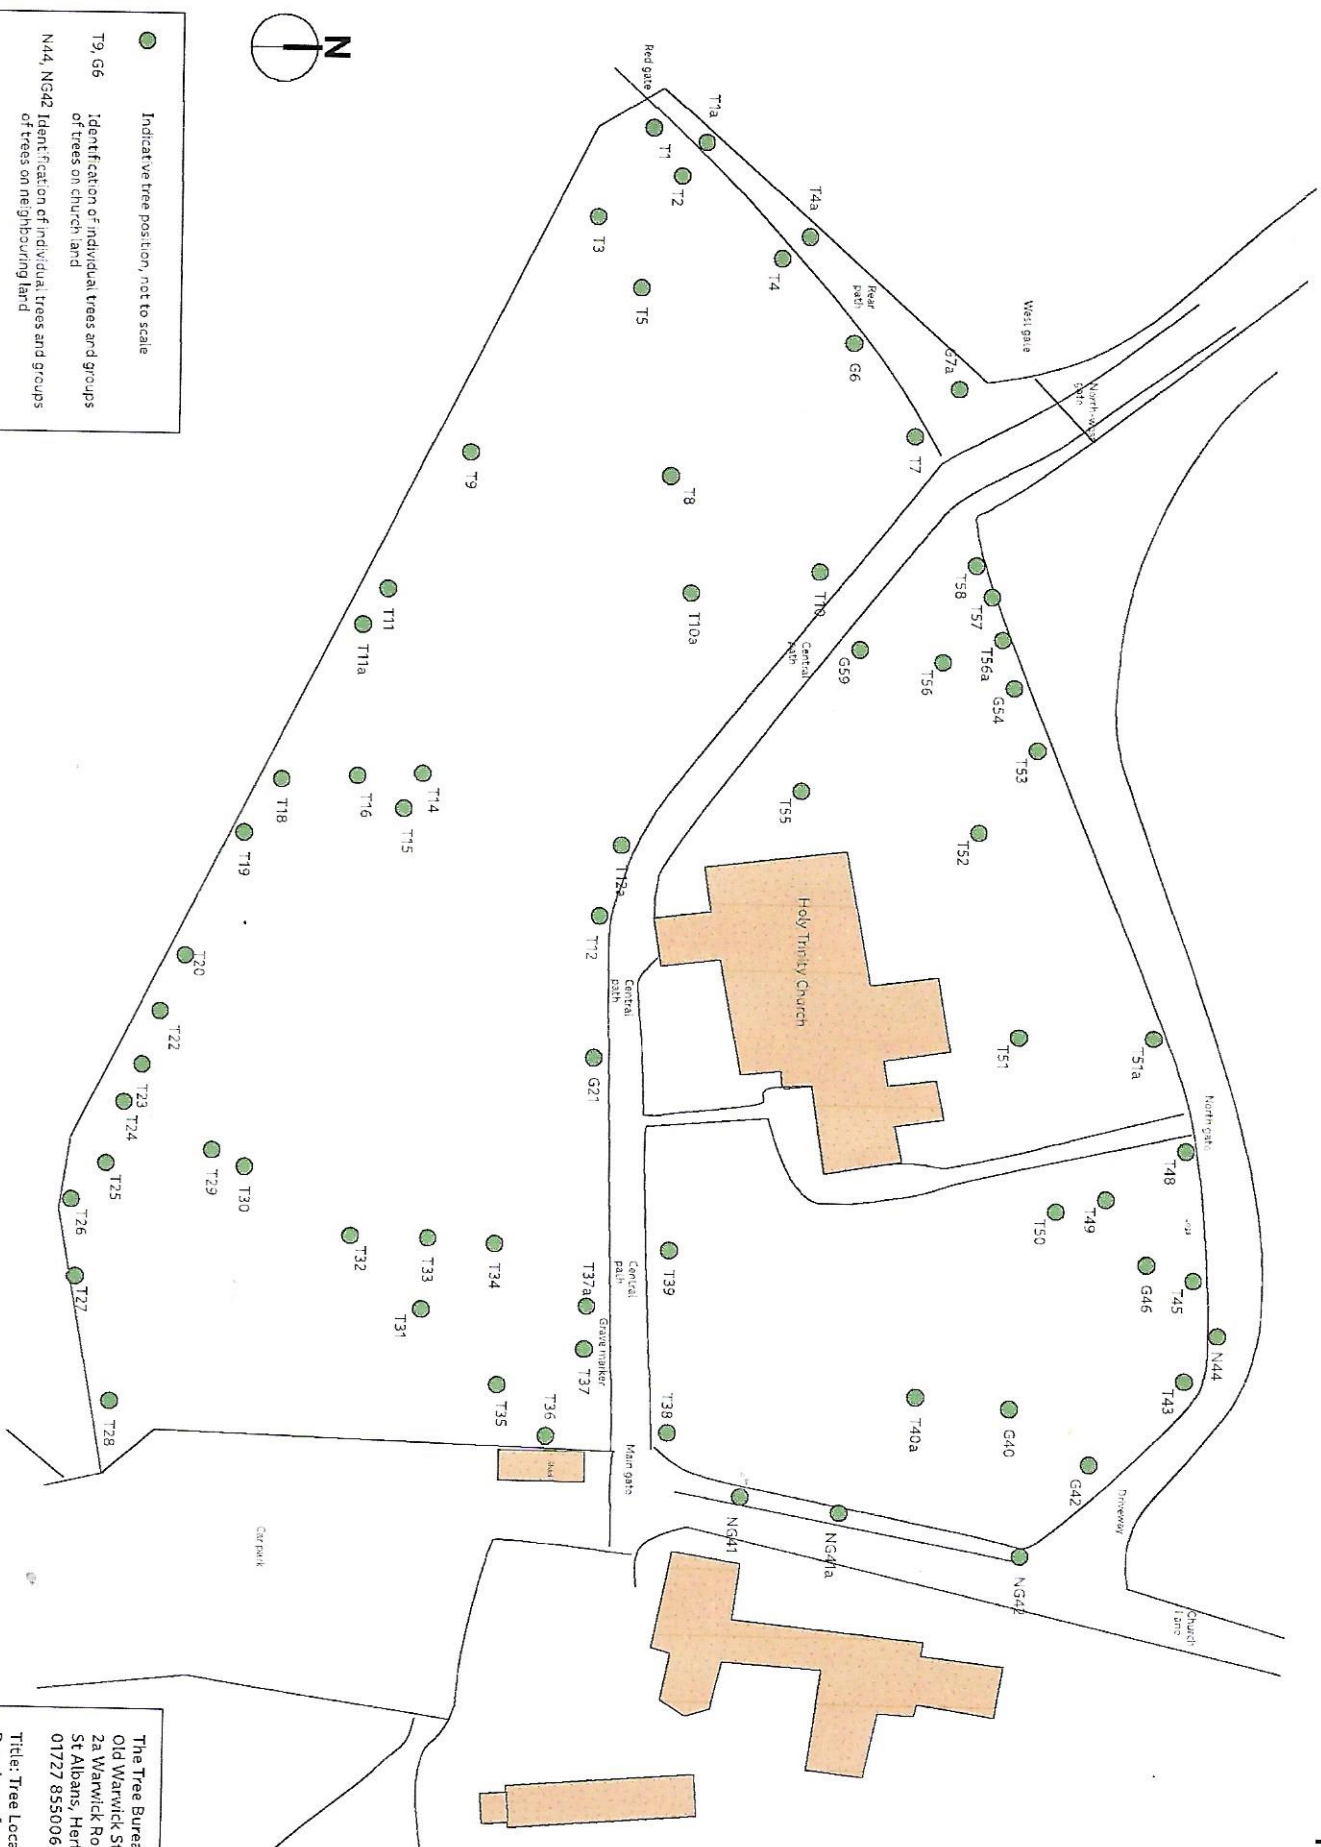

The Tree Bureau
Old Warwick Studio
2a Warwick Road
St Albans, Herts AL1 4DL
01727 855006

Title: Tree Location Plan
Drawing reference: TLP 7771
Location: Churchyard, Holy Trinity Church, Weston
Date: 04.06.24
Scale: sketch, impressionistic, not to scale.