


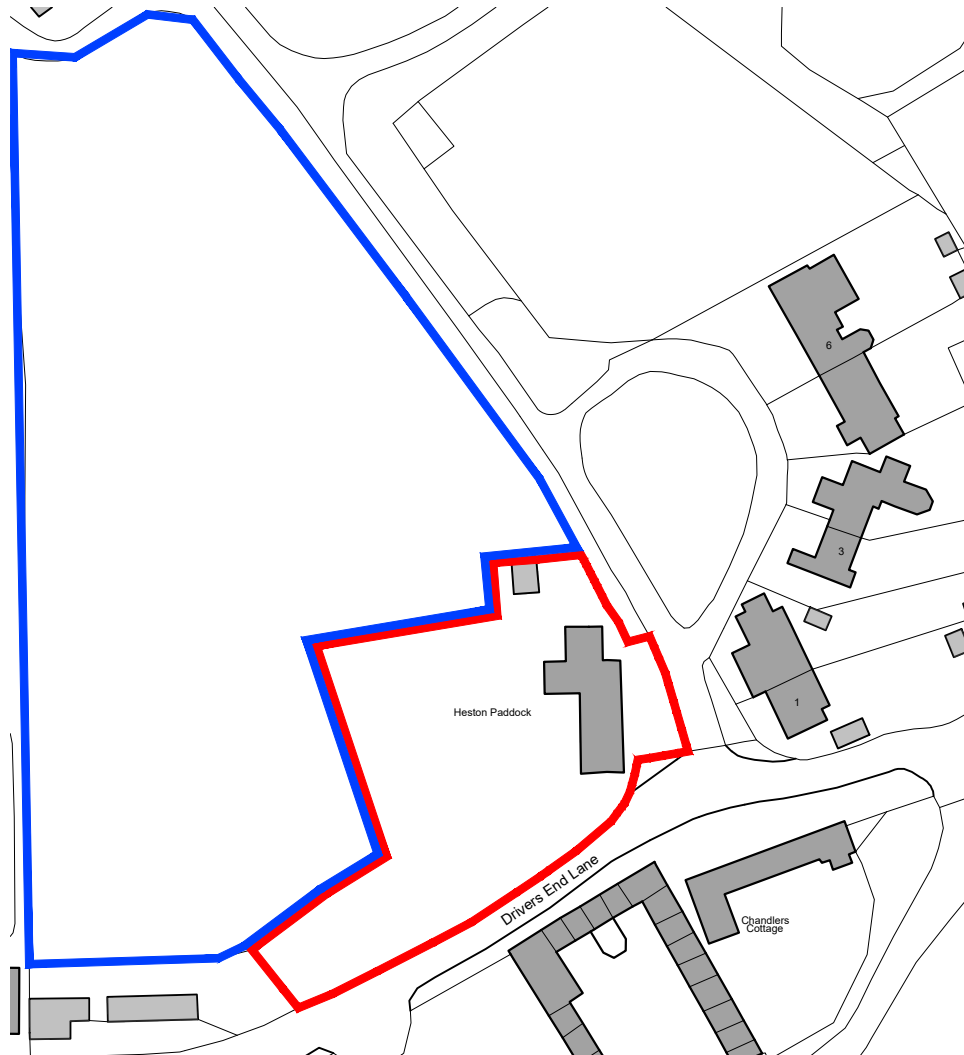

THIS PLAN AND DESIGN IS TO BE USED SOLELY IN CONNECTION WITH THE PROJECT AS DESCRIBED. THE DRAWING AND DESIGN IS THE COPYRIGHT OF YPL UK LIMITED T/A YOUR PLANS UK, AND MUST NOT BE RE-ISSUED, LOANED OR COPIED WITHOUT WRITTEN CONSENT OF YPL UK LIMITED T/A YOUR PLANS UK.

THE PLAN IS TO BE READ IN CONJUNCTION WITH ALL OTHER THIRD PARTY INFORMATION RELEVANT TO THE PROJECT. ANY APPARENT DISCREPANCY IS TO BE BROUGHT TO THE ATTENTION OF YPL UK LIMITED T/A YOUR PLANS UK AND/OR ANY THIRD-PARTIES OR SPECIALISTS ASSOCIATED.

FOR APPROVAL

Location

**HESTON PADDOCK
CODICOTE**

Title

LOCATION PLAN

Scale 1:1250 @ A4	Drawn KC	Checked HE	Date AUG 24
Drawing Number 1589_YPUK_P001			Revision P3

0 12.5 25 37.5 50 62.5m
1:1250



YOURPLANS
Planning design specialists

Website : [Yourplansuk.com](https://yourplansuk.com) | Phone : 01438 587300 | Email : info@yourplansuk.com

© 2022 YOUR PLANS UK (YPL UK LIMITED). ALL RIGHTS RESERVED.