
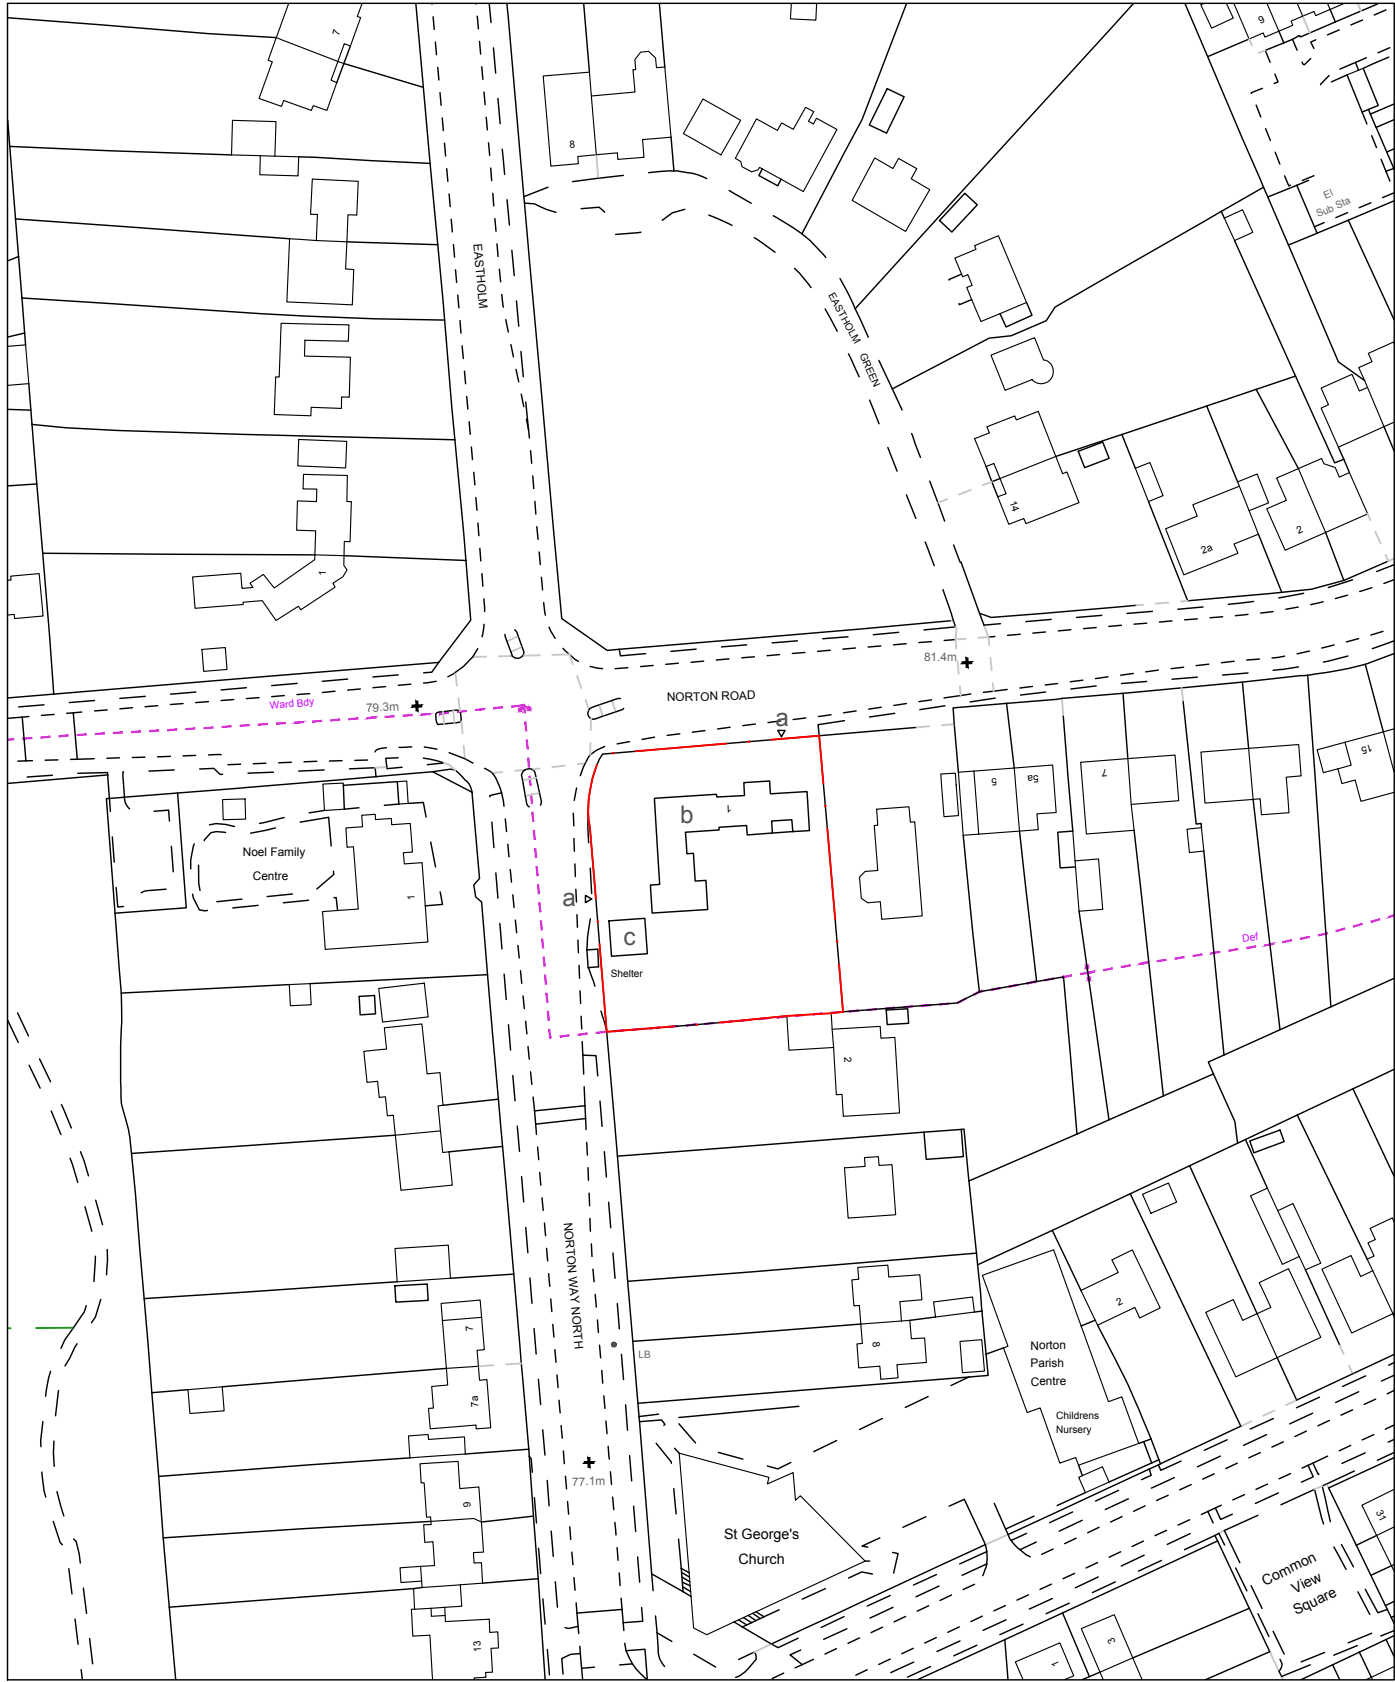


Notes:

- a. Existing vehicular/pedestrian access
- b. Existing building footprint
- c. Existing garage

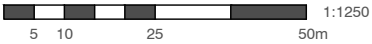

Suite 4a, 30 Bancroft
Hitchin, SG5 1LE
01462 236866
michael@michaelcollinsarchitects.com
www.michaelcollinsarchitects.com

Note: This drawing is copyright.
Note: These layouts are preliminary until further surveys are undertaken.
Note: Scale and boundaries are indicative.
Note: Ownership boundary indicative based on OS data.
Note: Red dotted line is shown as site boundary.

Michael Collins Architect LLP

1 Norton Road

Job No. 192 Location Plan

Stage 3
Status: Planning

001

REVISION: Scale 1:1250 @:A3