


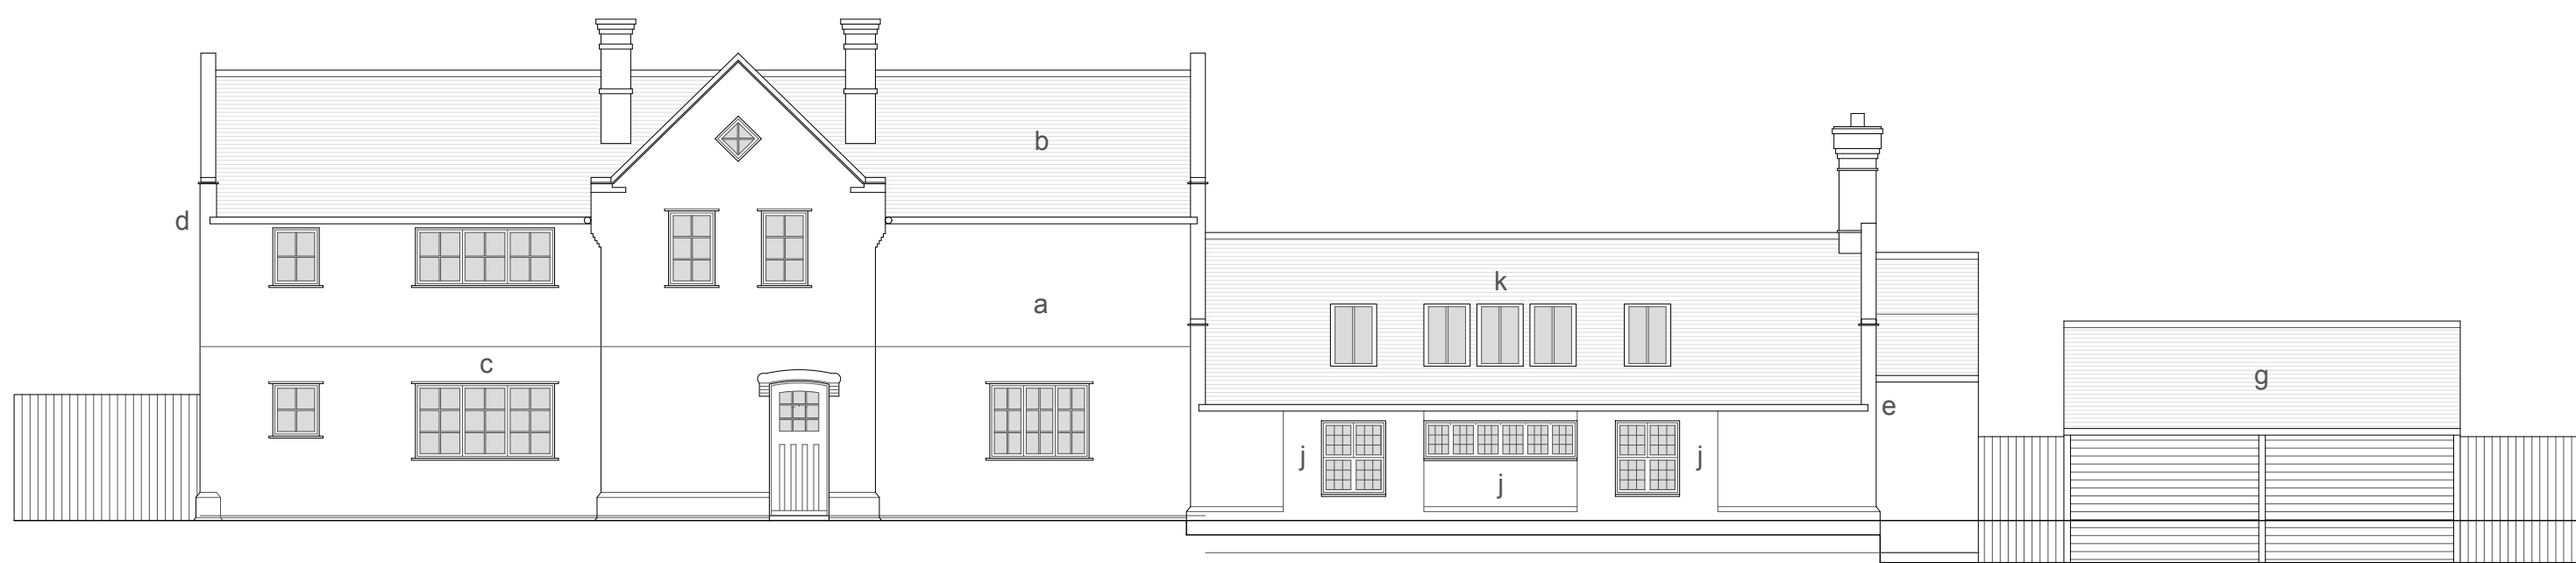

Elevation AA as Existing



Elevation BB as Existing





Elevation CC as Existing



Elevation DD as Existing

Notes:

- a. Existing rendered masonry
- b. Existing clay tiles
- c. Existing UPVC windows
- d. Existing UPVC rainwater goods
- e. Existing cast iron rainwater goods
- f. Existing timber link
- g. Existing garage/car port
- h. Existing timber doors
- i. Existing UPVC windows
- j. Existing timber leaded windows
- k. Existing aluminium/timber rooflights
- l. Existing tree

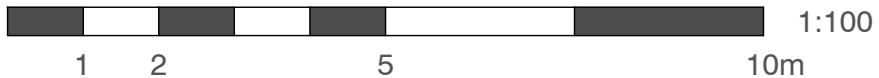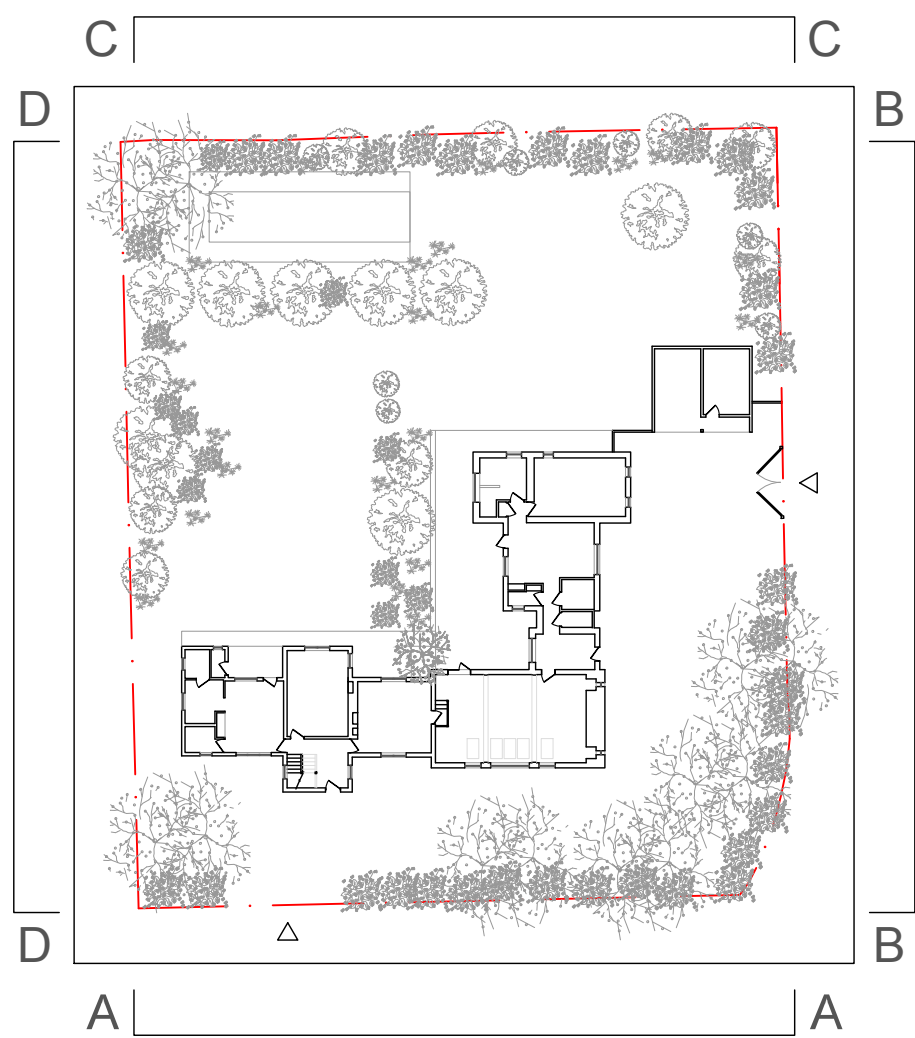

Suite 4a, 30 Bancroft
Hitchin, SG5 1LE
01462 236866
michael@michaelcollinsarchitects.com
www.michaelcollinsarchitects.com

Note: This drawing is copyright.
Note: These layouts are preliminary until further surveys are undertaken.
Note: Scale and boundaries are indicative.
Note: Ownership boundary indicative based on OS data.
Note: Red dotted line is shown as site boundary.
Note: Elevation key plan not to scale.

Michael Collins Architect LLP

1 Norton Road

Job No.
192 Existing Elevations

Stage 3
Status Planning

005

REVISION: Scale
1:100 @:A1