

NOTE: Report all errors and omissions to the Architect. All dimensions to be checked on site before fabrication.

Contractors must verify all dimensions on site before setting out, commencing work, or making any shop drawings.

- All dimensions must be checked on site
- All setting out to be checked on site
- All levels must be checked on site and their datum confirmed
- This drawing must be read in conjunction with the relevant specification clauses
- This drawing must not be used for land transfer purposes



House Type 2.0 House Type 1.0

Plots- 1-4 Courtyard Elevation
1 : 100

P2	Planning Submission	MAS	15.08.2025	MAS
P1	Information Issue	MAS	23.02.2025	MAS
Revision	Description	Drawn	Date	Checked

Client's Name
Baldock Operations Limited

Job Title
Clothall Road, Baldock

Drawing Title
Proposed Plots 1-4 Courtyard Elevation

Scale
As indicated @A1


Job No	Drawing No
1209	411

Status	Rev
PLANNING SUBMISSION	P2




Arena Business Centre
Abbey House
282 Farnborough Road
Farnborough
Hampshire
GU14 7NA

T| +44 (0)1276 402 433
M| +44 (0)777 208 3303
E| mike@ms4architects.co.uk

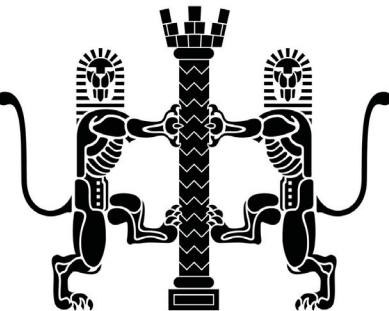

SCALE : 1 to 100

Note: This maybe a reduced sized print, check scales below

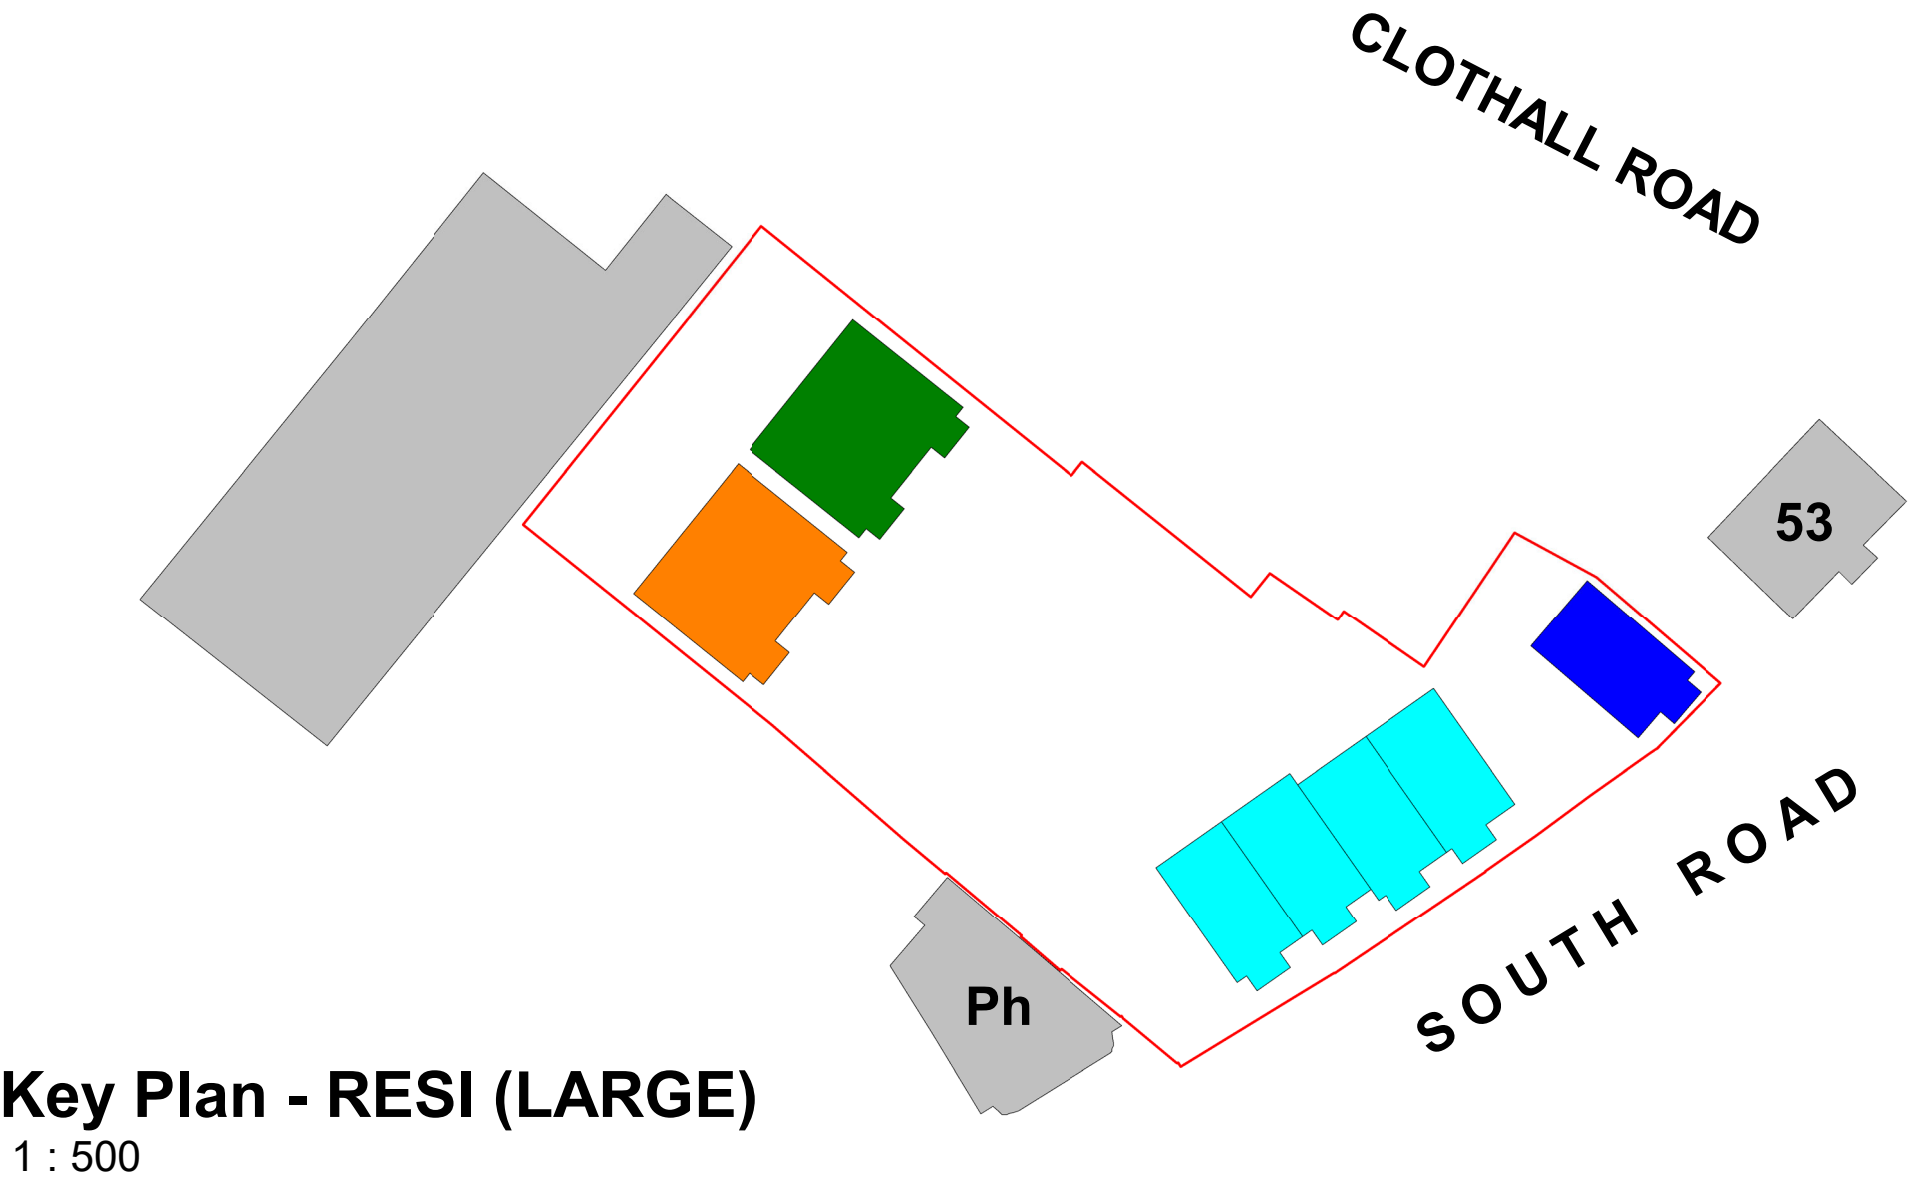

Key Plan - RESI (LARGE)
1 : 500