





- Roof Tiles: Clay (brown/ red)
- Render: (white)
- Facing Brickwork: Red Multi-Stock (red/ brown)
- Tile Hanging: Clay (brown/ red)
- Timber Windows: (white)



Roof Tiles: Concrete tile (grey)



Facing Brickwork: stock brick (buff)

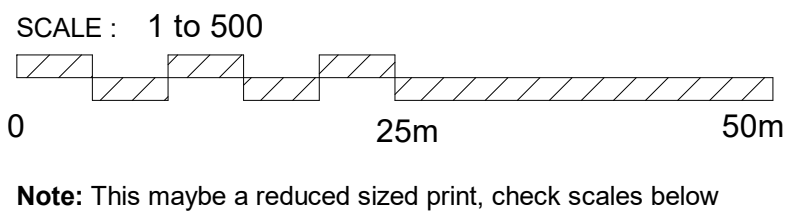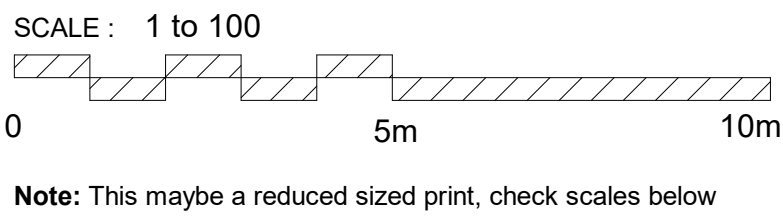

- Roof Tiles: Slate (blue/ grey)
- Timber Windows: (white)
- Render: (yellow)




Proposed South Road Street Scene


1 : 100



Facing Brickwork: Multi-stock brick (red/ brown)

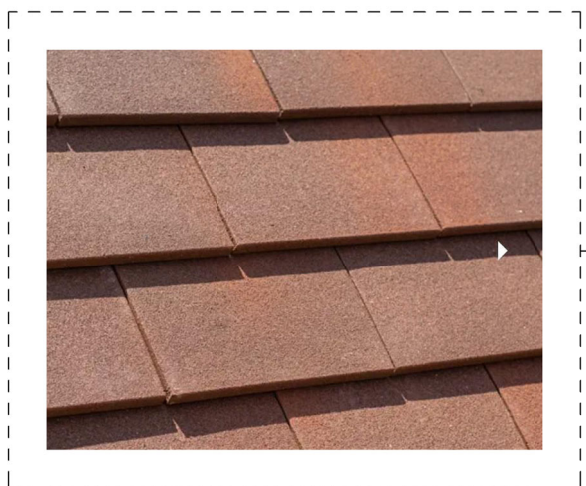


Roof Tiles: Clay tile (red/ brown)

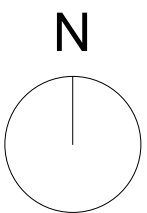

Key Plan - RESI (LARGE)

1 : 500

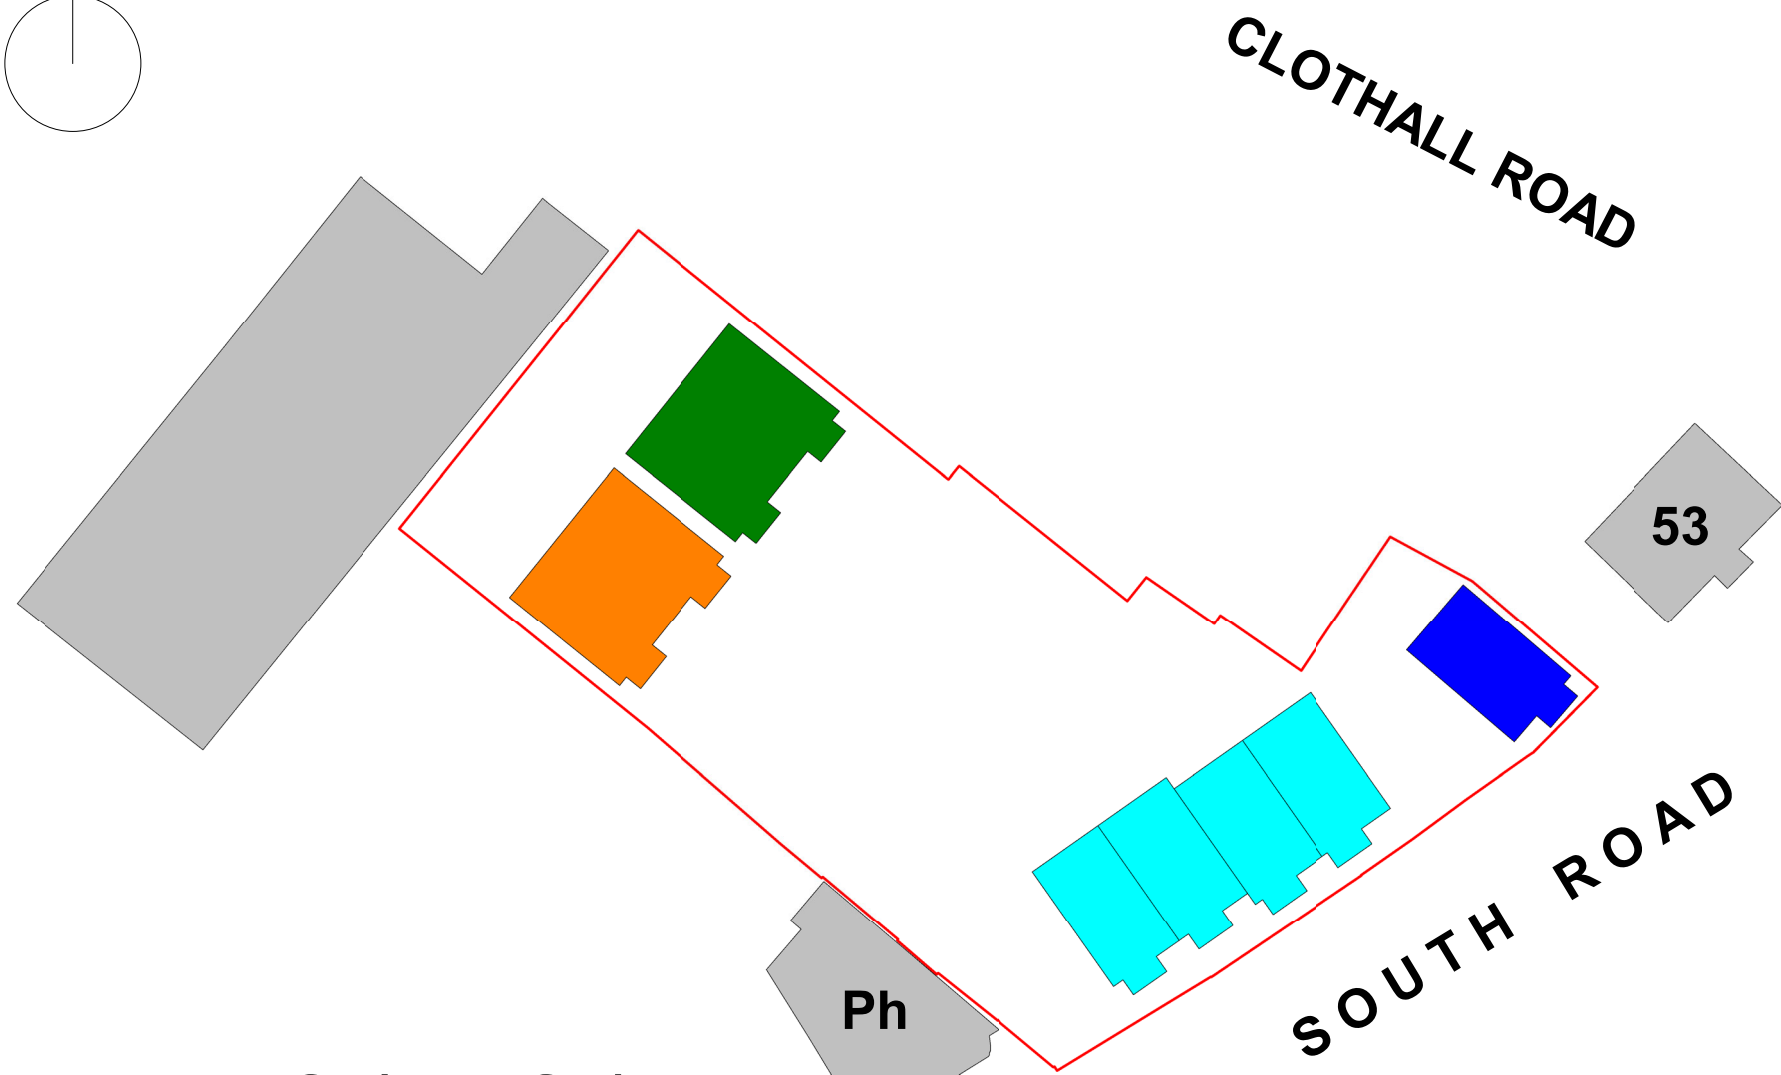

Rendered Walls: Sand Cement Render (buff smooth)



Facing Brickwork: (buff)

NOTE: Report all errors and omissions to the Architect. All dimensions to be checked on site before fabrication.

Contractors must verify all dimensions on site before setting out, commencing work, or making any shop drawings.

- All dimensions must be checked on site
- All setting out to be checked on site
- All levels must be checked on site and their datum confirmed
- This drawing must be read in conjunction with the relevant specification clauses
- This drawing must not be used for land transfer purposes

P2	Planning Submission	MAS	15.08.2025	MAS
P1	Information Issue	MAS	23.02.2025	MAS
Revision	Description	Drawn	Date	Checked

Client's Name
Baldock Operations Limited

Job Title
Clothall Road, Baldock

Drawing Title
Proposed South Road Street Scene

Scale
As indicated @A1

Job No
1209

Drawing No
410

Status
PLANNING SUBMISSION

Rev
P2



Arena Business Centre
Abbey House
282 Farnborough Road
Farnborough
Hampshire
GU14 7NA

T| +44 (0)1276 402 433
M| +44 (0)777 208 3303
E| mike@ms4architects.co.uk

