




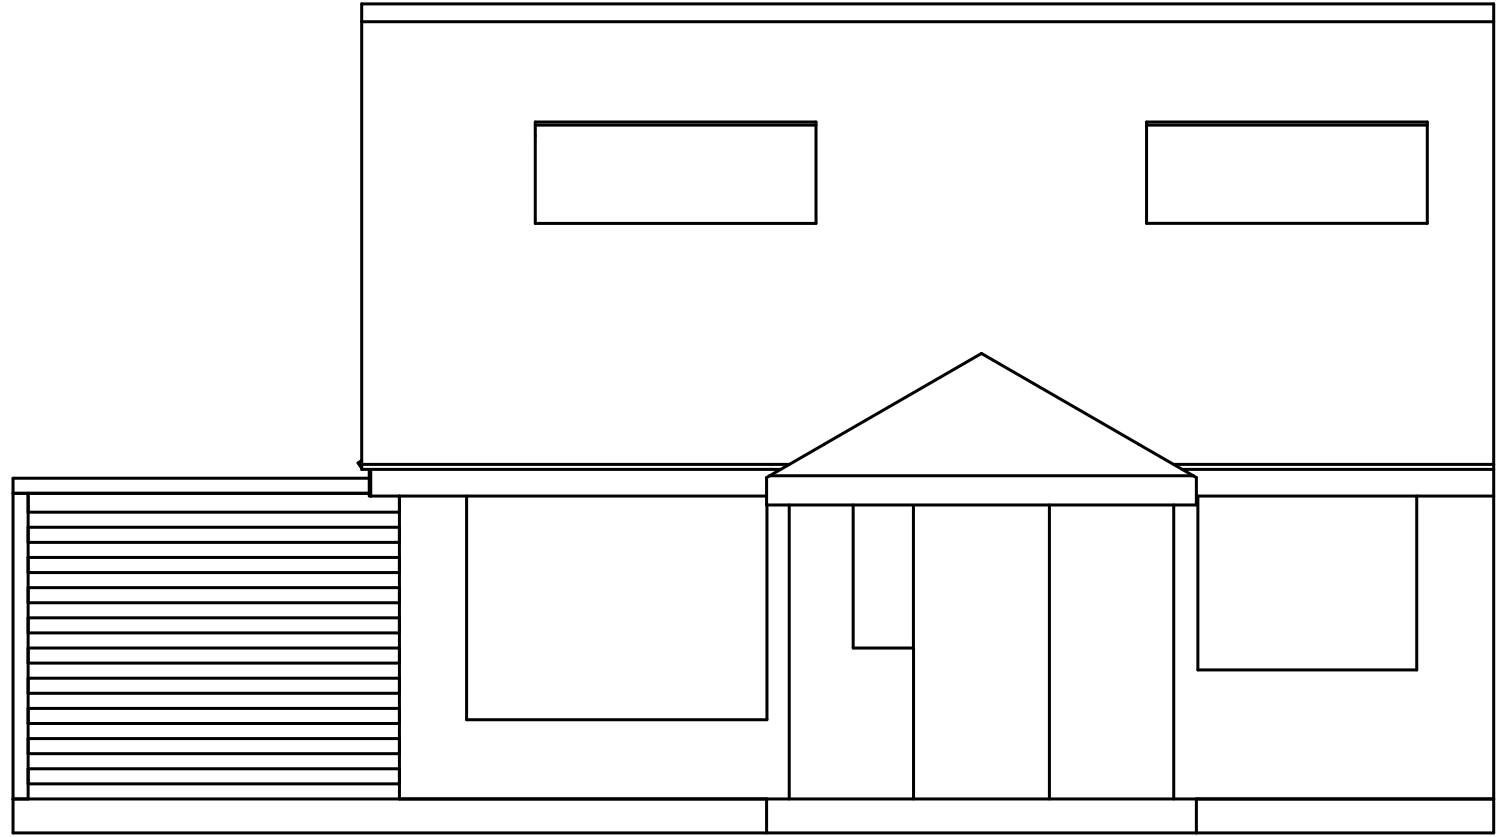


Front

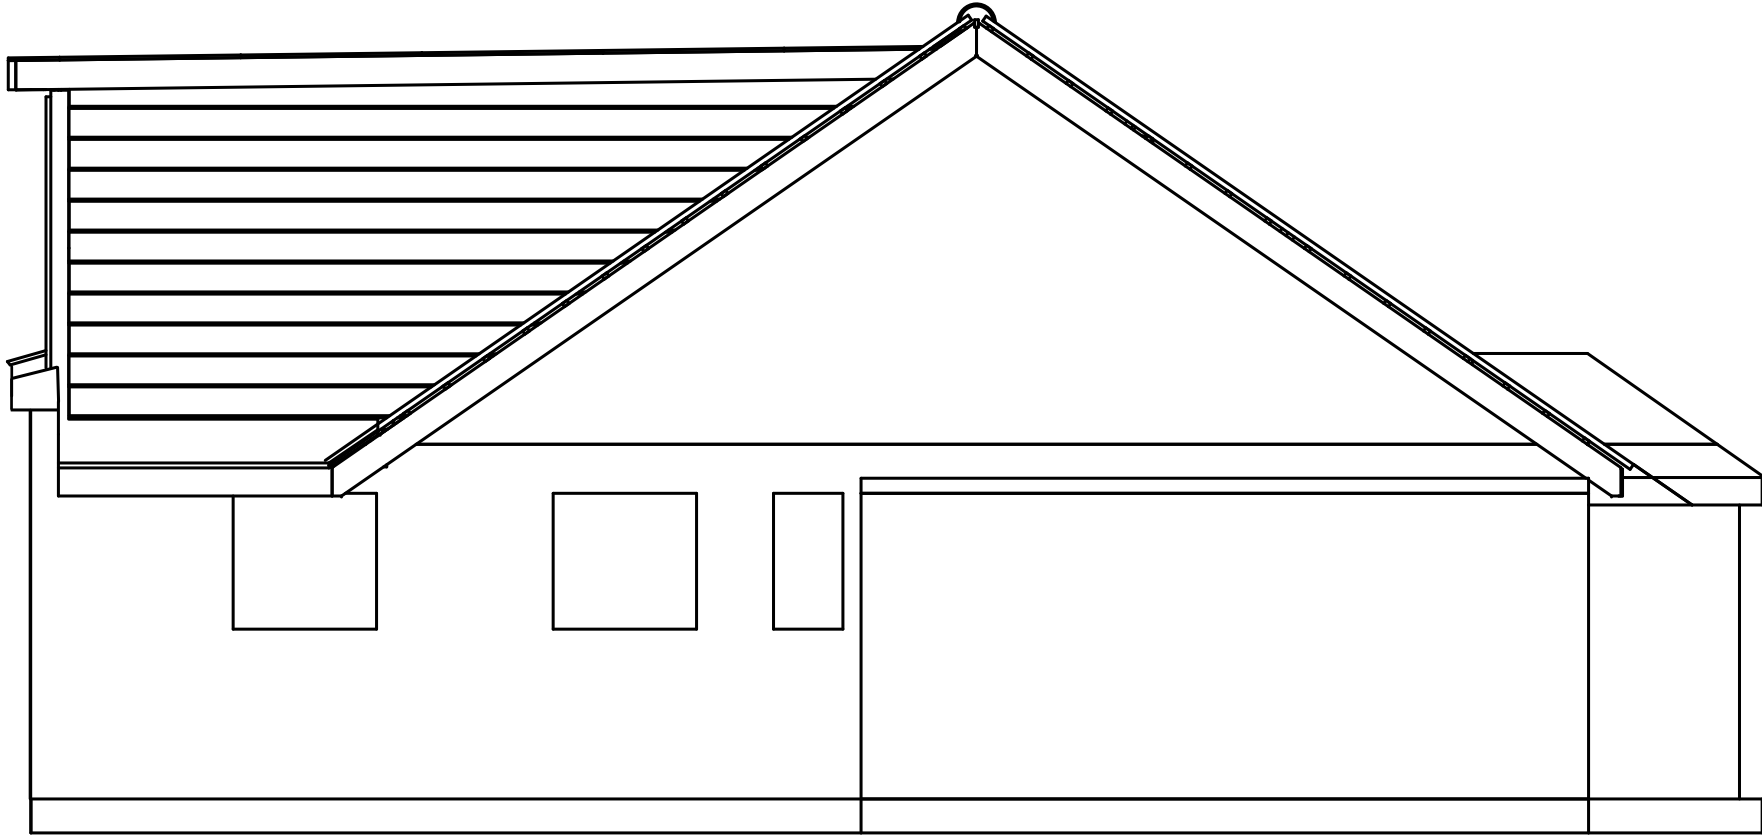

Left

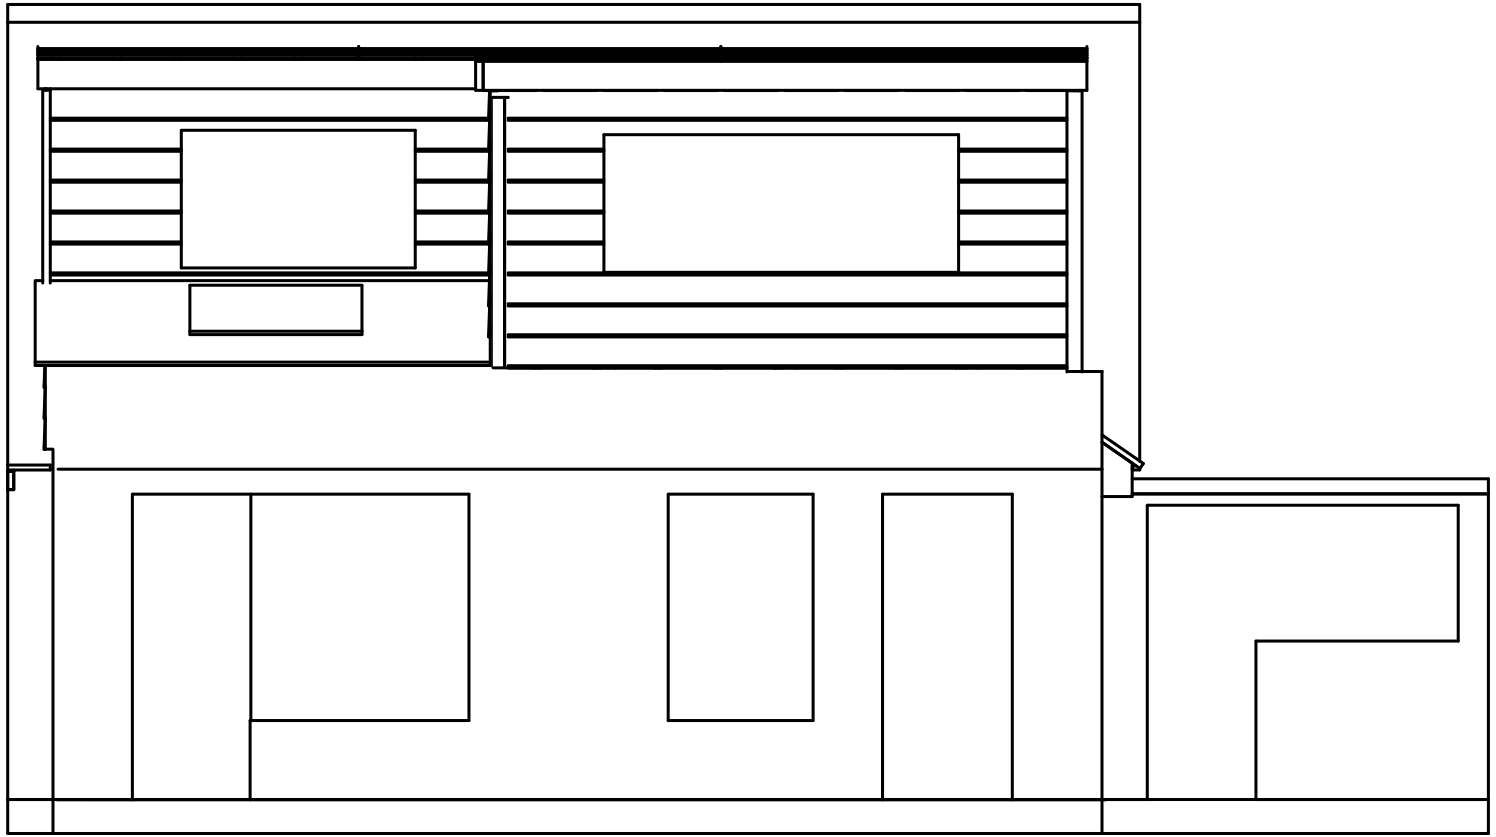

Back

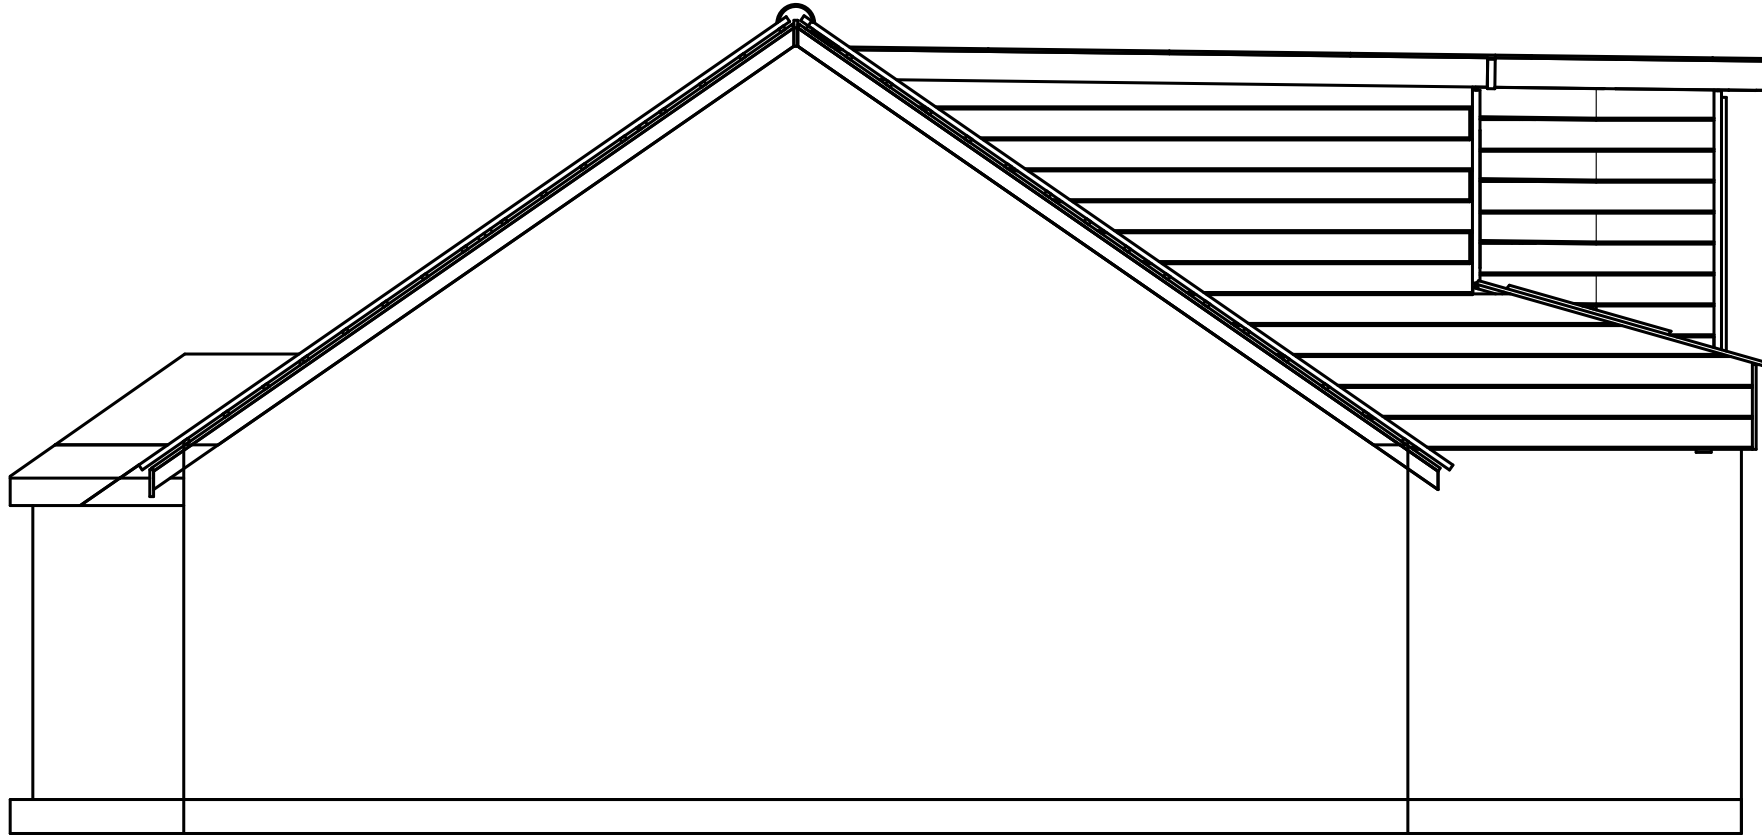


Right

NOTES:

PROPOSED EXTERNAL MATERIALS:
WALLS: MATCHED FACING BRICK
LOFT WALL: CLADDING (RAL 9005)
ROOF: TILED TO MATCH EXISTING
FLAT ROOF: EPDM SINGLE PLY MEMBRANE
ROOF LIGHTS: RAL 7016 or EQUIV.
FASCIA/SOFFIT: AS EXISTING
RAINWATER GOODS: U-PVC (BLACK, MATCH EXISTING)

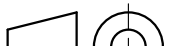

UNLESS OTHERWISE SPECIFIED, DIMENSIONS ARE IN MILLIMETERS		NAME	SIGNATURE	DATE	TITLE 19 MANTON ROAD EXISTING ELEVATIONS			
	DRAWN	BDJ		2025-04-22				
	CHECKED							
	APPROVED	ACJ		2025-04-22				
FIRST ANGLE PROJECTION						SIZE A1	DWG NO. DOC2503001	REV. 2
						SCALE 1:50	WEIGHT	SHEET 1 of 1