

H

H

G

G

F

F

E

E

D

D

C





C

B

B


A


A

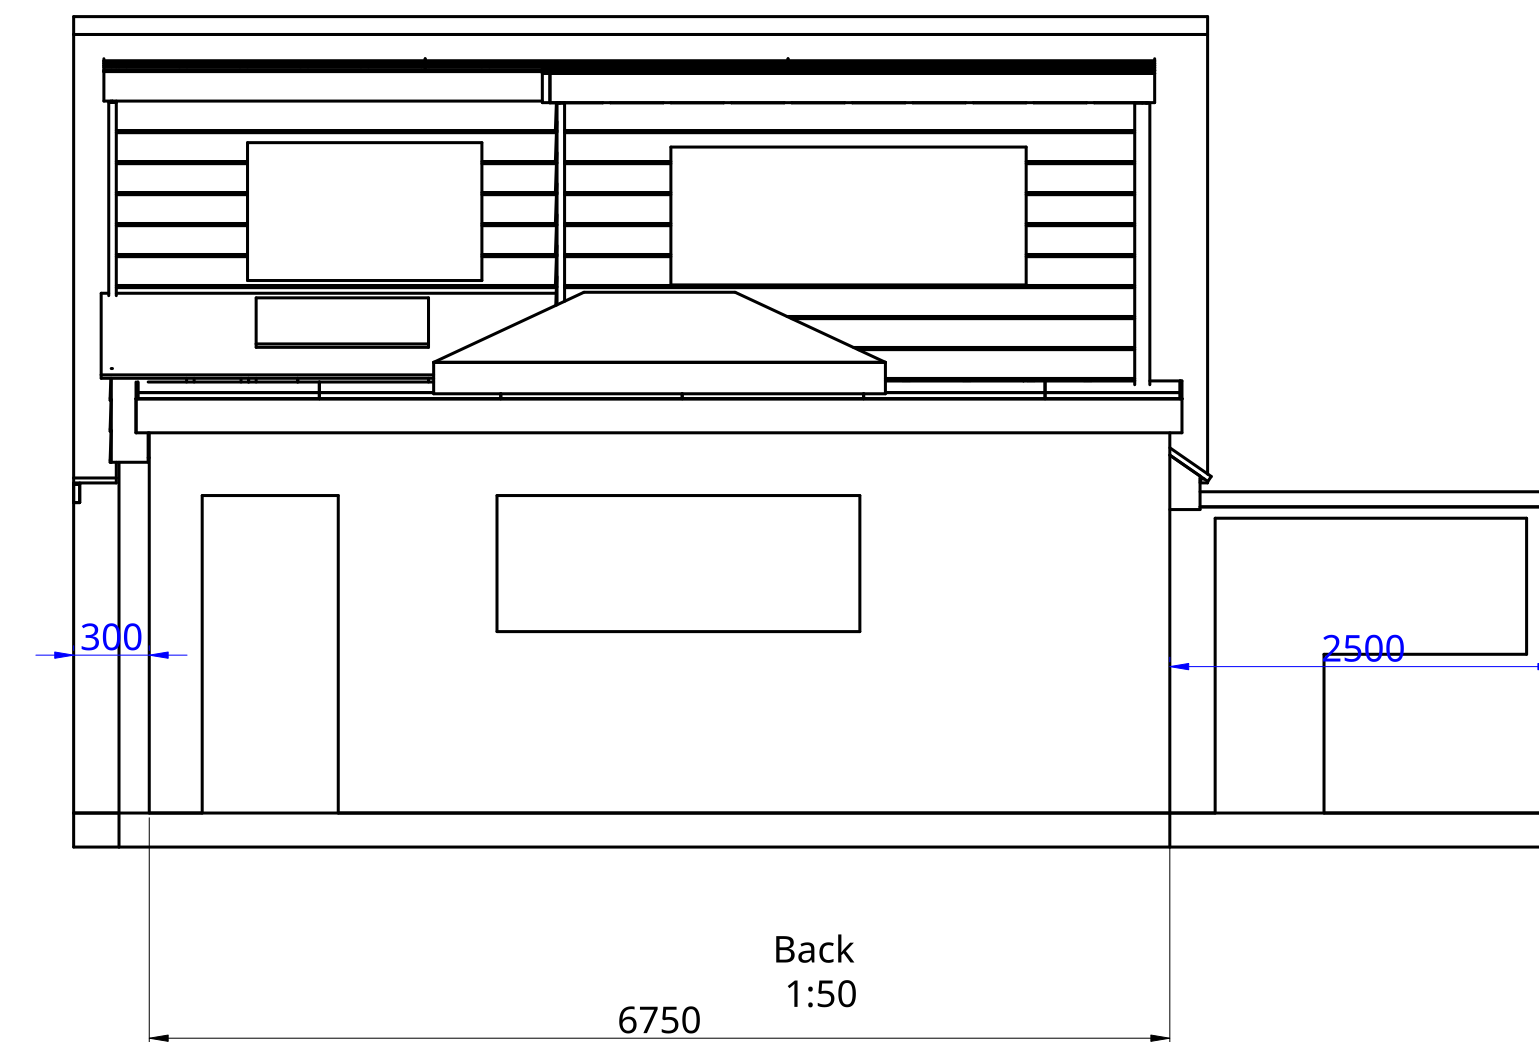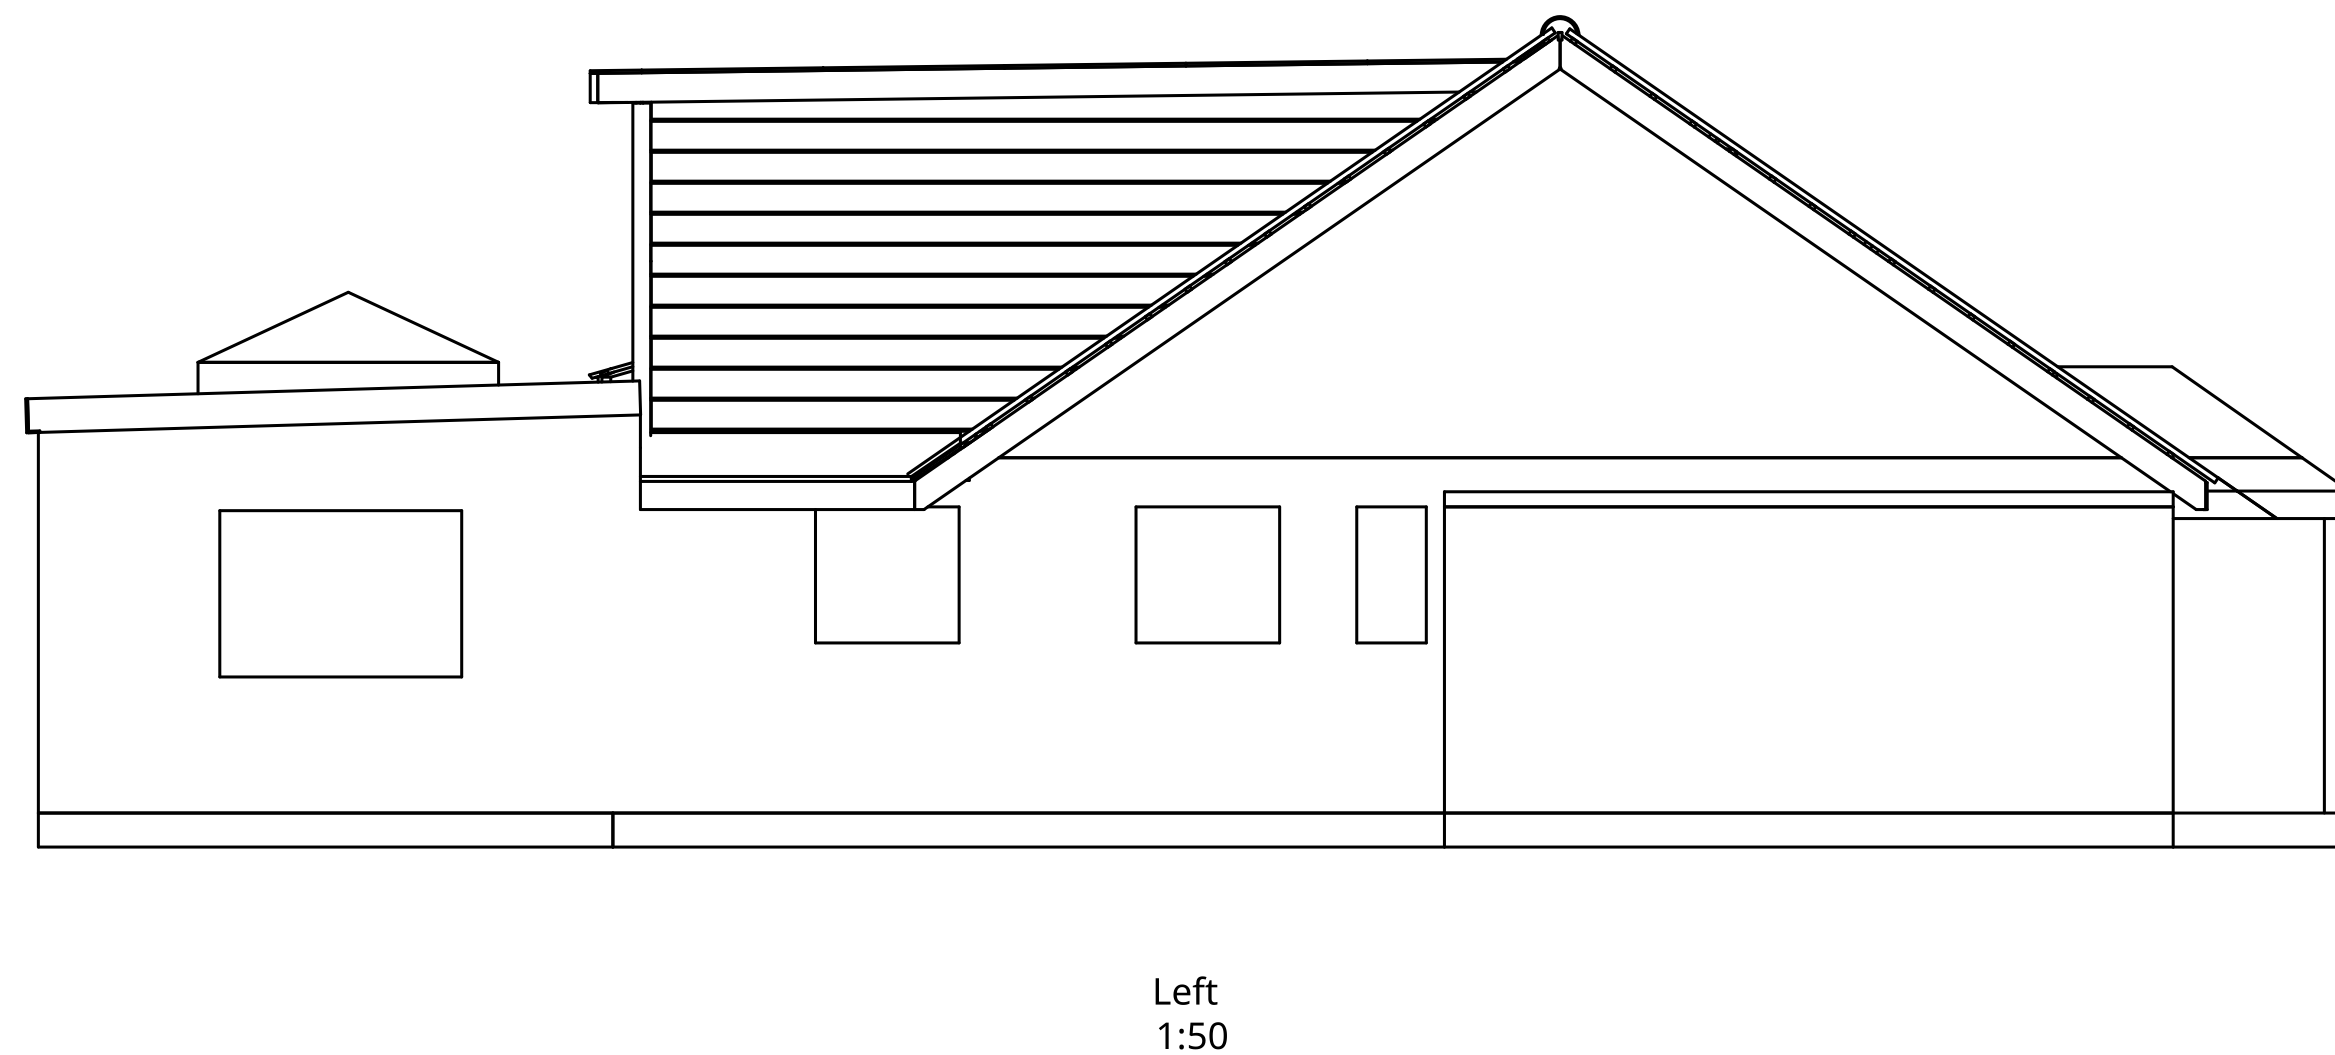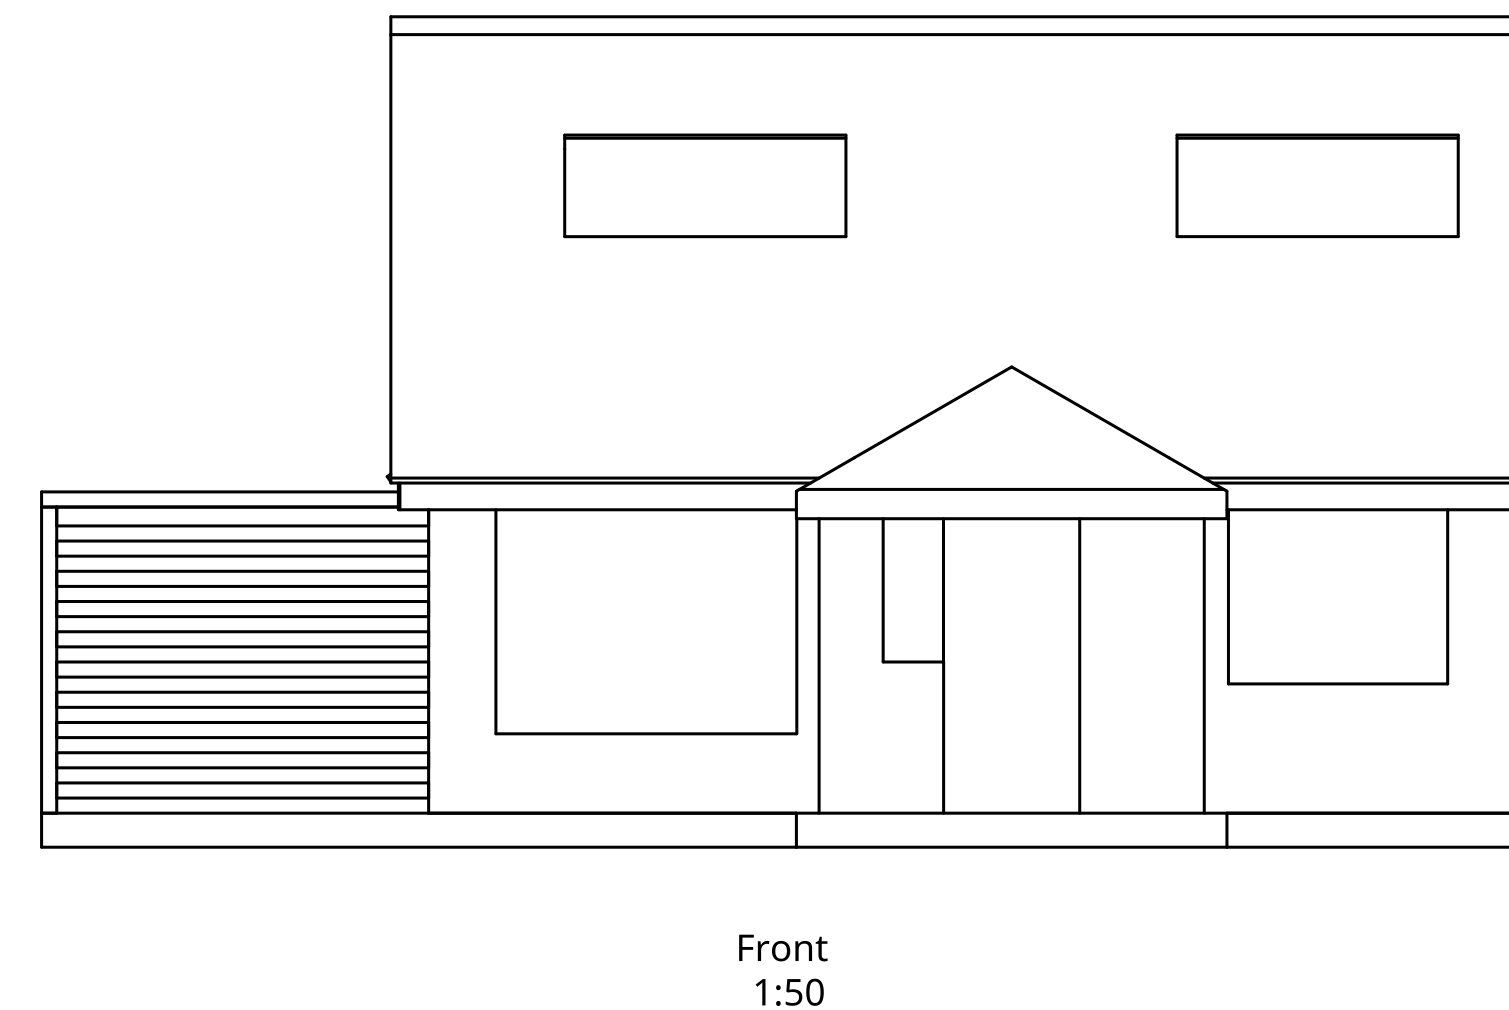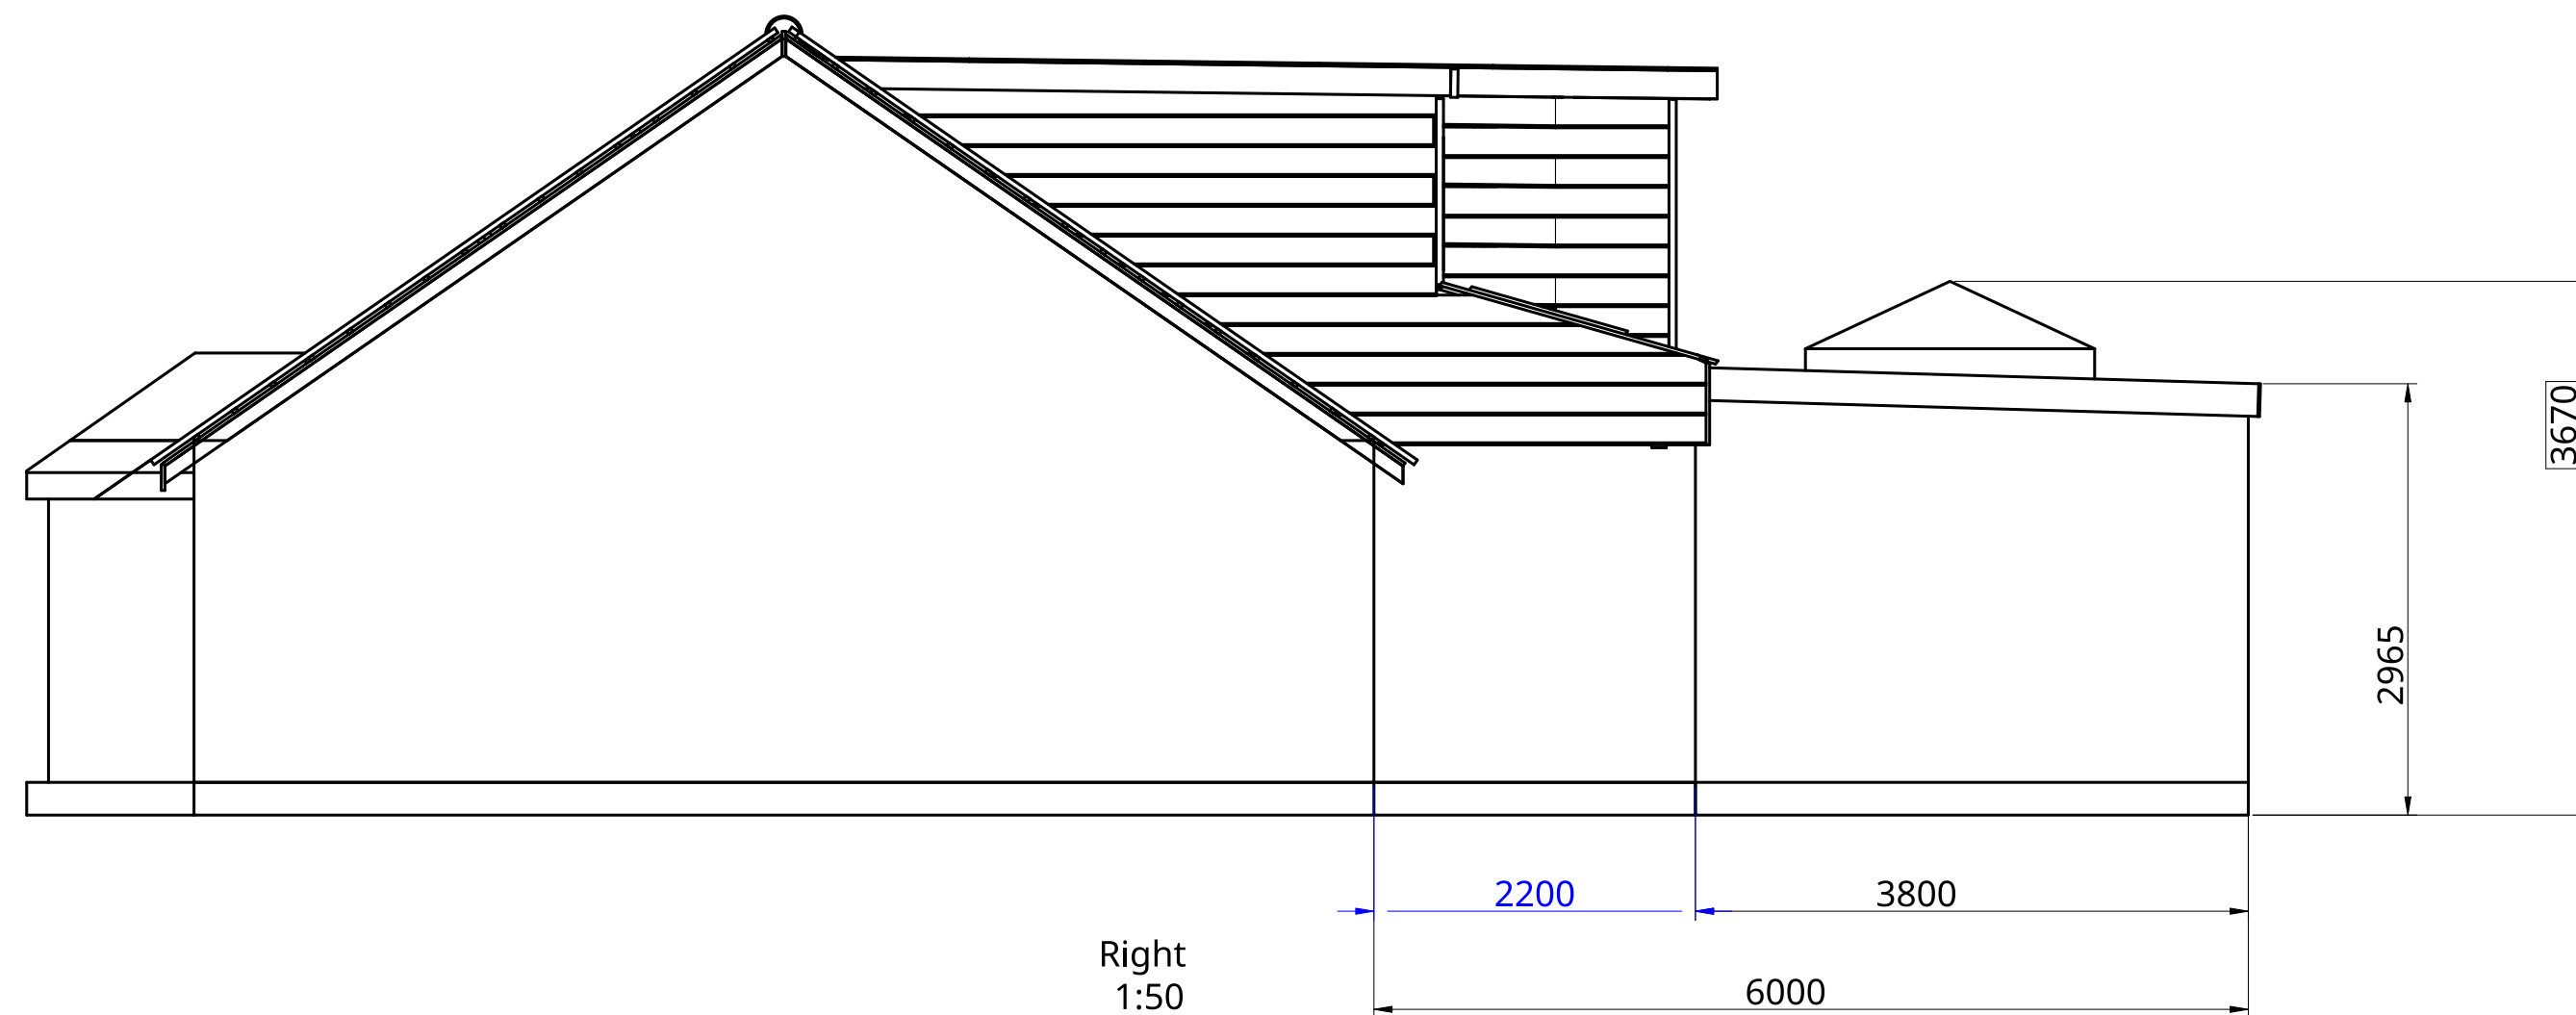

NOTES:

PROPOSED EXTERNAL MATERIALS:
WALLS: MATCHED FACING BRICK
FLAT ROOF: EPDM SINGLE PLY MEMBRANE
ROOF LIGHTS: RAL 7016 or EQUIV.
FASCIA/SOFFIT: AS EXISTING
RAINWATER GOODS: U-PVC (BLACK, MATCH EXISTING)

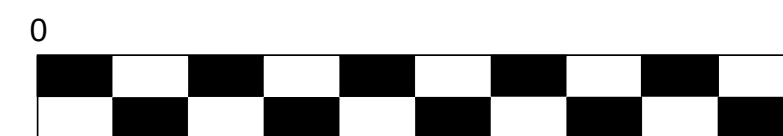

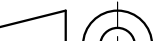UNLESS OTHERWISE SPECIFIED, DIMENSIONS ARE IN MILLIMETERS	NAME	SIGNATURE	DATE	19 MANTON ROAD PROPOSED ELEVATIONS				
	DRAWN	BDJ	19-06-25					
	CHECKED							TITLE
	APPROVED	ACJ	20-06-25					
FIRST ANGLE PROJECTION			SIZE	DWG NO.	REV			
			A1	DOC2506002		1		
			SCALE	1:50	WEIGHT	SHEET	1 of 2	

12

11

10

9

8

7

6

5

4

3

2

1

H

H

G

G

F

F

E

E

D

D

C


C

B


B

A

A

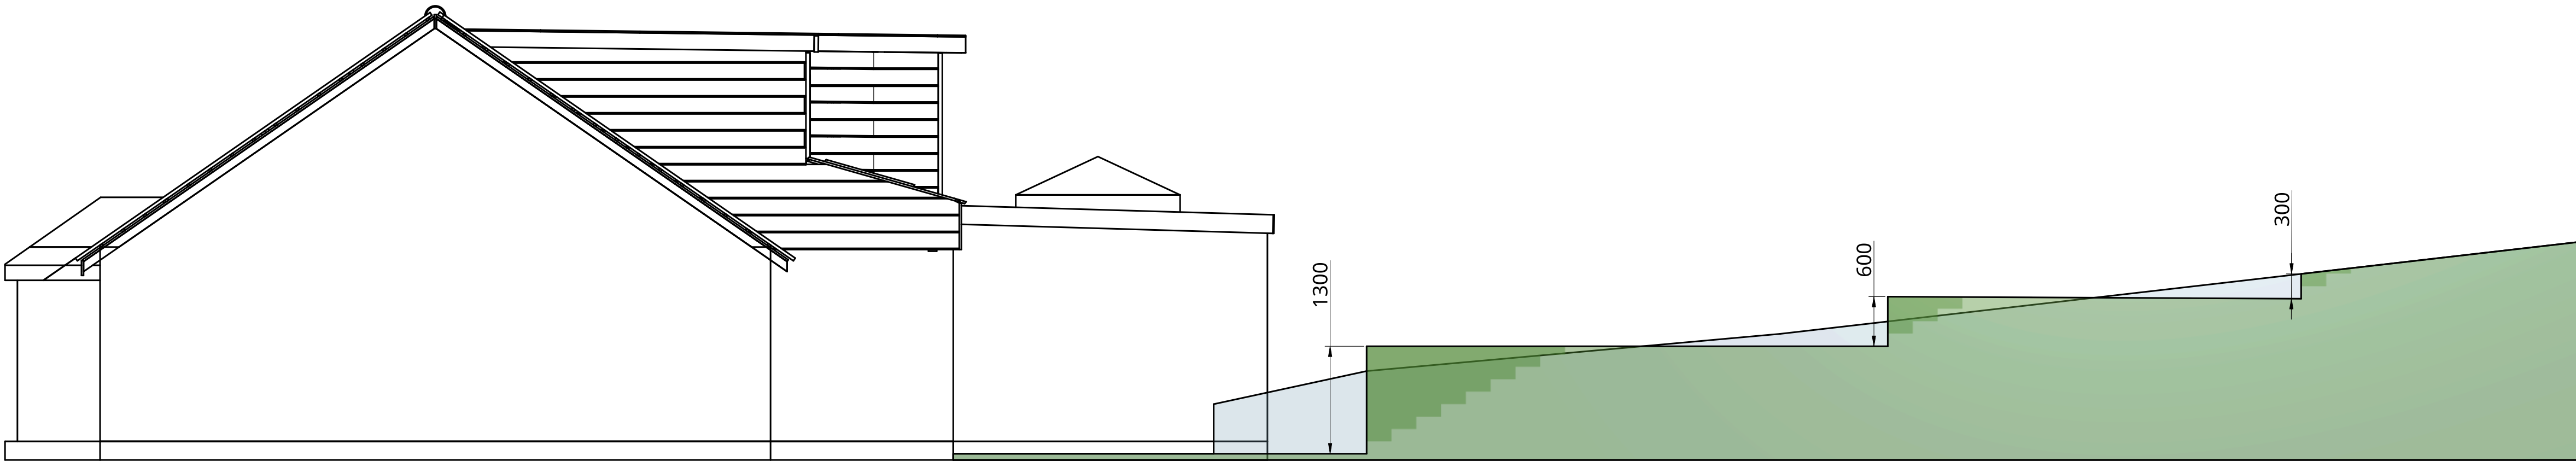


REAR GARDEN TOPOGRAPHIC PLAN

 

Existing Rear Garden Topographic



Proposed Rear Garden Topographic

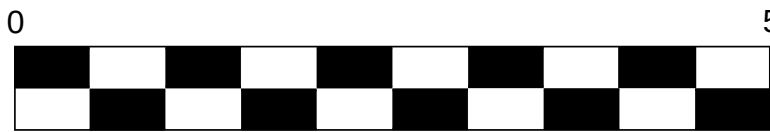

12

11

10

9

8

7

6

5

4

3

2

1