


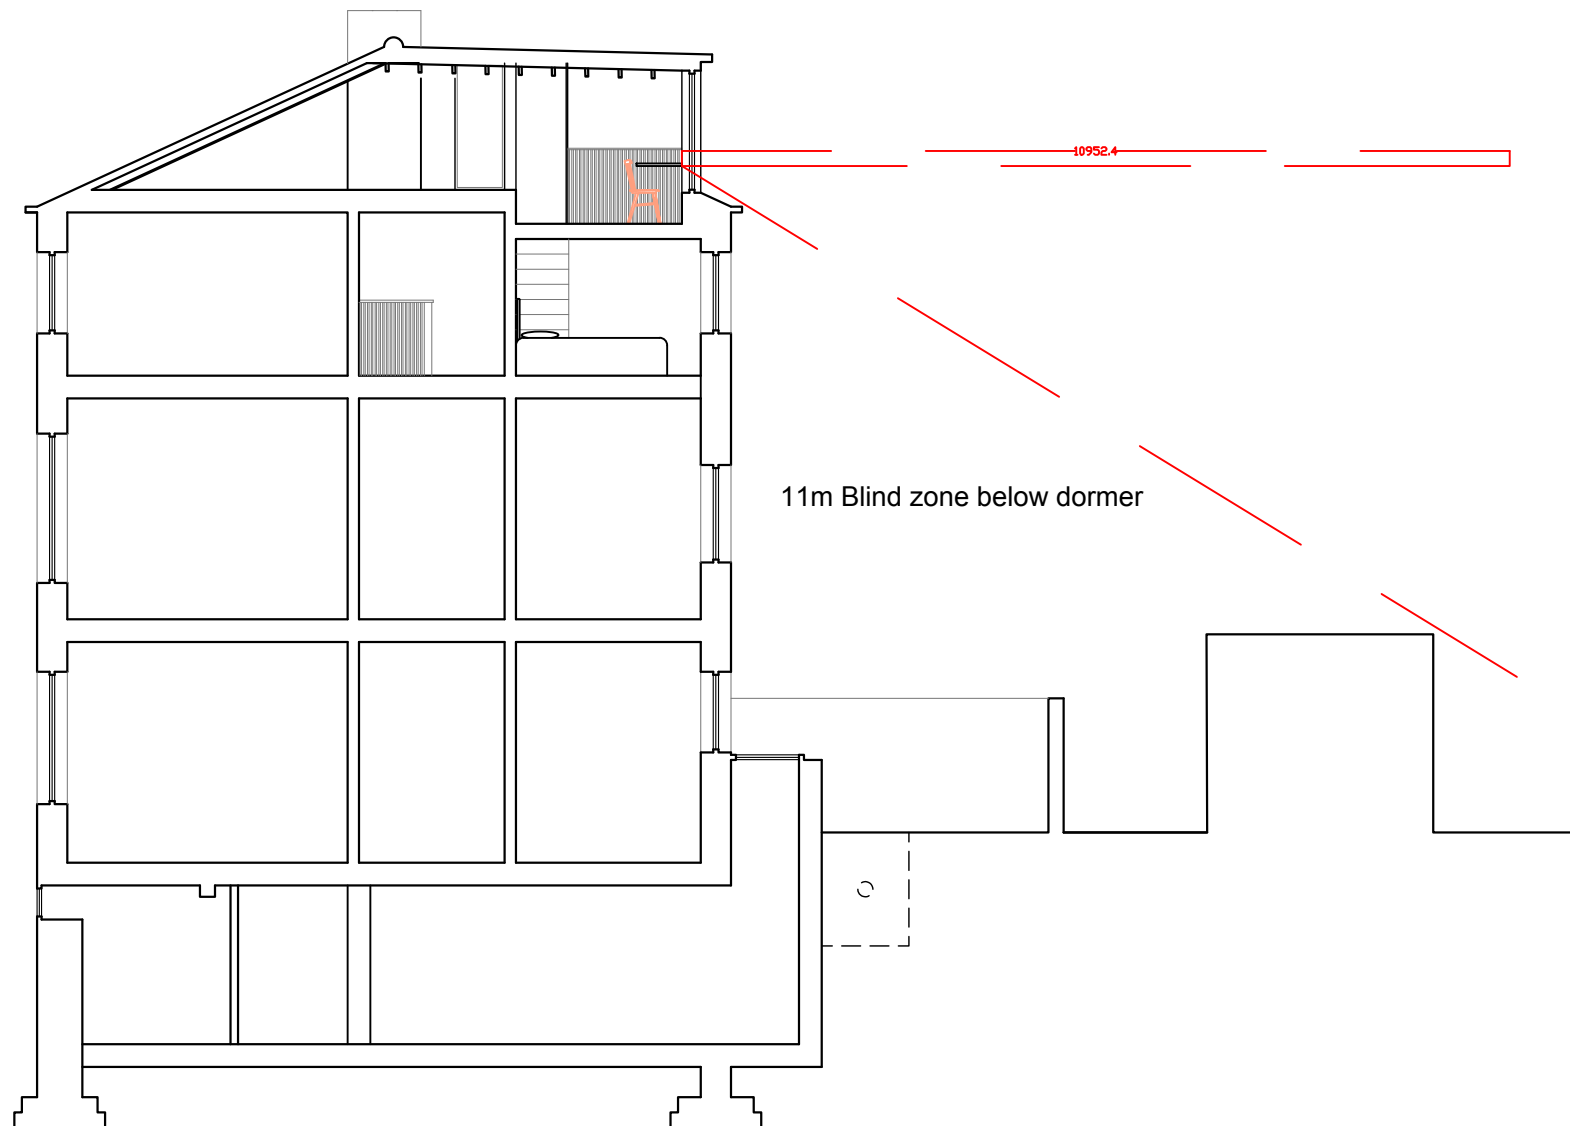

Notes:

- a. Existing coal chute opened and glazed
- b. New basement office
- c. New stud partitions
- d. Existing tanking membrane retained
- e. Newtanking system and underpinning
- f. Rooflight over
- g. Existing stone steps retained
- h. existing timber beam/ceiling over retained
- i. New glazed light well
- j. Zinc roof
- k. existing gate retained
- l. new low level window below
- m. Ceiling opened over existing stair
- n. Rooflight over
- o. New sash and case window
- p. New office and gallery
- q. New lightweight stair
- r. Existing chimney retained
- s. new aluminum framed window with oak surround
- t. Existing plaster and lath ceiling retained
- u. oxidised copper cladding to match new clay tiles
- v. replacement handmade clay tiles
- w. zinc cladding
- z. New dry bedded ventilated ridge

0 1 2
 Note: This drawing is copyright

Do not scale from this drawing.
 Note: to be read in conjunction with Structural Engineers
 Information, specification and drawings

All setting out dimensions to be checked on site by
 contractor and any discrepancies to be noted ASAP.
 Windows, steelwork, to be site sized.

Michael Collins Architect LLP

23 Tilehouse Street
 Job No. 206 Proposed Section

Stage: Stage 2
 Status: Preliminary

027

REVISION Scale 1:500@A43