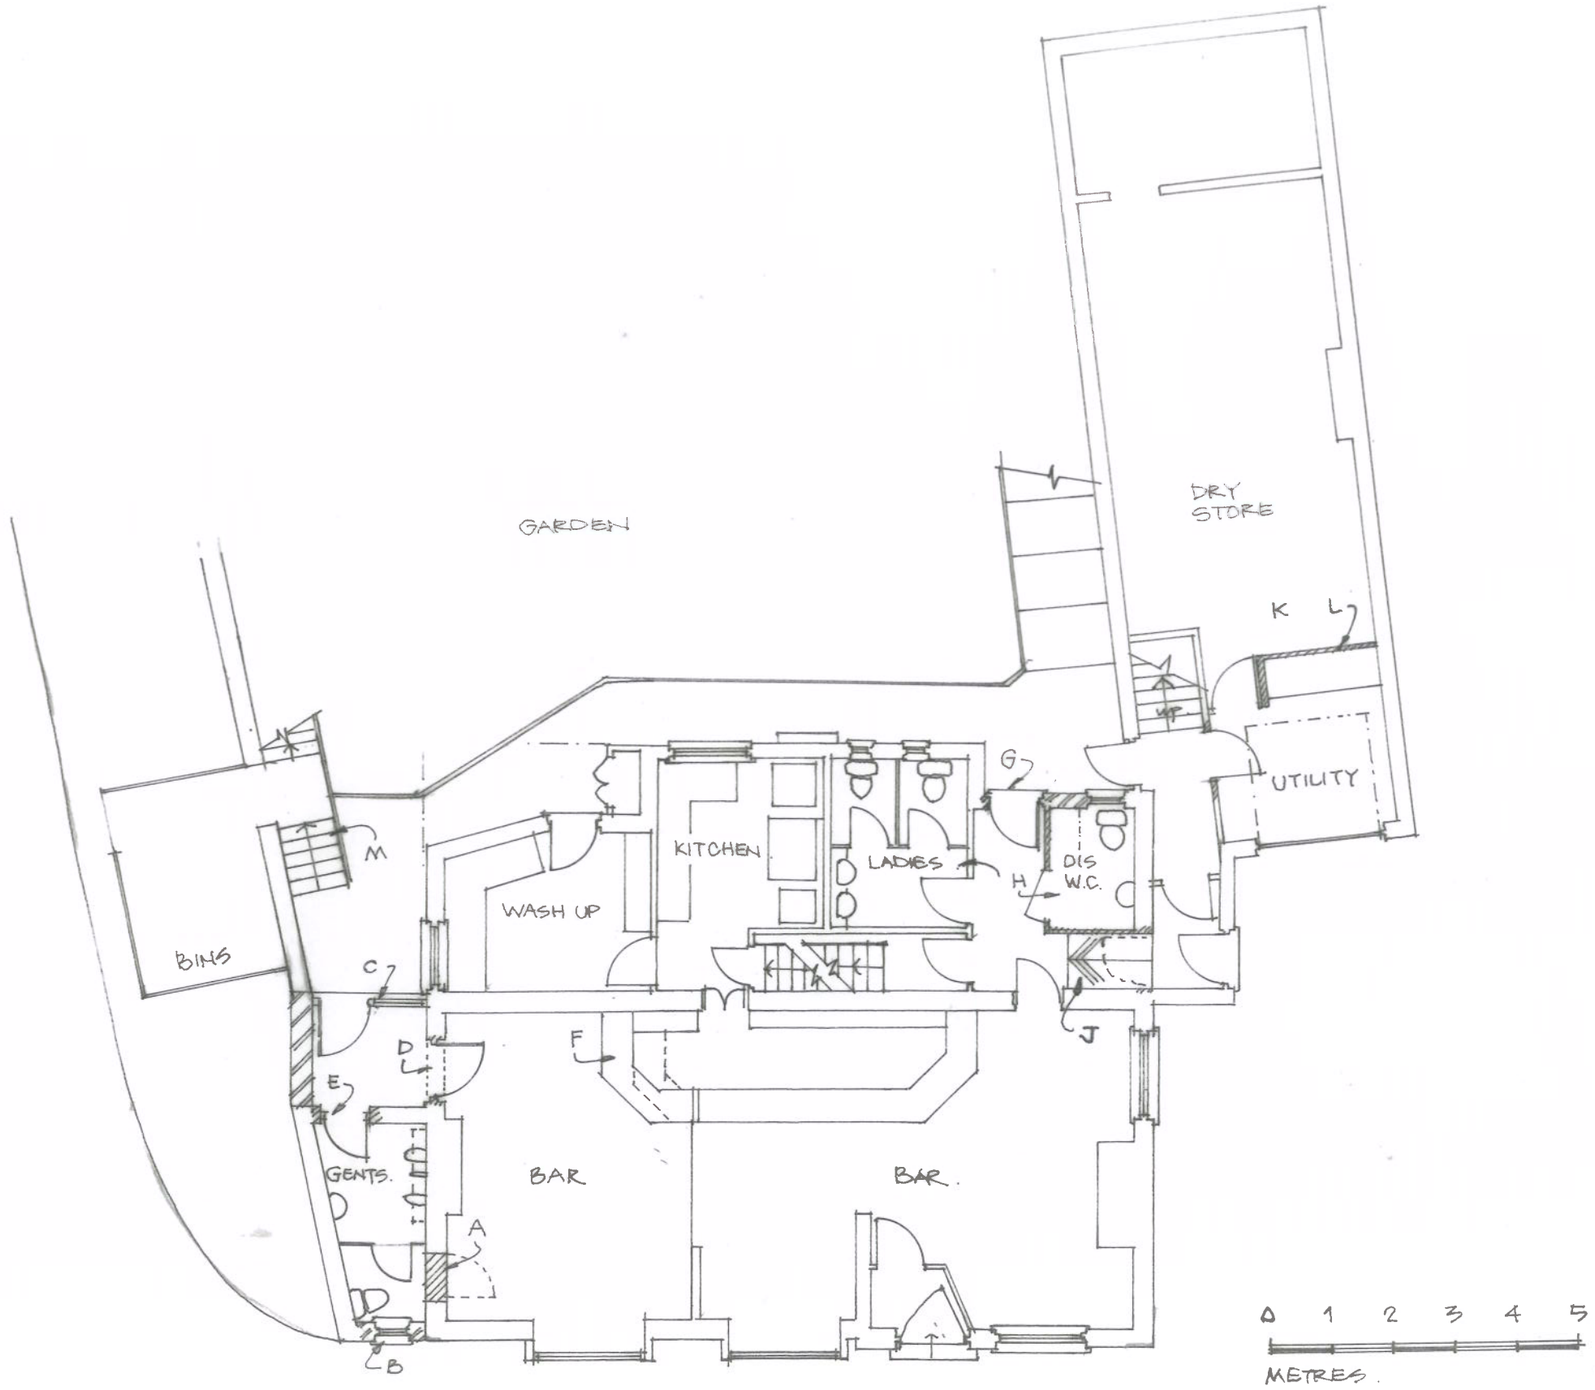

NOTES

A Existing door removed and doorway blocked up.

B Existing door removed and opening bricked up with new window.

C New entrance porch.

D Existing window removed and new door.

E Form new opening and new Gents toilets

F Extend existing bar and fit drinks cooler.

G Existing window removed and new door opening formed.

H Toilets replanned with new disabled WC.

J New ramped access.

K Existing garage converted to Dry Store.

L New partition to form Utility Room.

M New stair from garden area.

Rev		Date
Project	Proposed Alterations and Extension to **THE THREE HORSESHOES WILLIAN, HERTS, SG6 2AE**	
Client	SDC Propinvest Ltd	
Title	**GROUND FLOOR PLAN - PROPOSED**	
Scale	1: 100 at A3	Date Jan 18
Drawn	AD	
Drawing No.	**3HR : 04**	Rev

AT4 Architects Ltd
THE BARN THE WHITE HOUSE
PRESTON ROAD GOSMORE
HERTFORDSHIRE SG4 7QS

TELEPHONE
(01462) 422334/441593

EMAIL office@at4architects.co.uk
WEB SITE www.at4architects.co.uk

DIRECTOR EDMUND WRIGHT, R.I.B.A