

FRONT ELEVATION



SIDE (EAST) ELEVATION



REAR ELEVATION

0 1 2 3 4 5
METRES.

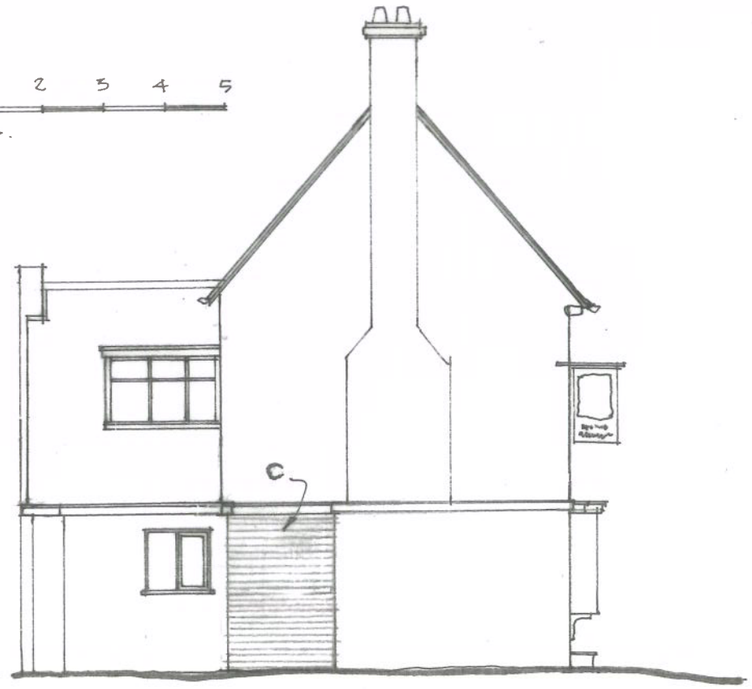

SIDE (WEST) ELEVATION.

NOTES

A Existing door removed and opening bricked up with new window.

B Existing windows removed and new door opening formed.

C New entrance porch in facing brick with black painted door and white frame.

Rev		Date
A	Footbridge and terrace deleted.	11.07.18

Project Proposed Alterations and Extension to
THE THREE HORSESHOES
WILLIAN, HERTS, SG6 2AE

Client SDC Propinvest Ltd

Title **ELEVATIONS - PROPOSED**

Scale 1: 100 at A3 Date Jan 18

Drawn AD

Drawing No. **3HR : 06** Rev A

AT4 Architects Ltd
THE BARN THE WHITE HOUSE
PRESTON ROAD GOSMORE
HERTFORDSHIRE SG4 7QS

TELEPHONE
(01462) 422334/441593

EMAIL office@at4architects.co.uk
WEB SITE www.at4architects.co.uk

DIRECTOR EDMUND WRIGHT, R.I.B.A