


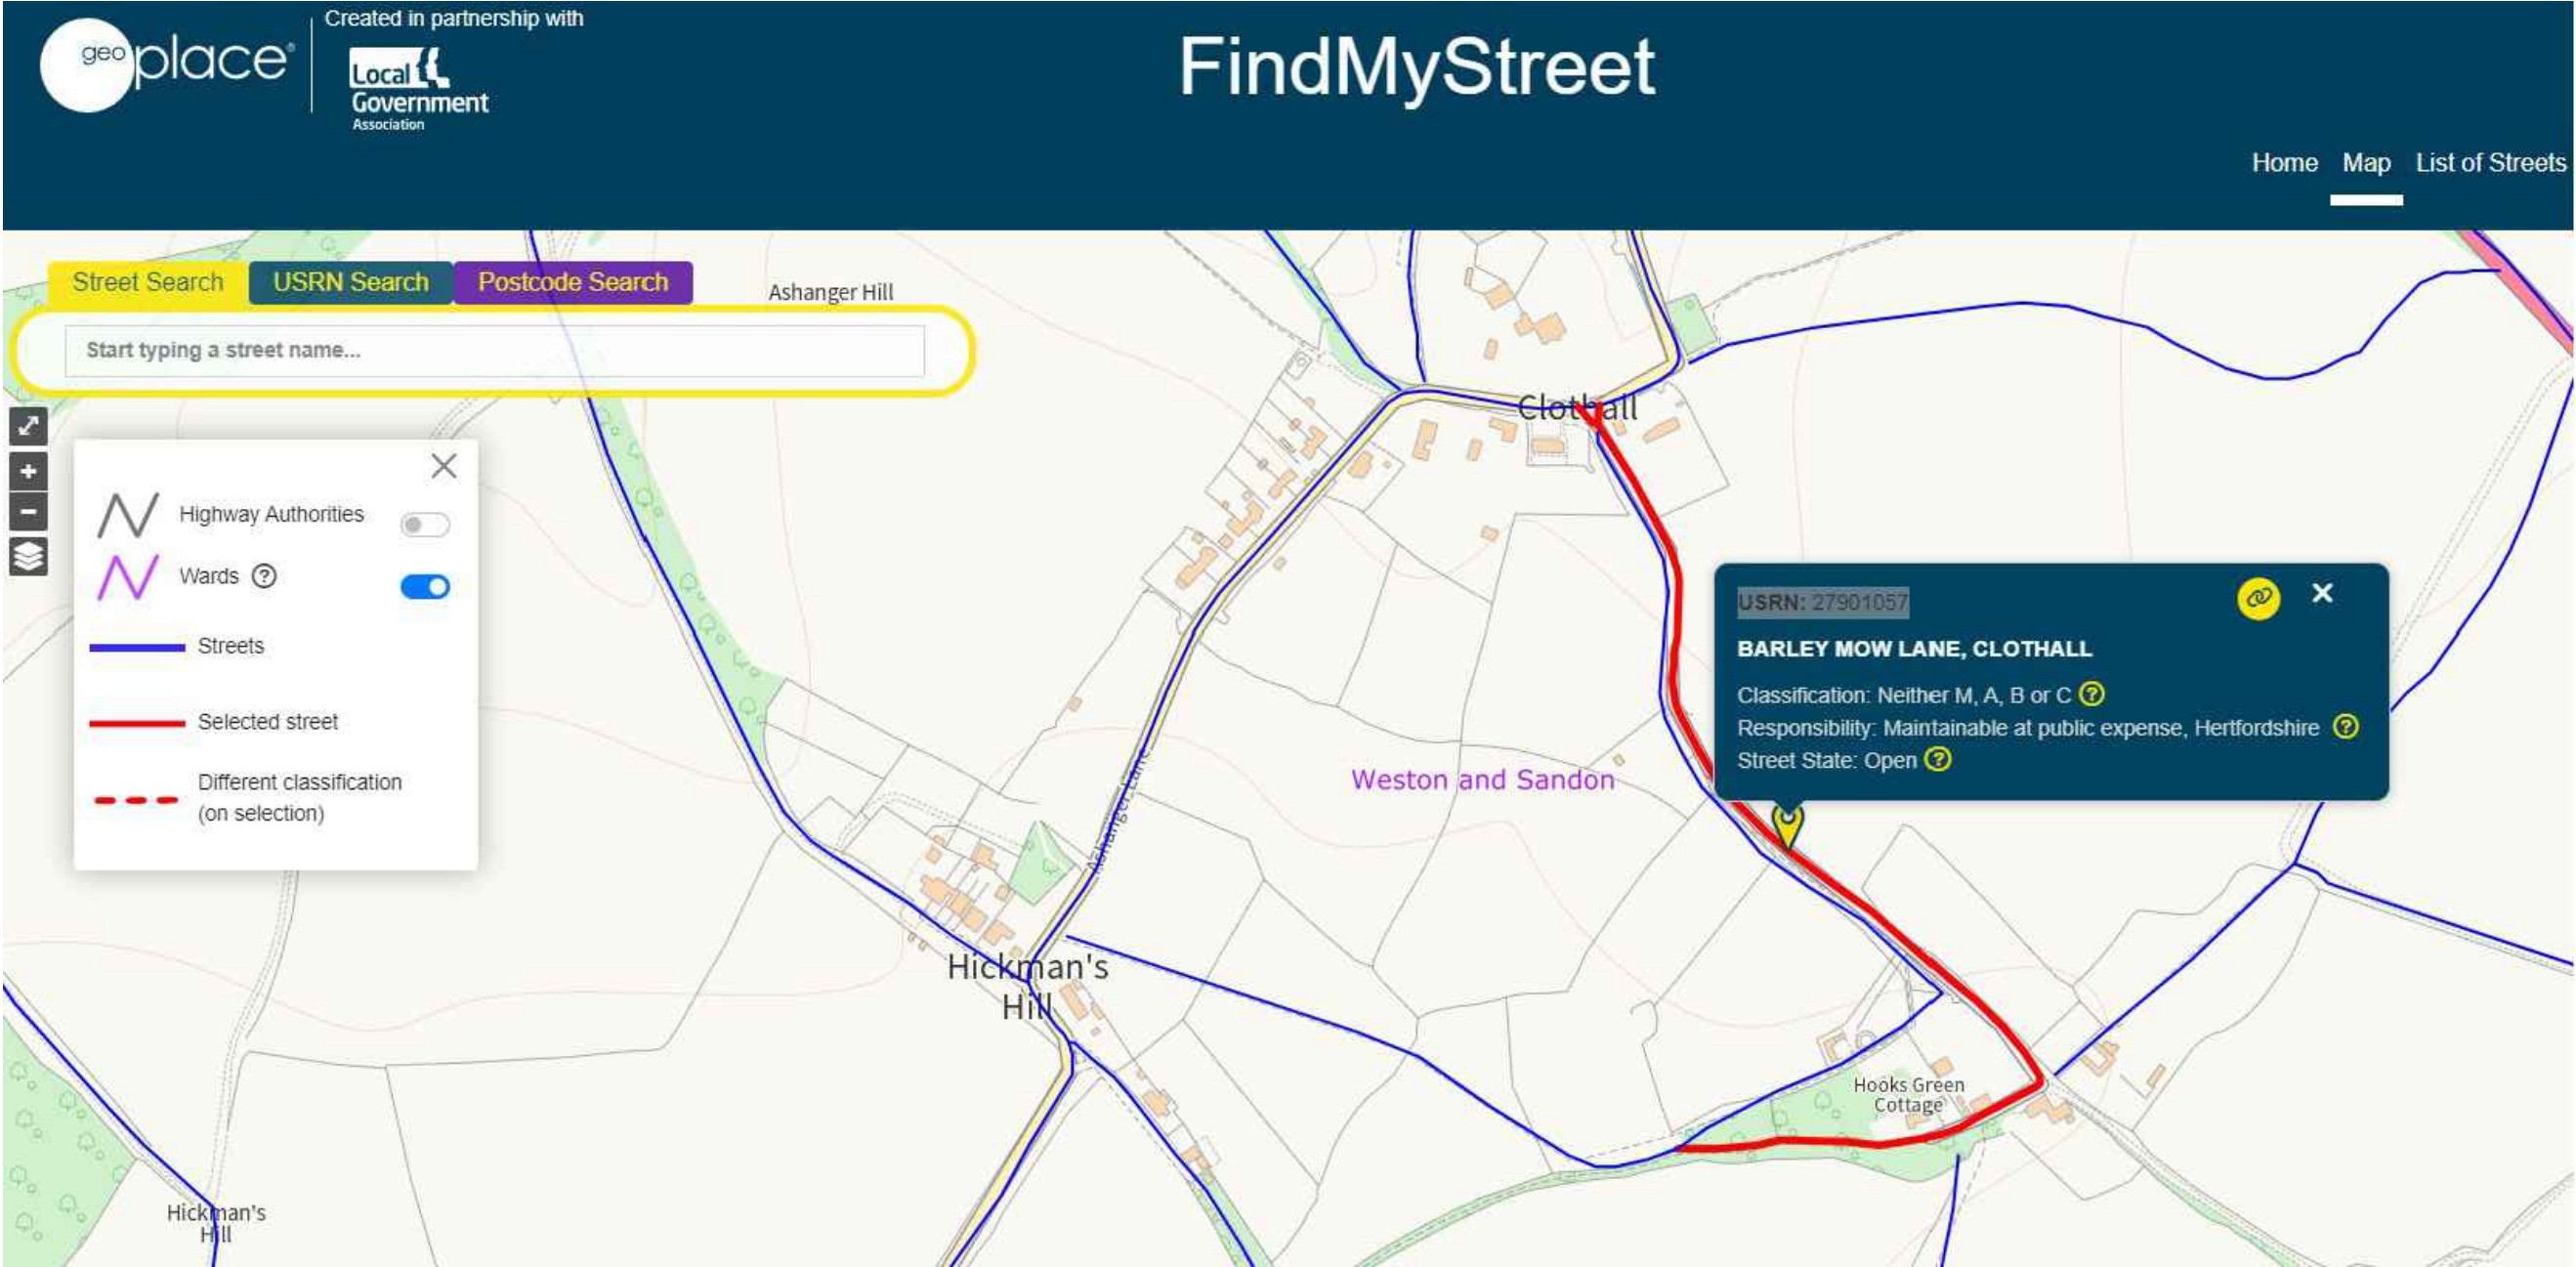

BARLEY MOW LANE – OFFICIAL DESIGNATION

THE TOWN AND COUNTRY PLANNING (GENERAL PERMITTED DEVELOPMENT) (ENGLAND) ORDER 2015
UK STATUTORY INSTRUMENTS – 2015 NO. 596 – SCHEDULE 2 – PART 2

CLASS B – MEANS OF ACCESS TO A HIGHWAY

PERMITTED DEVELOPMENT

B. THE FORMATION, LAYING OUT AND CONSTRUCTION OF A MEANS OF ACCESS TO A HIGHWAY WHICH IS NOT A TRUNK ROAD OR A CLASSIFIED ROAD, WHERE THAT ACCESS IS REQUIRED IN CONNECTION WITH DEVELOPMENT PERMITTED BY ANY CLASS IN THIS SCHEDULE (OTHER THAN BY CLASS A OF THIS PART).

NOTES AND REVISIONS	No dimensions are to be scaled from this drawing. All stated dimensions must be verified on site. Lobs Design must be advised of any discrepancies. This drawing must be read together with the specification/Bill of Quantities and related drawings. This drawing is for the purpose of obtaining Planning & Building Regulations Approval only. Should the contractor use them to build from then they assume full responsibility for the design.						Client Hooks Green Barn Clothall, Baldock Herts SG7 6RF	Drawing Title Existing Road Classification And Permitted Development Justification				 LGCHF Garden City Heritage Awards Winning Designer Lobs Design Architectural Services Devonshire B.C. Works Road, Letchworth Garden City Hertfordshire, SG6 1GJ T: 01462 488212 M: 07960 006077 E: info@lobs-design.co.uk
							Project New Vehicular Access	Scale As Shown	Date July 2024	Drawn ipl	Checked	
								Project No LD728	Drawing No P03	Revision		
		REV	DESCRIPTION		DRWN	CHKD	DATE					