


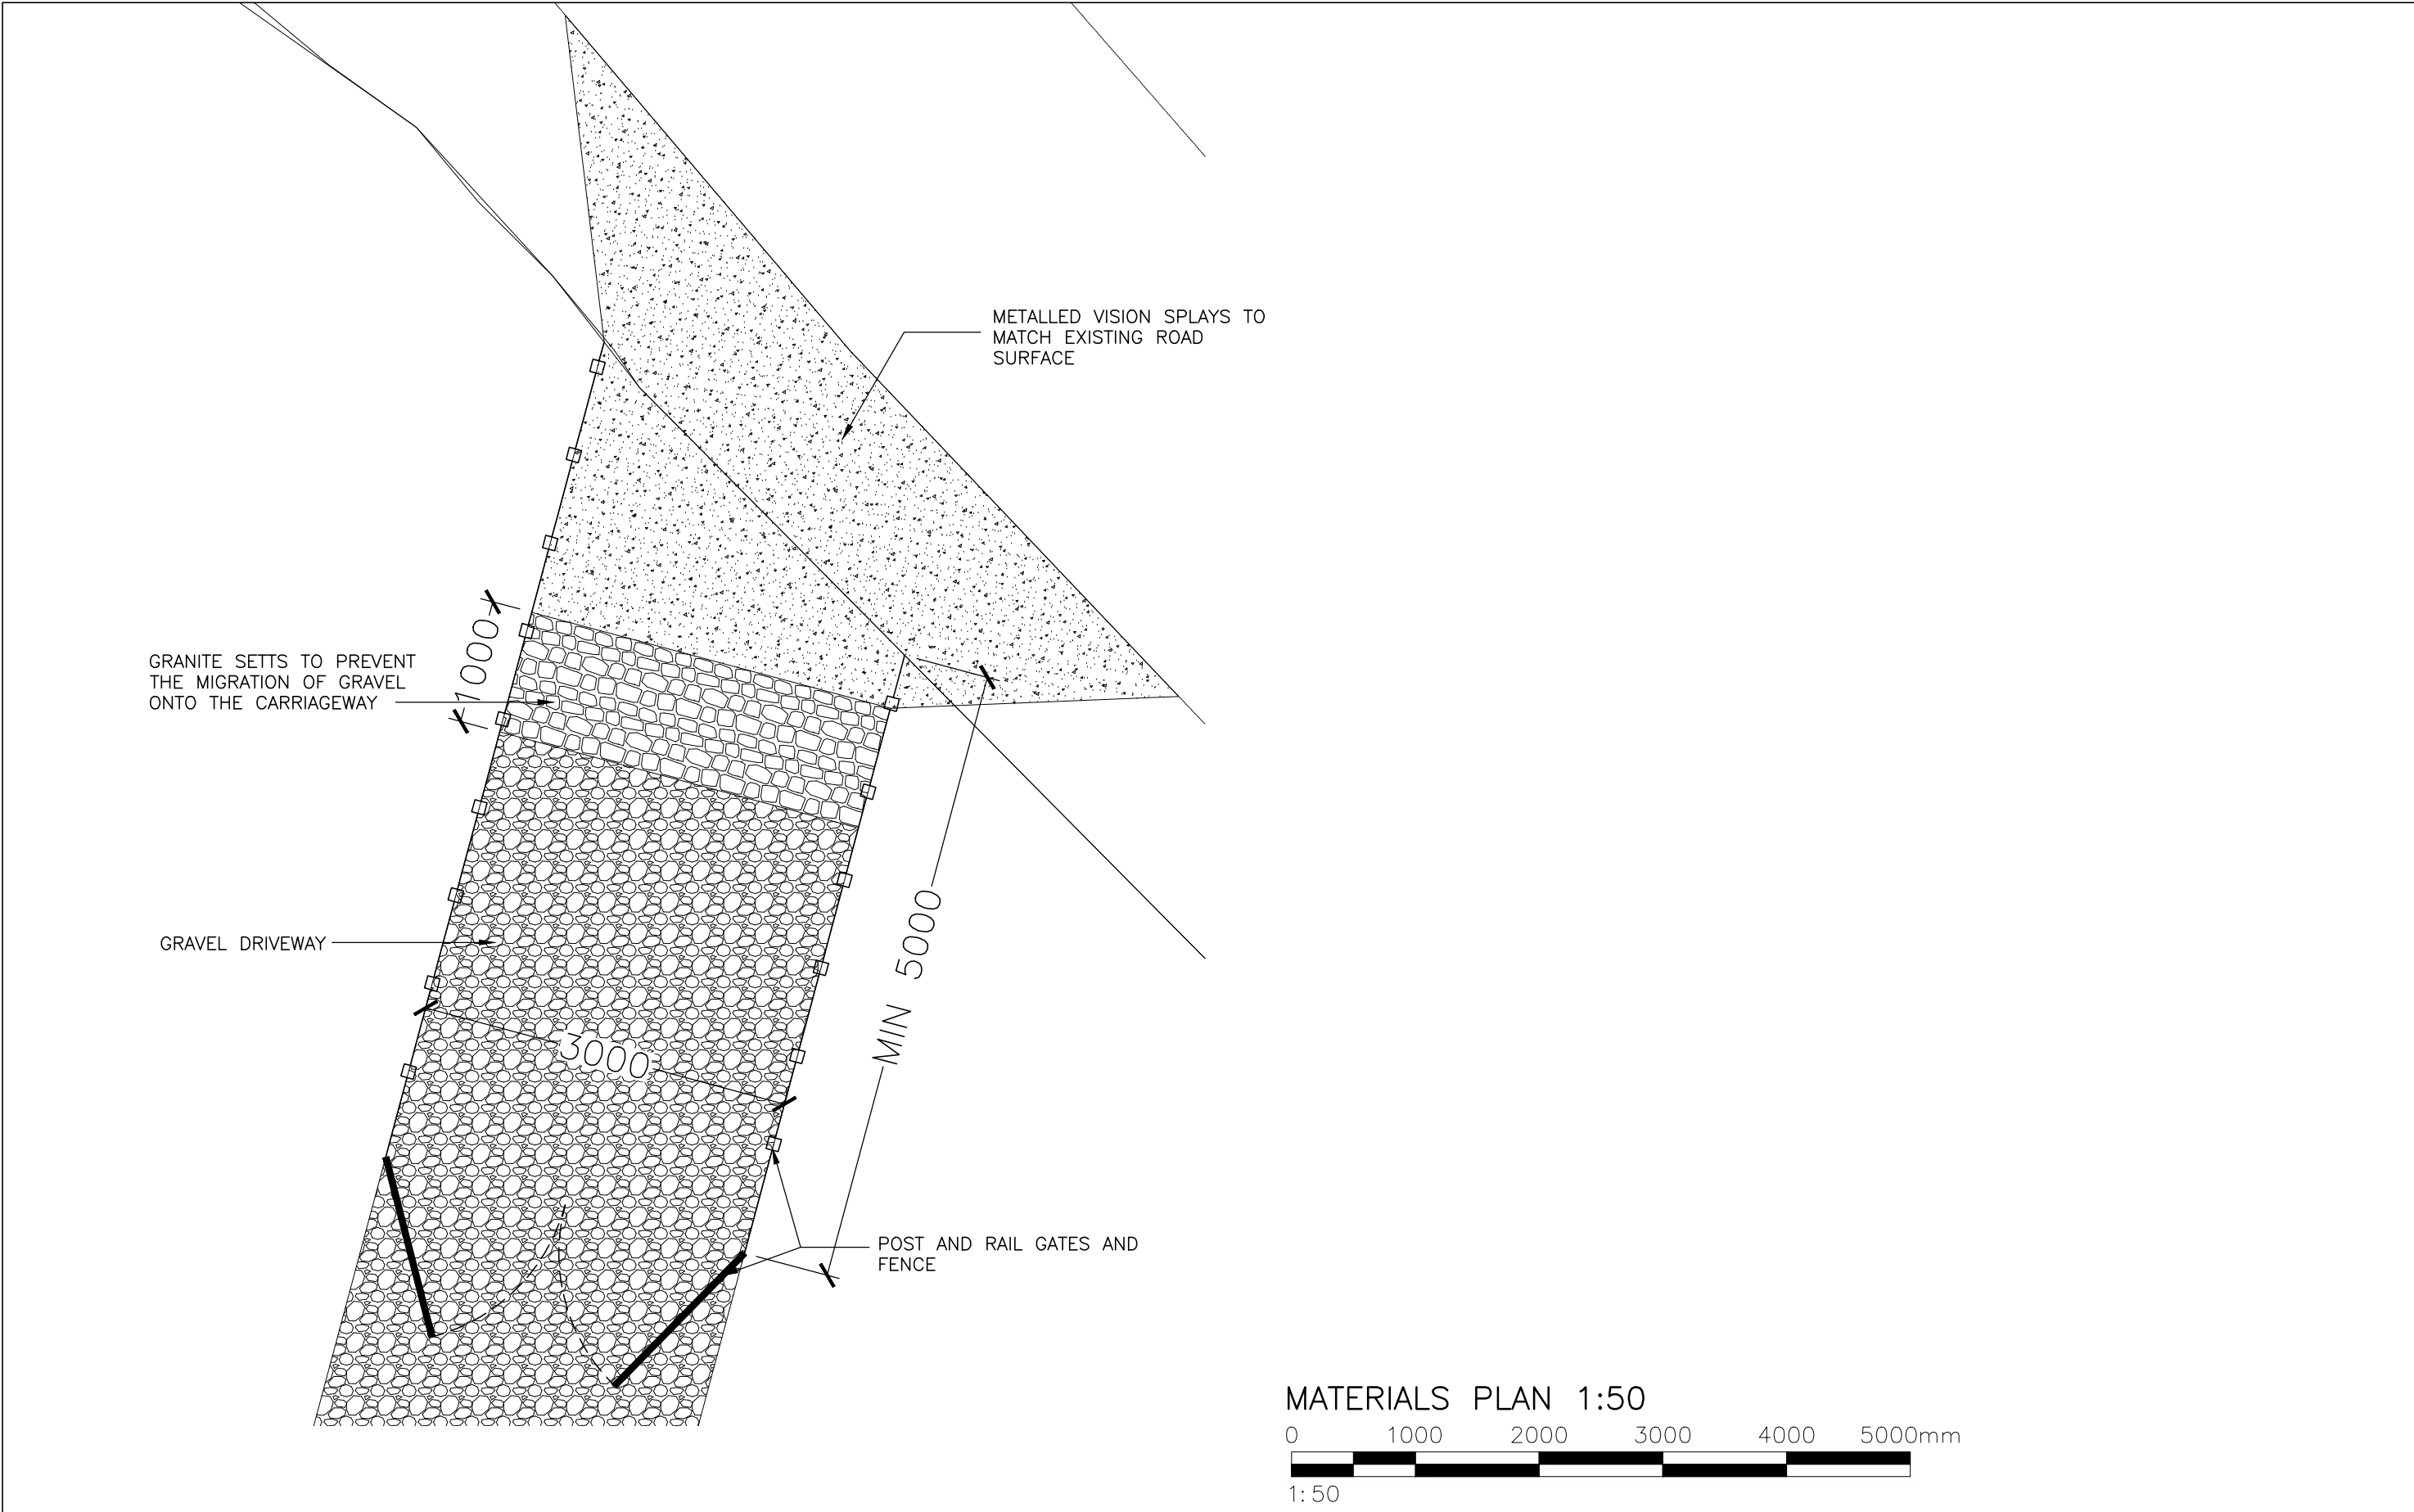

NOTES AND REVISIONS No dimensions are to be scaled from this drawing. All stated dimensions must be verified on site. Lobs Design must be advised of any discrepancies. This drawing must be read together with the specification/Bill of Quantities and related drawings. This drawing is for the purpose of obtaining Planning & Building Regulations Approval only. Should the contractor use them to build from then they assume full responsibility for the design.						Client Hooks Green Barn Clothall, Baldock Herts SG7 6RF	Drawing Title Driveway Marterials Plan				 Lobs Design Architectoral Services Devonshire B.C. Works Road, Letchworth Garden City Hertfordshire, SG6 1GJ T: 01462 488212 M: 07960 006077 E: info@lobs-design.co.uk
						Project New Vehicular Access	Scale As Shown	Date July 2024	Drawn ipl	Checked	
						Project No LD728	Drawing No P02		Revision		
	REV	DESCRIPTION	DRWN	CHKD	DATE						