

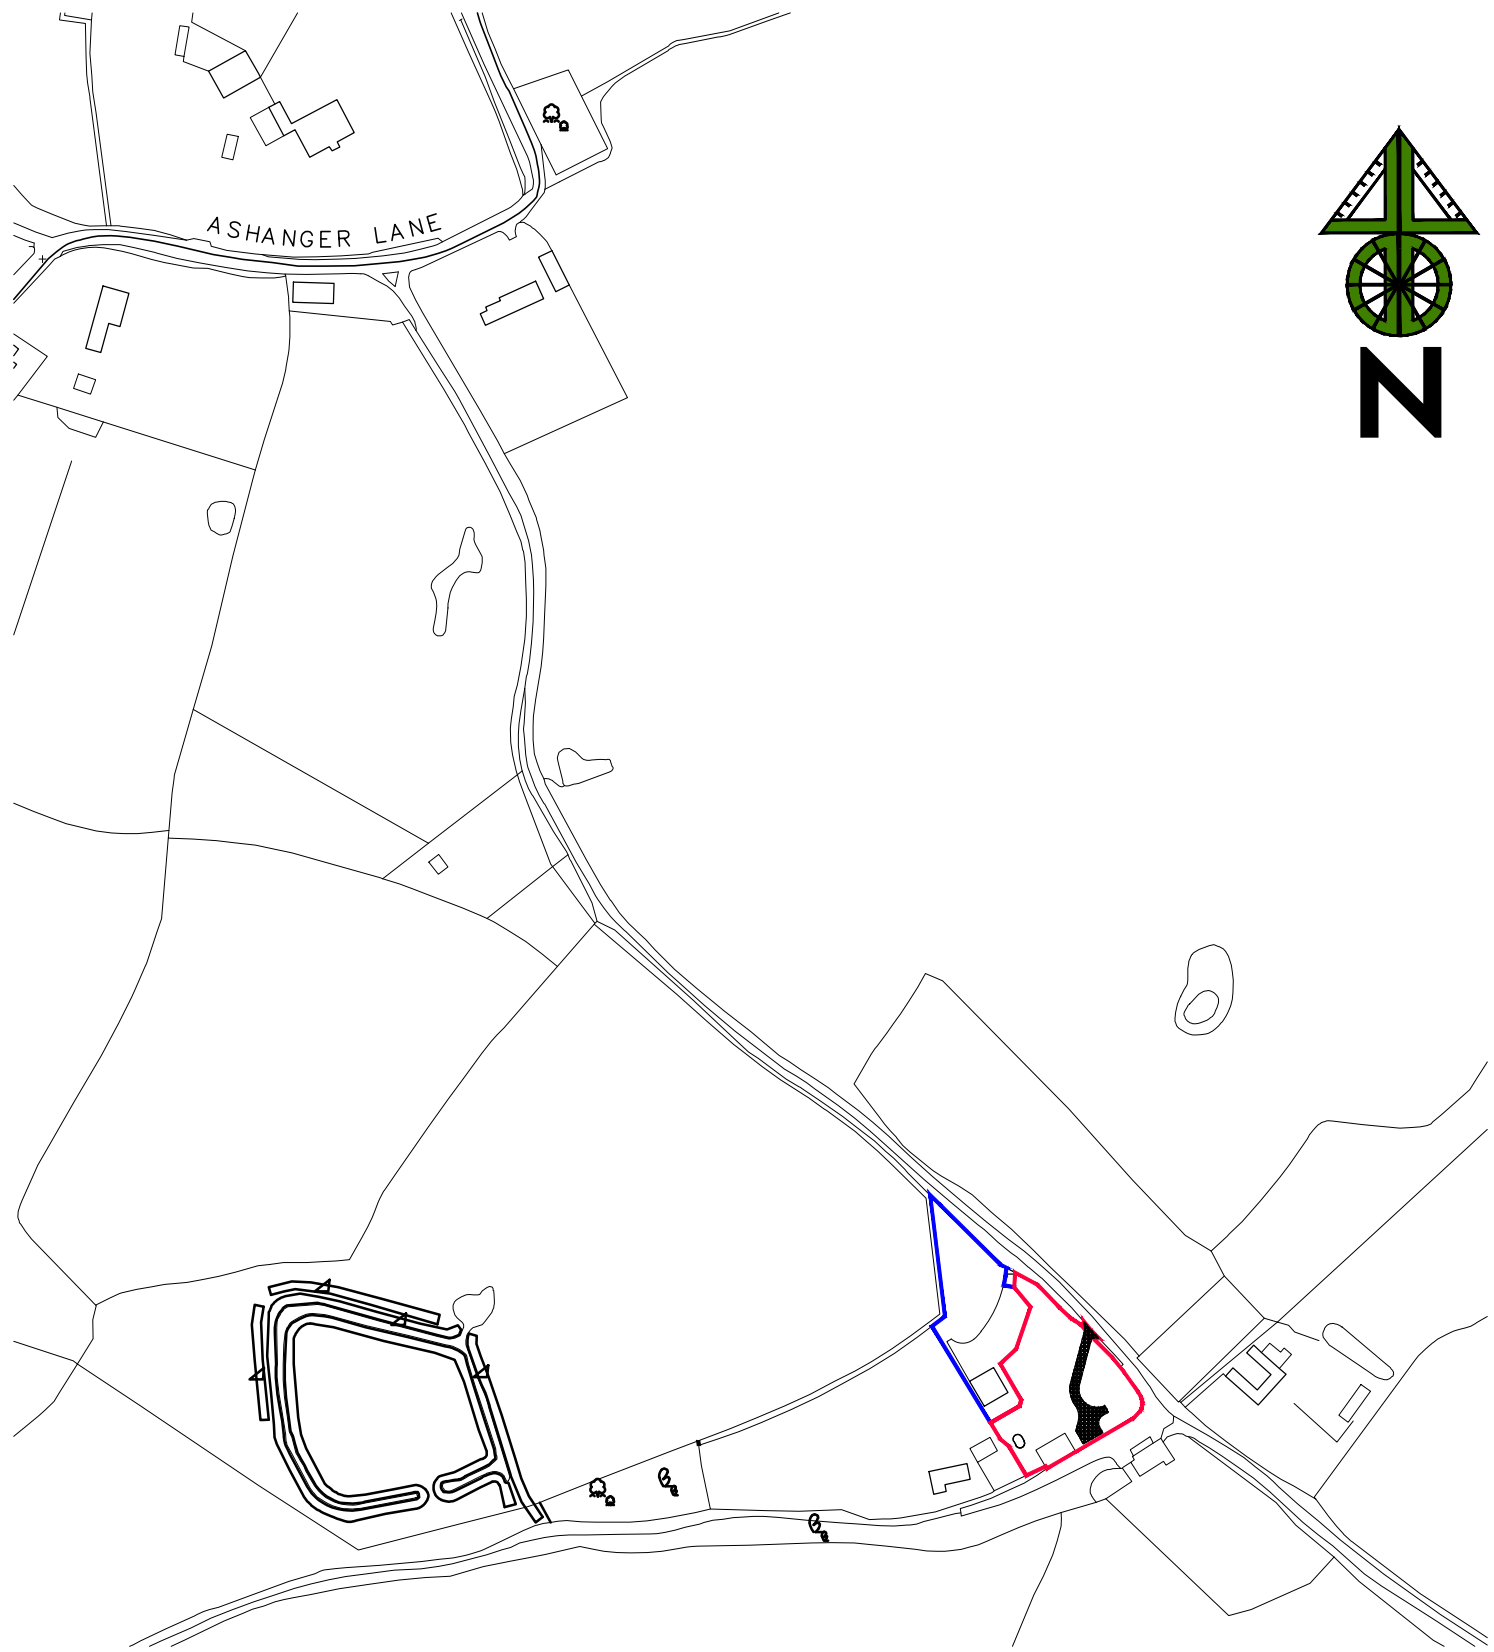


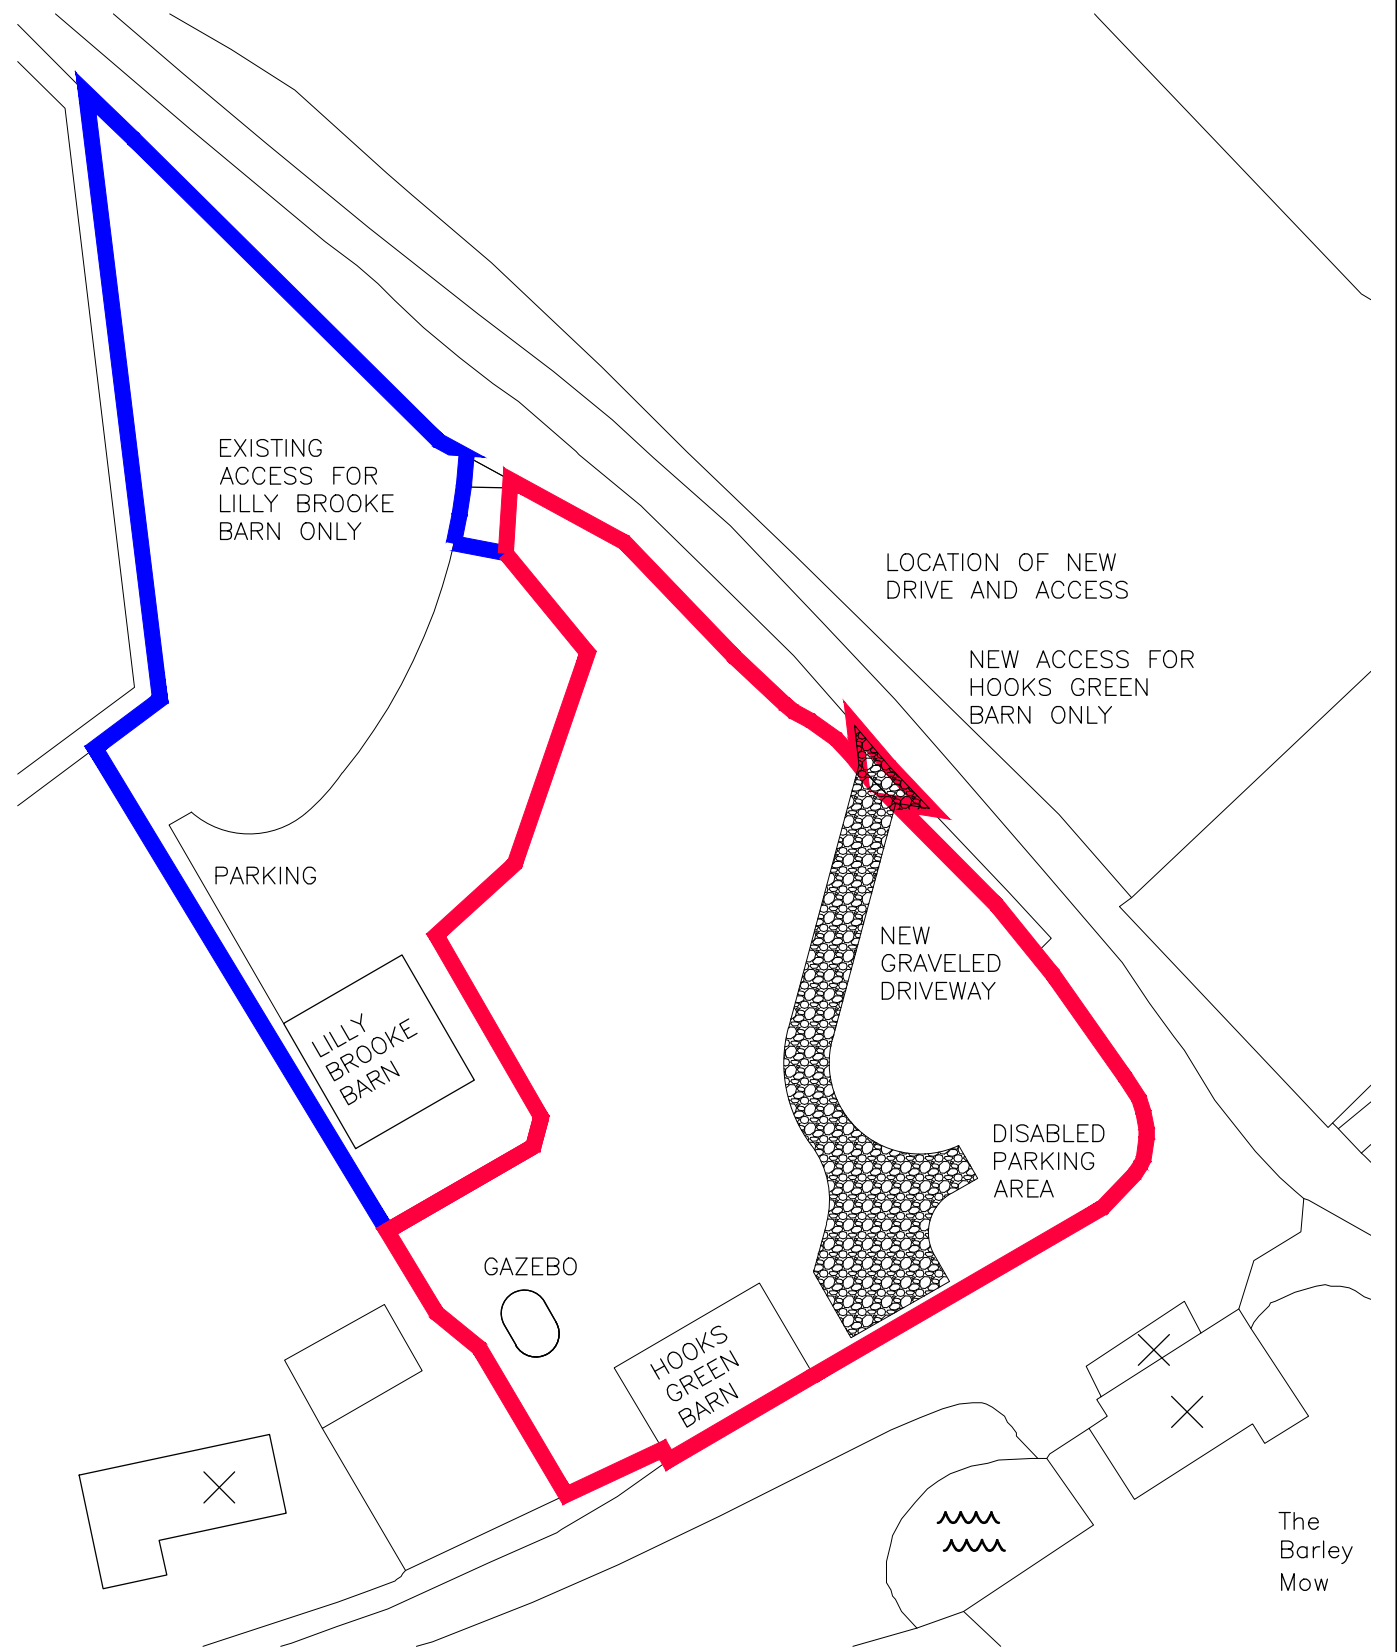

LOCATION PLAN 1:2500

0 50 100 150 200 250m

1: 2500

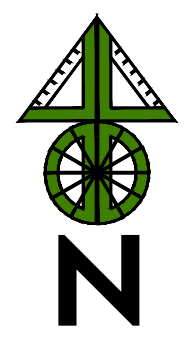


BLOCK PLAN 1:500

0 10.0 20.0 30.0 40.0 50.0m

1: 500

|   |     |             |      |      |      |   |                                                                        |                                      |                                 |                    |   |   |  |  |  |
|---|-----|-------------|------|------|------|---|------------------------------------------------------------------------|--------------------------------------|---------------------------------|--------------------|---|---|--|--|--|
| <div>NOTES AND REVISIONS</div> <div>No dimensions are to be scaled from this drawing. All stated dimensions must be verified on site. Lobs Design must be advised of any discrepancies. This drawing must be read together with the specification/Bill of Quantities and related drawings.</div> <div>This drawing is for the purpose of obtaining Planning &amp; Building Regulations Approval only. Should the contractor use them to build from then they assume full responsibility for the design.</div> |     |             |      |      |      | <div>Client</div> <div>Hooks Green Barn</div> <div>Clothall, Baldock</div> <div>Herts SG7 6RF</div> | <div>Drawing Title</div> <div>Site Location &amp;<br/>Block Plan</div> |                                      |                                 |                    | <div></div> <div>LGCHF Garden City<br/>Heritage Awards<br/>Winning Designer</div> | <div>Lobs Design</div> <div>Architectural Services</div> <div>Devonshire B.C.</div> <div>Works Road,</div> <div>Letchworth Garden City</div> <div>Hertfordshire, SG6 1GJ</div> <div>T: 01462 488212</div> <div>M: 07960 006077</div> <div>E: info@lobs-design.co.uk</div> |  |  |  |
|   |     |             |      |      |      | <div>Project</div> <div>New Vehicular Access</div>                                                  | <div>Scale</div> <div>As Shown</div>                                   | <div>Date</div> <div>July 2024</div> | <div>Drawn</div> <div>ipl</div> | <div>Checked</div> |   |   |  |  |  |
|   |     |             |      |      |      | <div>Project No</div> <div>LD728</div>                                                              | <div>Drawing No</div> <div>P01</div>                                   | <div>Revision</div>                  |                                 |                    |   |   |  |  |  |
|   |     |             |      |      |      |   |                                                                        |                                      |                                 |                    |   |   |  |  |  |
|   |     |             |      |      |      |   |                                                                        |                                      |                                 |                    |   |   |  |  |  |
|   | REV | DESCRIPTION | DRWN | CHKD | DATE |   |                                                                        |                                      |                                 |                    |   |   |  |  |  |

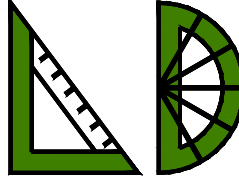

**Lobs Design**  
Architectural Services  
Devonshire B.C.  
Works Road,  
Letchworth Garden City  
Hertfordshire, SG6 1GJ  
T: 01462 488212  
M: 07960 006077  
E: info@lobs-design.co.uk

**LGCHF Garden City  
Heritage Awards  
Winning Designer**