


Location Plan

Site Address: 11, Hampden Road, Hitchin, SG4 0LD

Date Produced: 28-Aug-2024

Scale: 1:1250 @A4

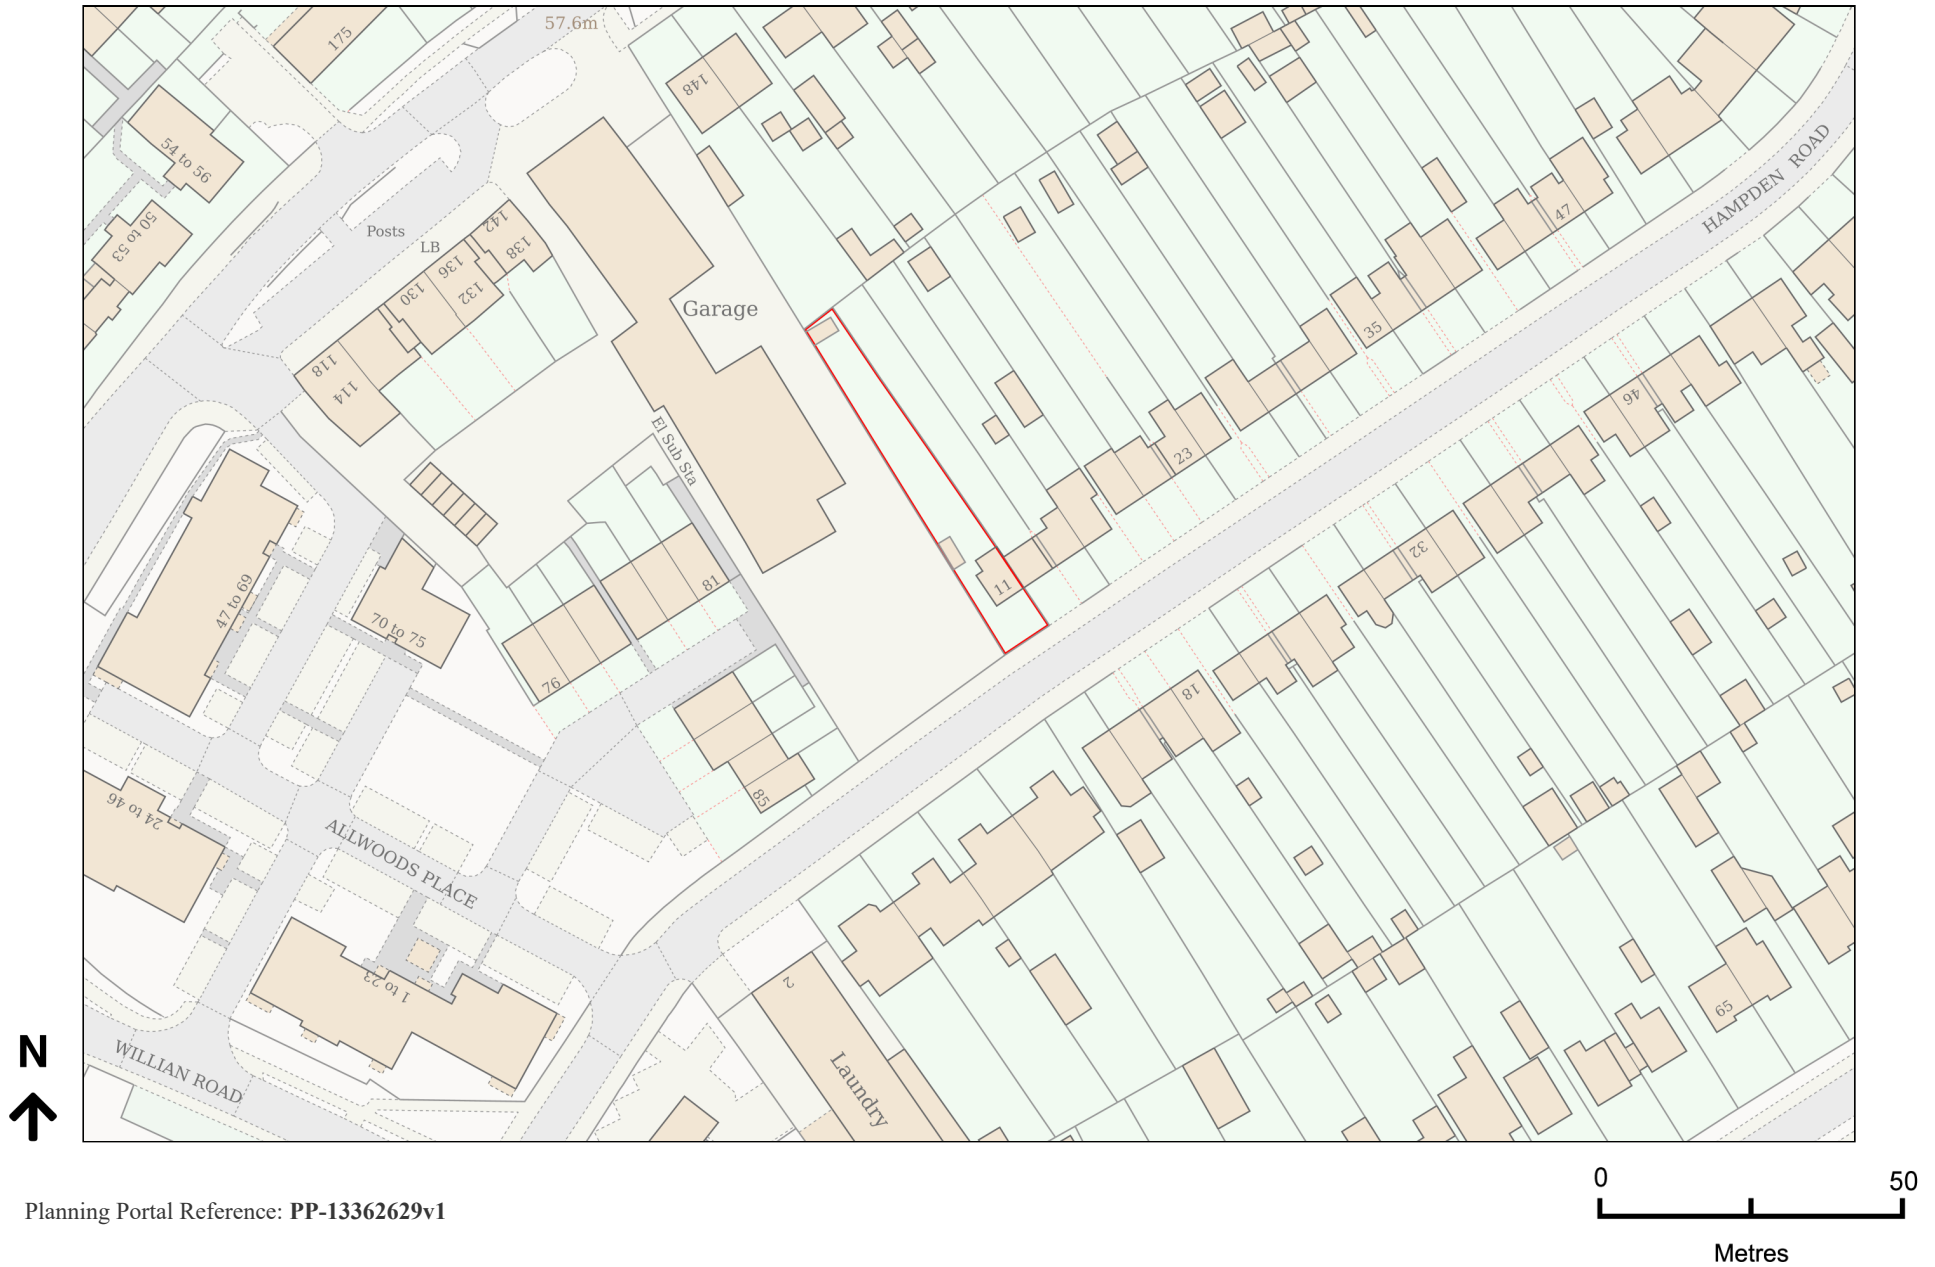

Planning Portal Reference: PP-13362629v1