



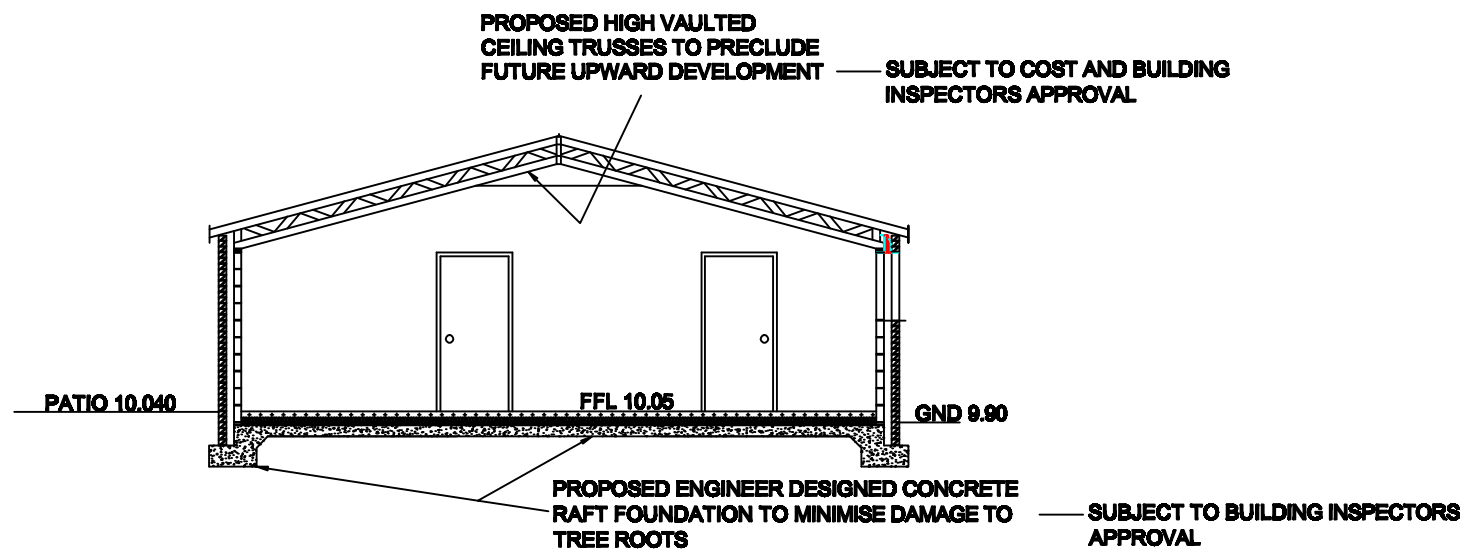

PROPOSED CROSS SECTION THROUGH BUNGALOW

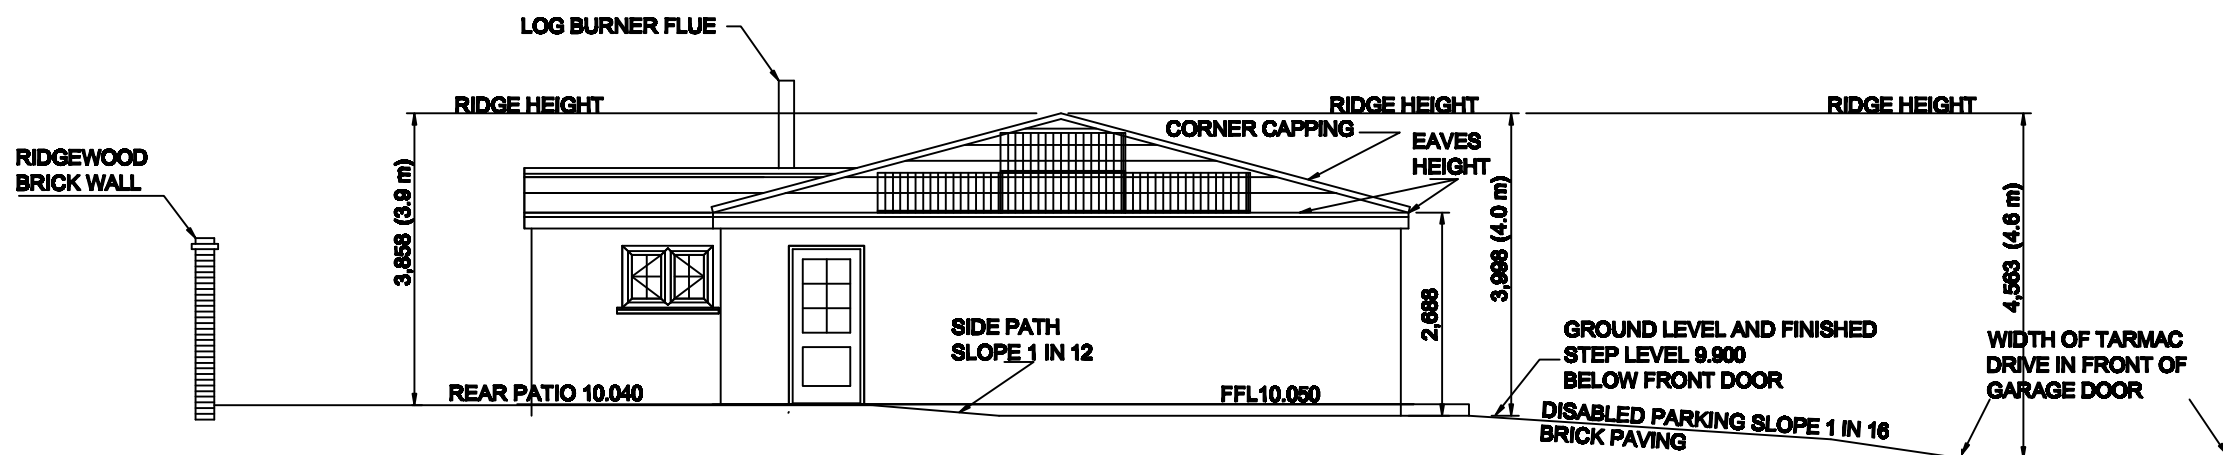

**PROPOSED SIDE ELEVATION S. E.
(AS SEEN FROM HOMEFIELD HOUSE)**

SHOWING FURTHER DETAIL OF FINISHED LEVELS AND IN PARTICULAR THE DRIVEWAY BRICK PAVING AND THE SIDE PATH BETWEEN THE BUNGALOW AND HOMEFIELD FENCE ALL SLOPING UPWARDS FROM THE TARMAC DRIVE TO THE REAR PATIO

0 5 10 metres

**PROPOSED RETIREMENT BUNGALOW AT
EVERGLADES MAIDEN STREET WESTON**

**EXAMPLE OF PROPOSED GROUND LEVELS AND
CROSS SECTION THROUGH BUNGALOW**

DRAWN BY: JIM CAUDLE	DRAWING DATE 25.06.2026	REVISION DATE
SCALE AT A3 1:100 @ A3	DRAWING NUMBER JC 25 / 07	REV 0