

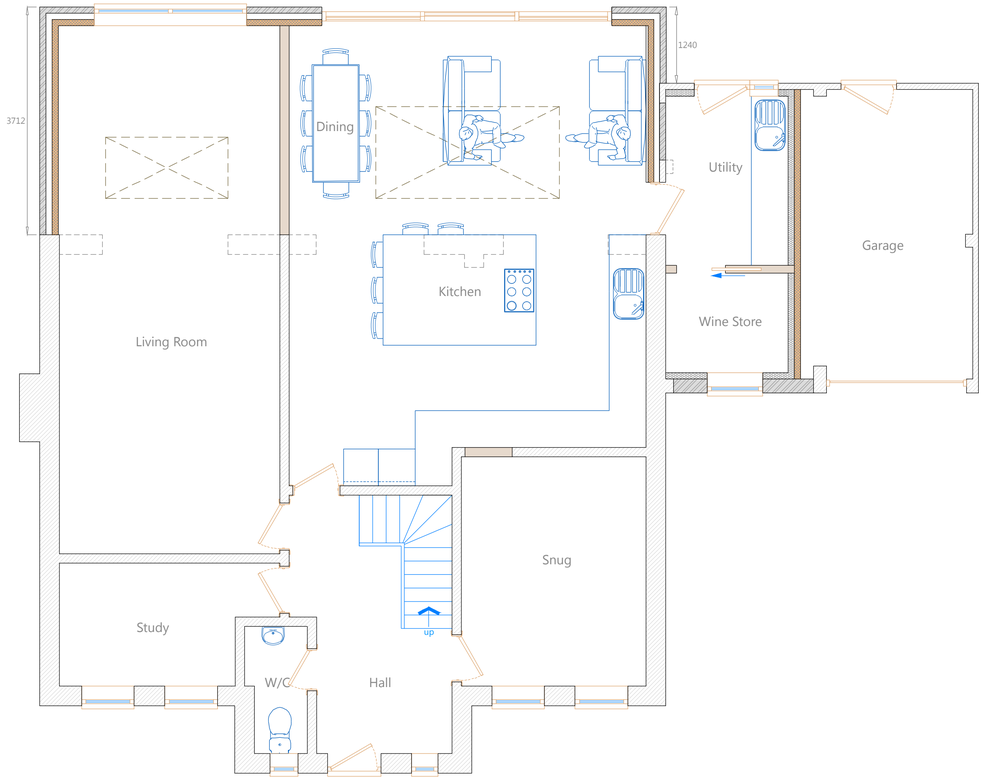



PROPOSED GROUND FLOOR PLAN

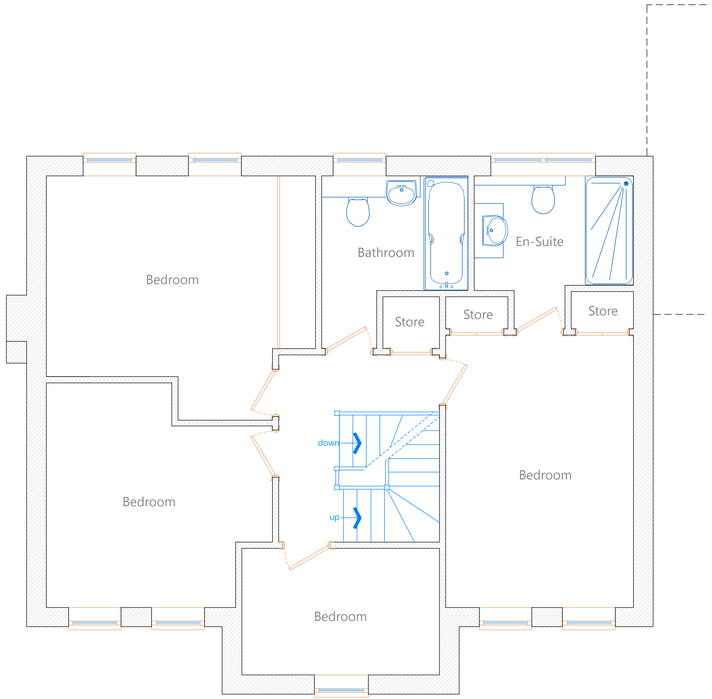


PROPOSED FIRST FLOOR PLAN

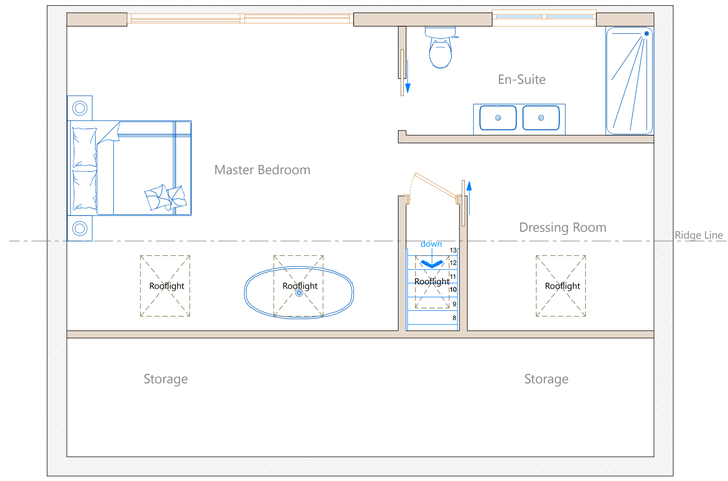


PROPOSED SECOND FLOOR PLAN

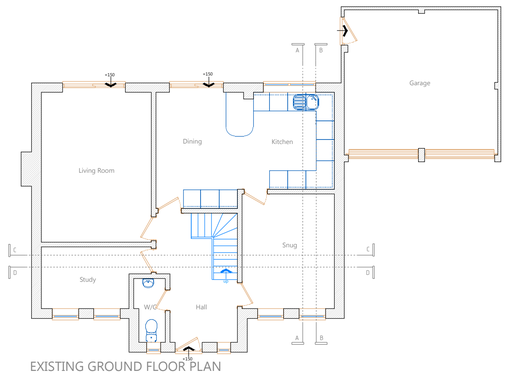


EXISTING GROUND FLOOR PLAN

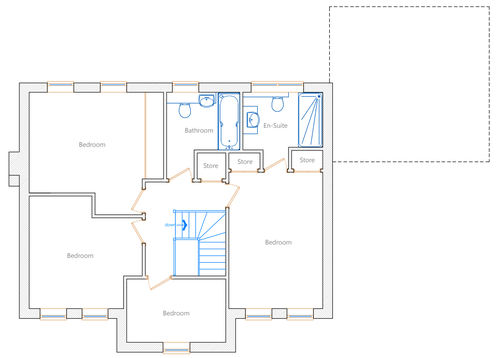

EXISTING FIRST FLOOR PLAN

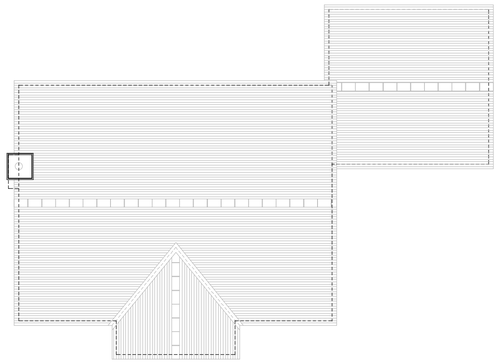


EXISTING ROOF PLAN

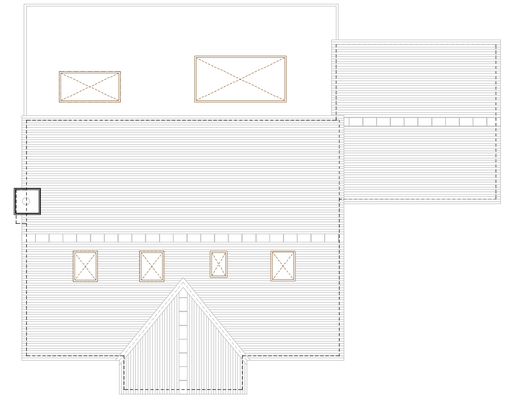


PROPOSED ROOF PLAN

0 1000 2000 3000 4000 5000 6000 7000 8000 9000 10000

Scale @ 1:50

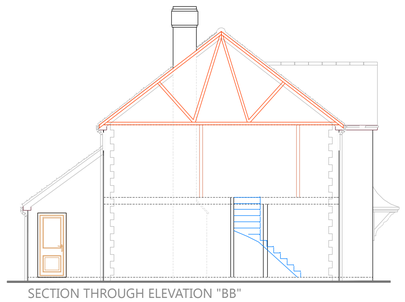

SECTION THROUGH ELEVATION "BB"

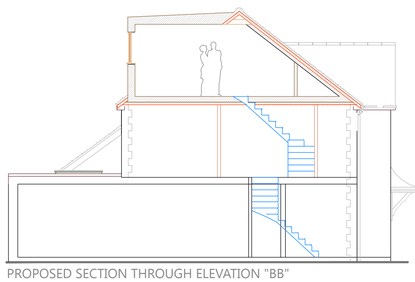

PROPOSED SECTION THROUGH ELEVATION "BB"

0 50

PAPER SCALE CHECK (mm)

dmd + architecture

1A Dunsbridge Business Park Shepreth SG8 6RA
Tel. 01223 750284 Mob. 07966 370429 Email. info@dmdarchitecture.co.uk

www.dmdarchitecture.co.uk

• Do not scale from this drawing
• All dimensions to be checked on site
• Any errors/omissions to be reported immediately
• If in doubt, ask
• No reproduction of this drawing in any form without permission
• Copyright © DM Design and Architecture Limited
• All construction to be relevant British Standards, NHBC Standards and in accordance with current building regulations.

REV	DATE	REVISIONS	DRAWN	CHECKED	NOTES

CLIENT: Stuart Johnson

SCHEME: Rear extension & loft conversion

ADDRESS: 3 Limekiln Close
Royston
SG8 9XP

STATUS: Planning

A1

DRAWN: DM

SCALE: 1:50 / 1:100

DATE: April 2018

SCHEME NO: DMD 1227

DWG NO.: PL 01.01

REV

dmd+ architecture