



EXISTING FRONT ELEVATION "CC"

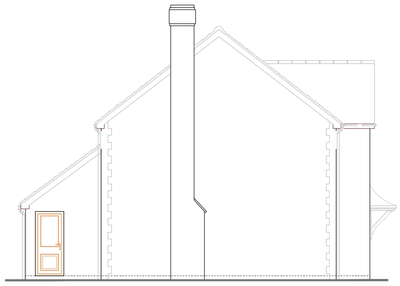

EXISTING SIDE ELEVATION "BB"

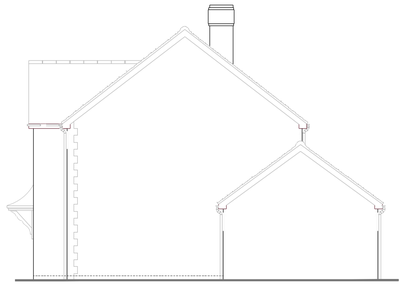


EXISTING SIDE ELEVATION "AA"



EXISTING REAR ELEVATION "DD"



PROPOSED REAR ELEVATION "DD"

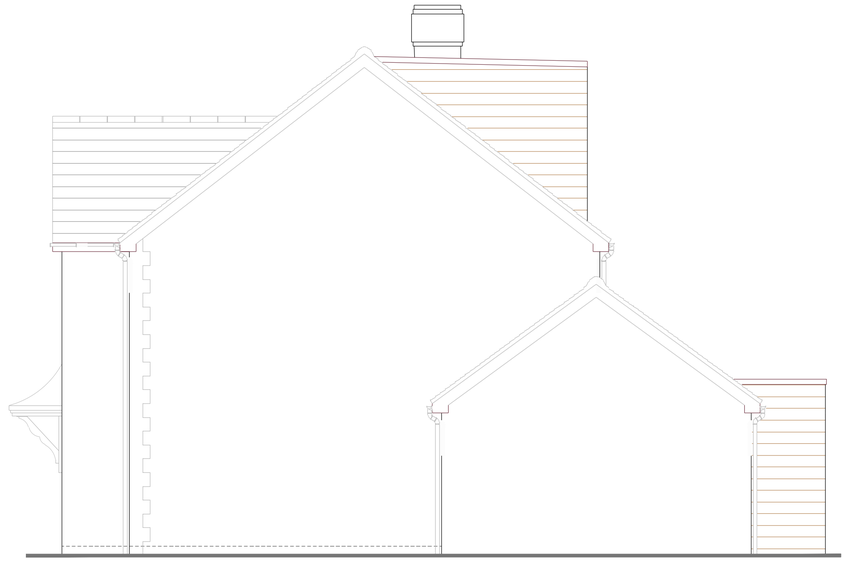

PROPOSED SIDE ELEVATION "AA"

Notes

EXTERNAL MATERIALS:

WALLS:
Brickwork to match existing infilling garage front wall.

Timber clad rear extension and box dormer using western red cedar.

ROOF:
Single ply membrane flat roof covering in grey.

WINDOWS & DOORS:
Dark grey powder coated aluminium to new rear extension and box dormer.

White upvc window to front elevation.


Rooflights to be provided by Velux in loft conversion.

Rooflights to flat roof extension to be provided by Sunsquare with dark grey trim.

FACIA
Zinc trim to flat roof extension and rear box dormer.

0 1000 2000 3000 4000 5000 6000 7000 8000 9000 10000

Scale @ 1:50

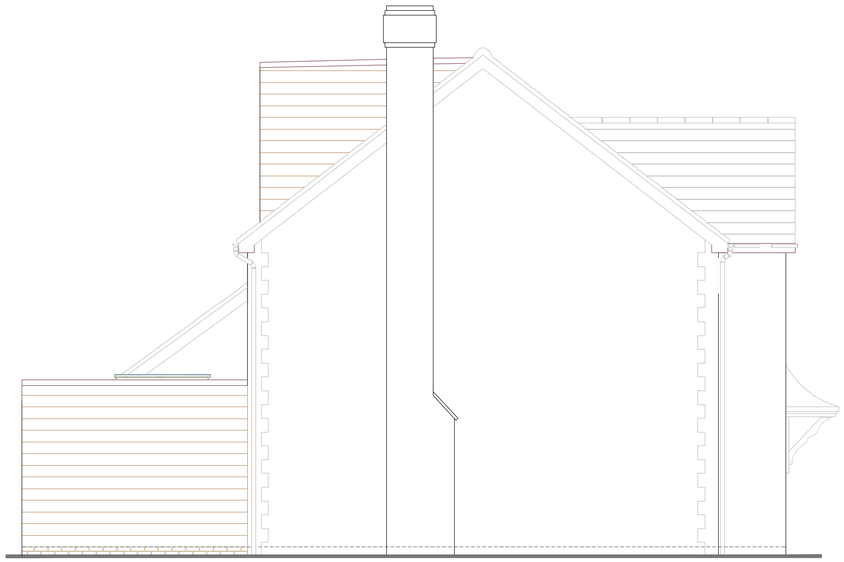

PROPOSED SIDE ELEVATION "BB"



PROPOSED FRONT ELEVATION "CC"

0 50

PAPER SCALE CHECK (mm)

dmd + architecture

1A Dunsbridge Business Park Shepreth SG8 6RA
Tel. 01223 750284 Mob. 07966 370429 Email. info@dmdarchitecture.co.uk

www.dmdarchitecture.co.uk

• Do not scale from this drawing
• All dimensions to be checked on site
• Any errors/omissions to be reported immediately
• If in doubt, ask
• No reproduction of this drawing in any form without permission
• Copyright © DM Design and Architecture Limited
• All construction to be relevant British Standards, NHBC Standards and in accordance with current building regulations.

REV	DATE	REVISIONS	DRAWN	CHECKED	NOTES

CLIENT: Stuart Johnson

SCHEME: Rear extension & loft conversion

ADDRESS: 3 Limekiln Close
Royston
SG8 9XP

STATUS: Planning

A1

DRAWN: DM

SCALE: 1:50 / 1:100

DATE: April 2018

SCHEME NO: DMD 1227

DWG NO.: PL 01.02

REV: