
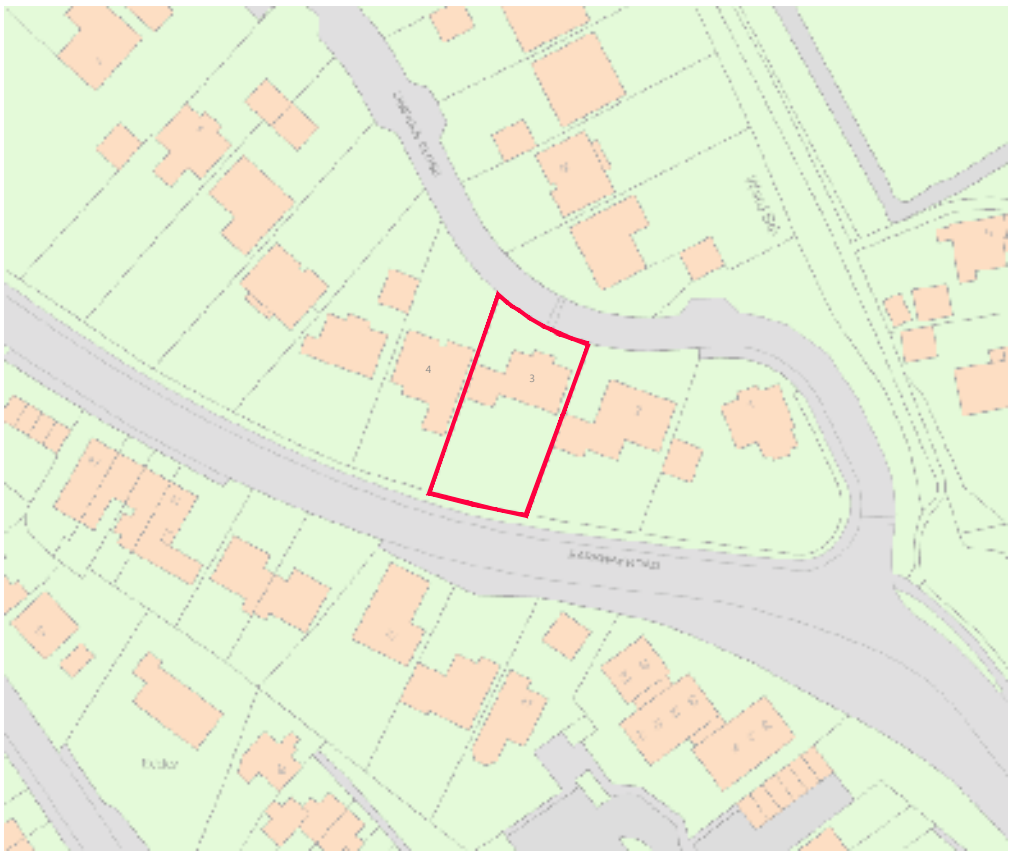


1:1250 Location Plan

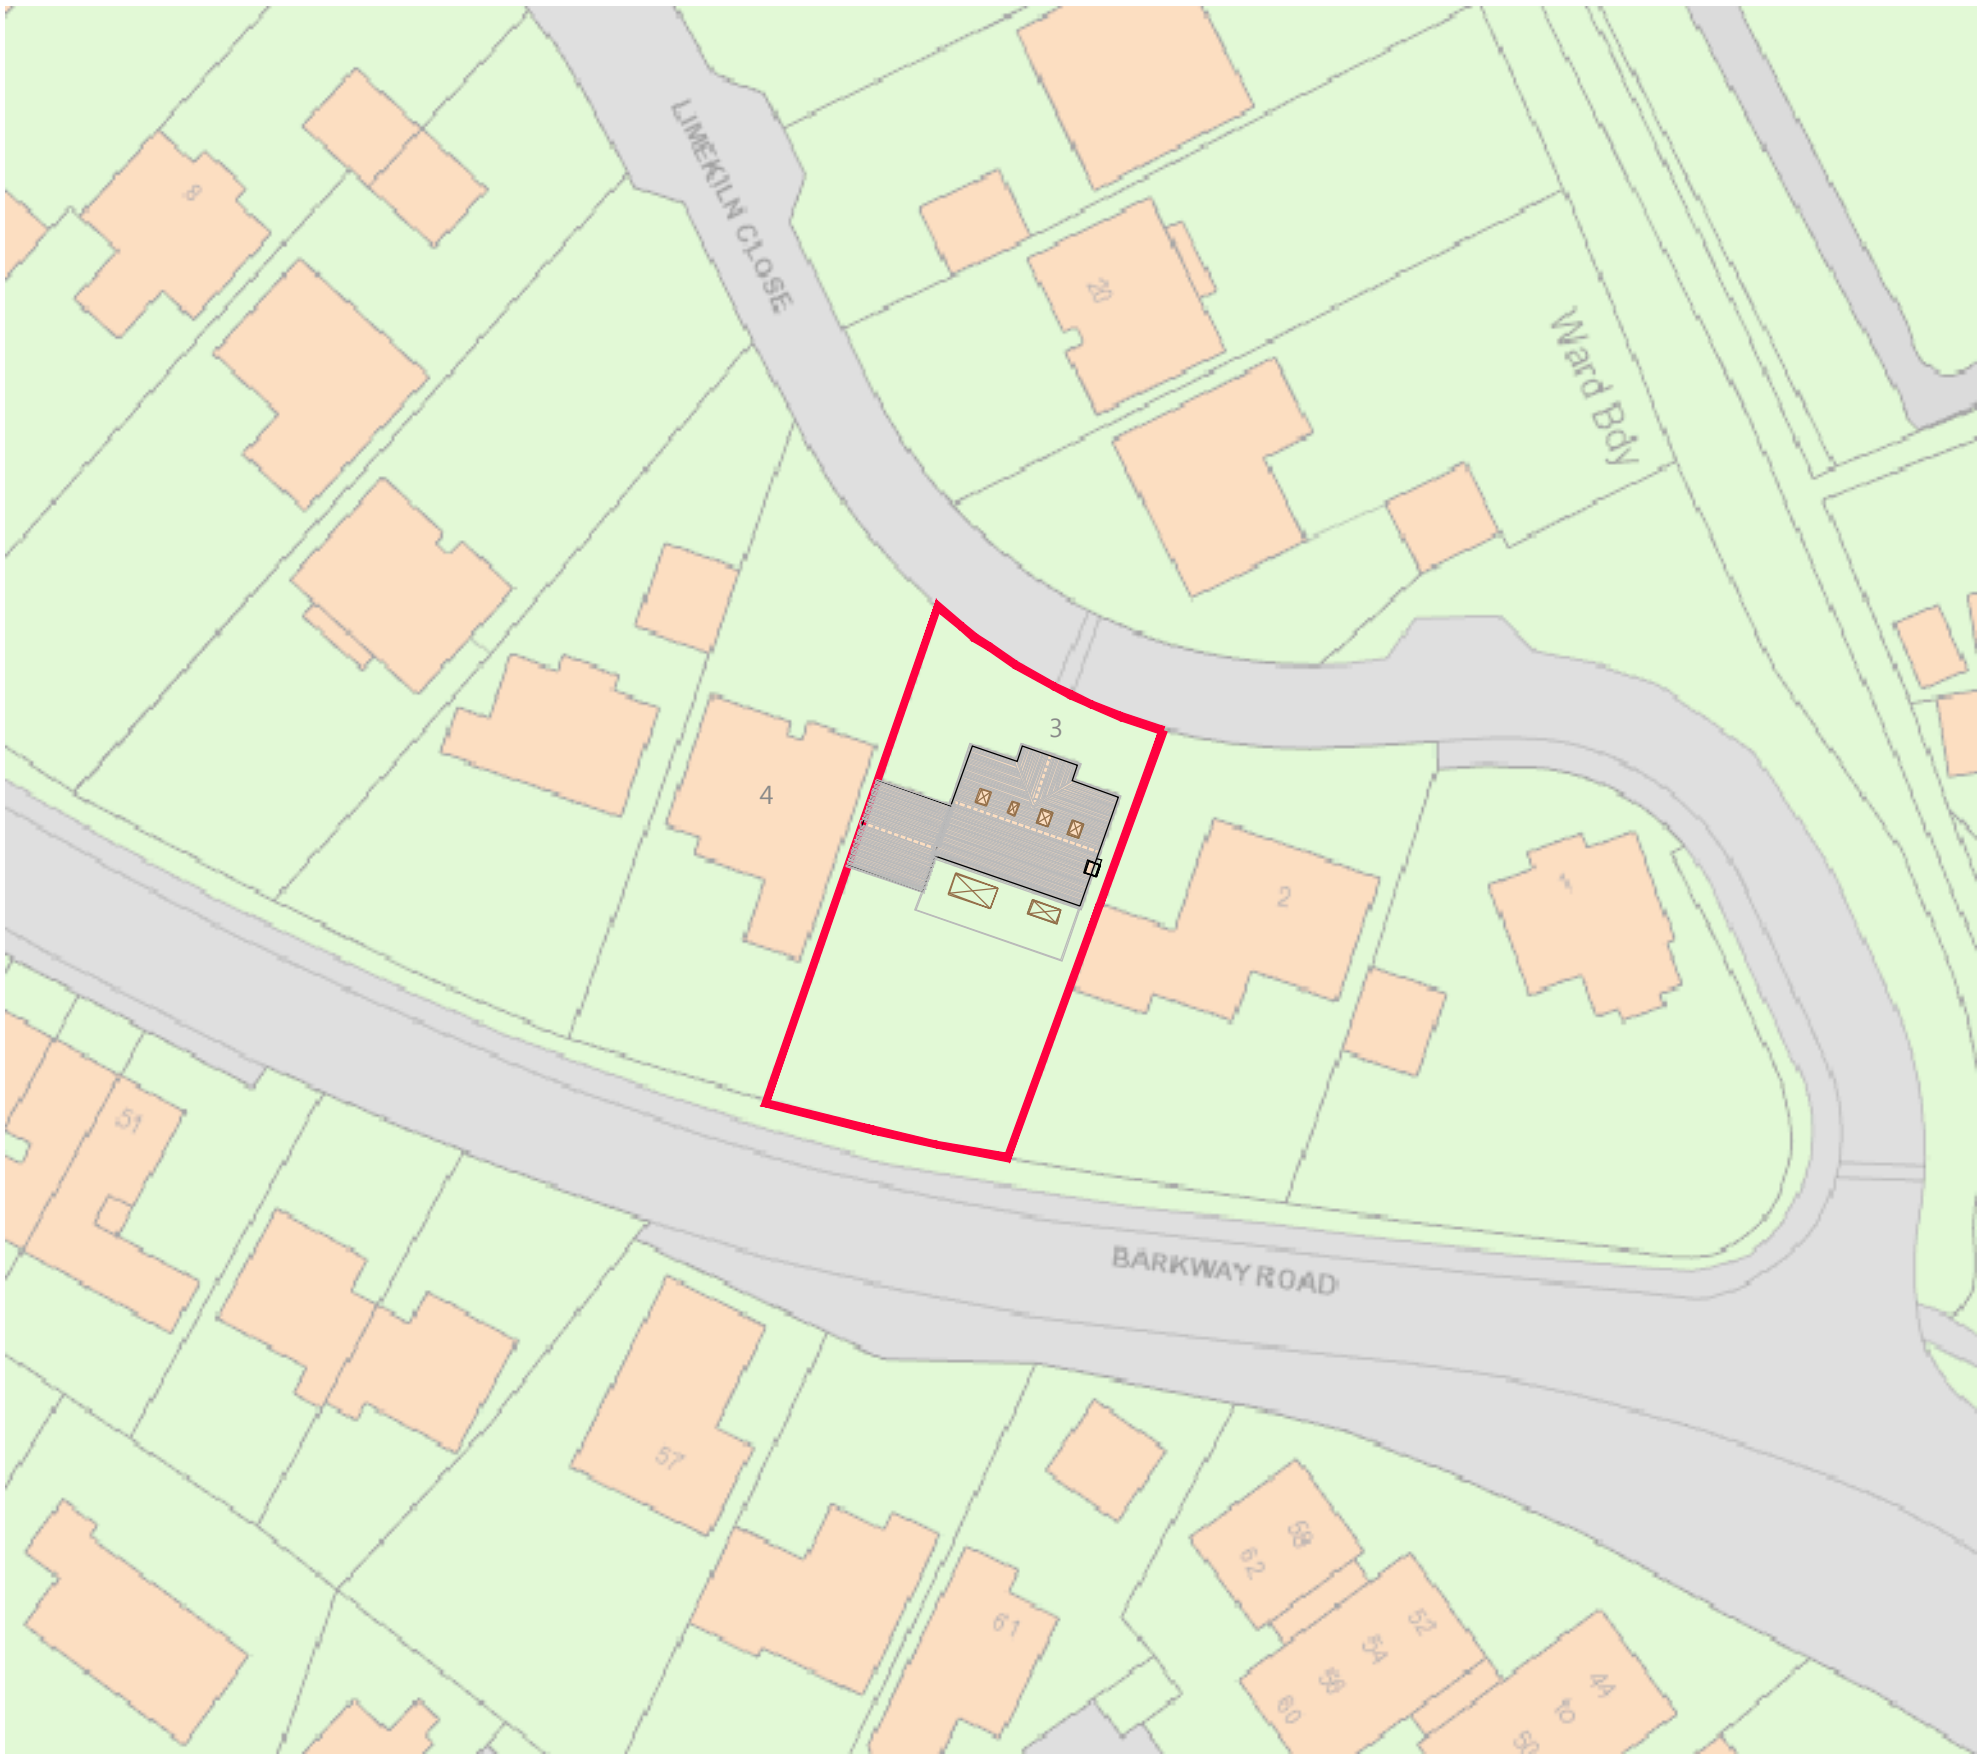

1:500 Site Plan

0 50

PAPER SCALE CHECK (mm)

dmd + architecture

1A Dunsbridge Business Park Shepreth SG8 6RA
Tel. 01223 750284 Mob. 07966 370429 Email. info@dmdarchitecture.co.uk

www.dmdarchitecture.co.uk

- Do not scale from this drawing
- All dimensions to be checked on site
- Any errors/omissions to be reported immediately
- If in doubt, ask
- No reproduction of this drawing in any form without permission
- Copyright © DM Design and Architecture Limited
- All construction to be relevant British Standards, NHBC Standards and in accordance with current building regulations.

CLIENT: Stuart Johnson

PROJECT: Rear extension & loft conversion

ADDRESS: 3 Limekiln Close
Royston
SG8 9XP

STATUS: Planning

A3

DRAWN: DM

SCALE: 1:500 / 1:1250

DATE: April 2018

PROJECT NO: DMD 1227

DWG NO.: PL 01.03

REV:

dmd + architecture