


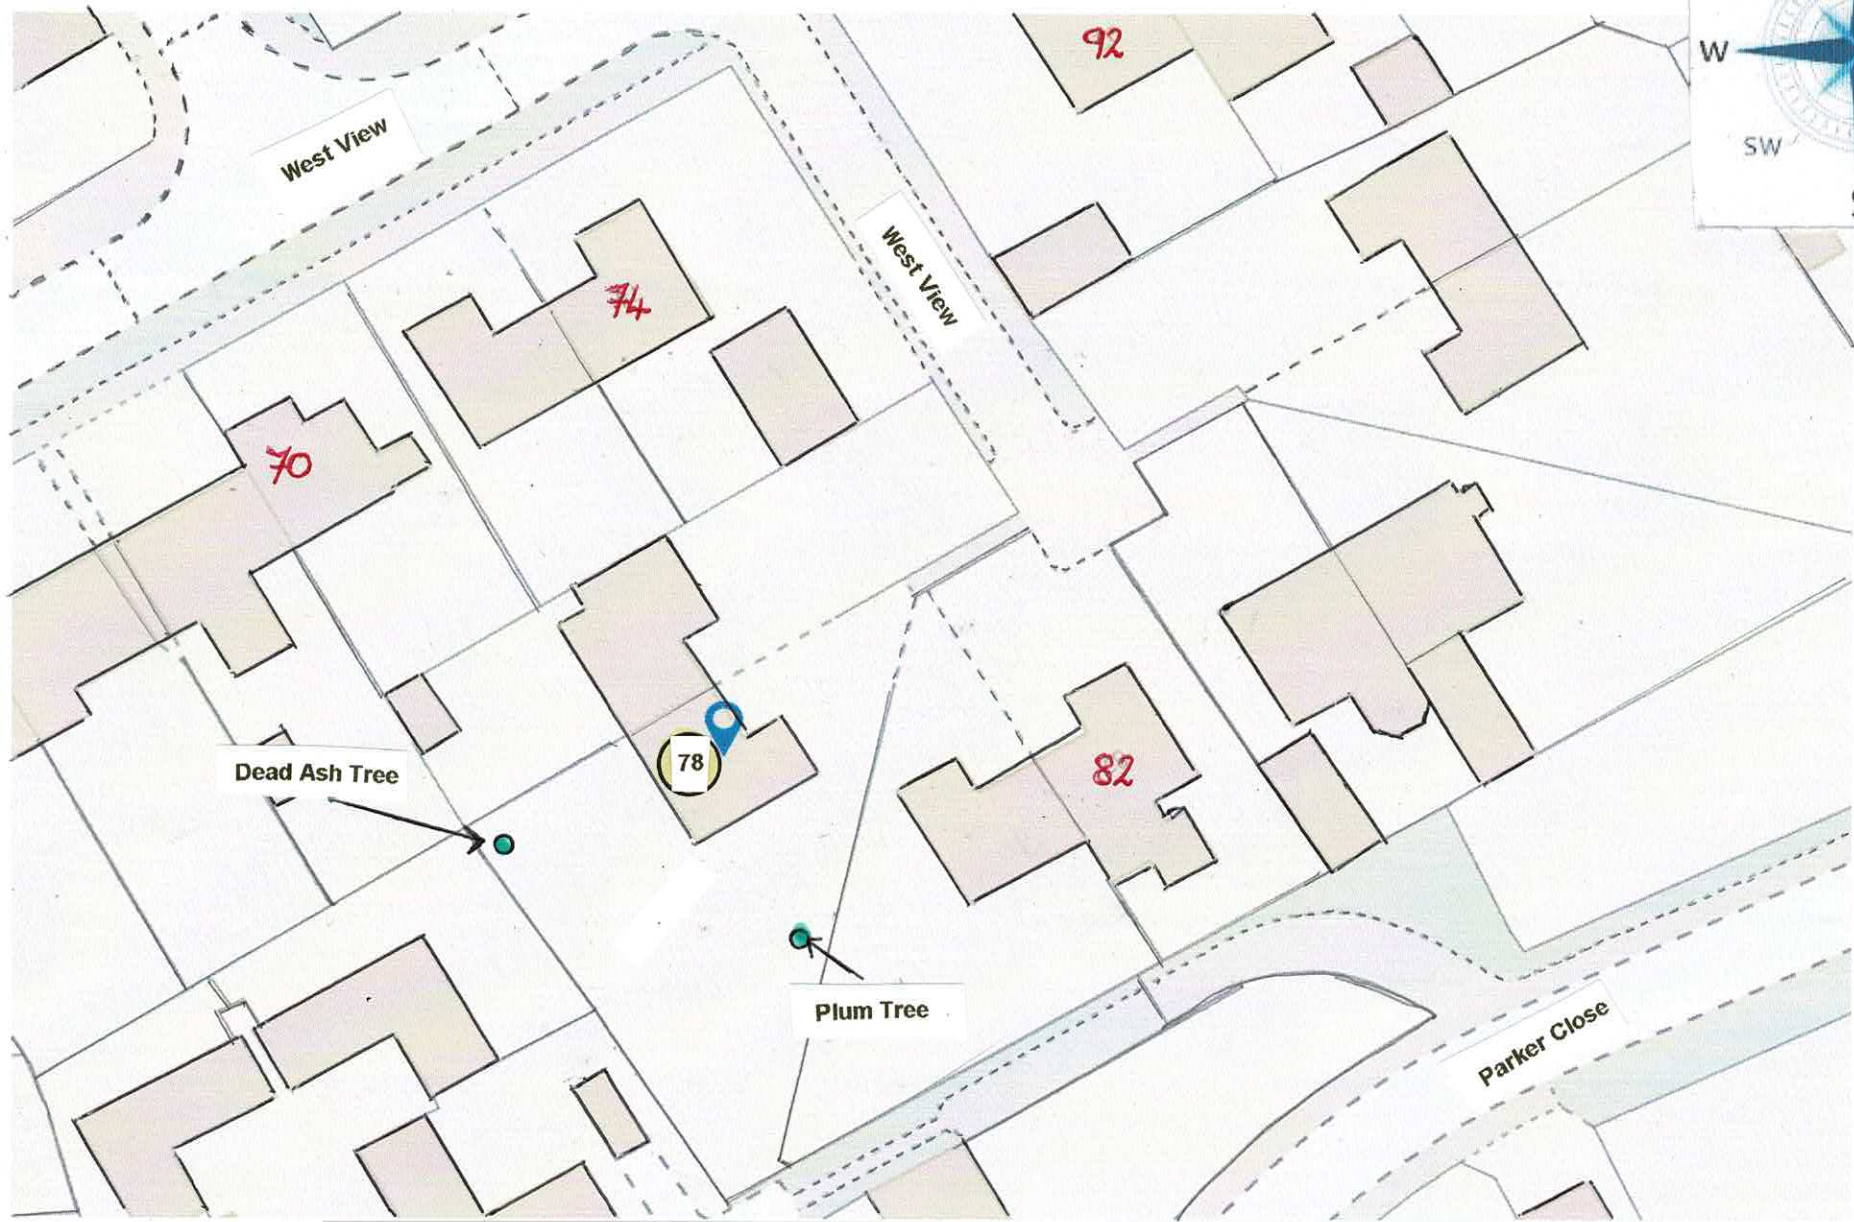

Heritage planning for 78, West View, Letchworth SG6 3QL