



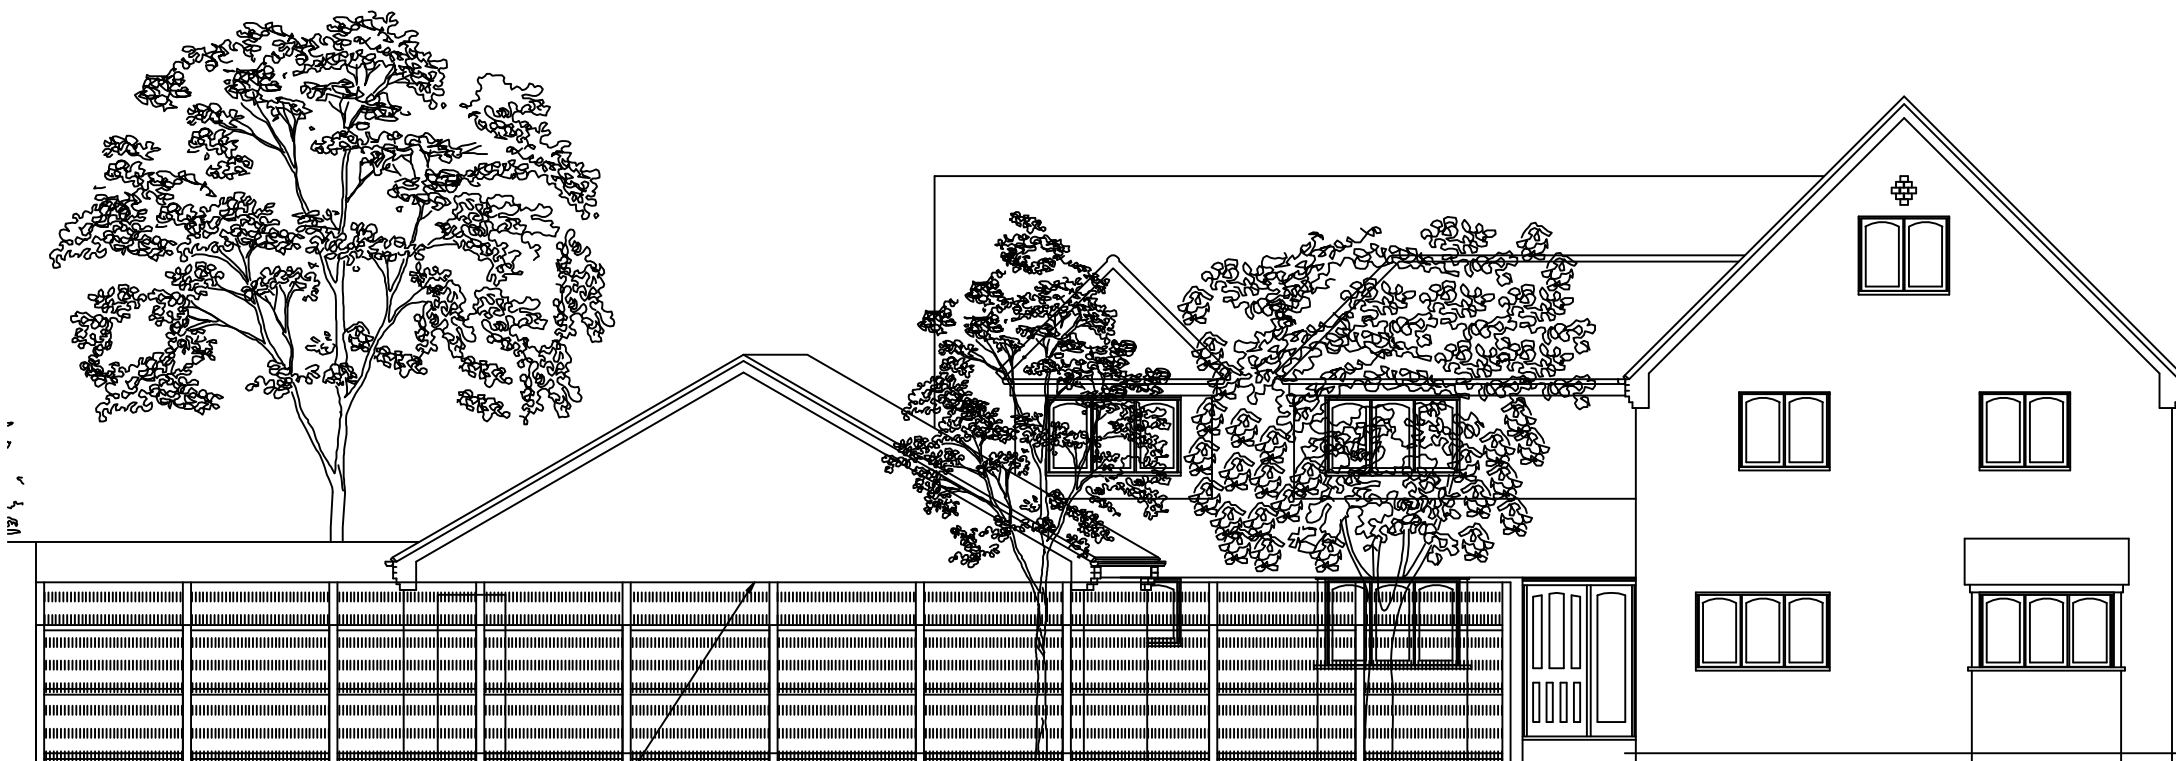

EXISTING FENCE LINE

**IMPRESSION OF PROPOSED SIDE ELEVATION S. E. FROM HOMEFIELD HOUSE
AND TINKERS HILL**

0 5 10 metres

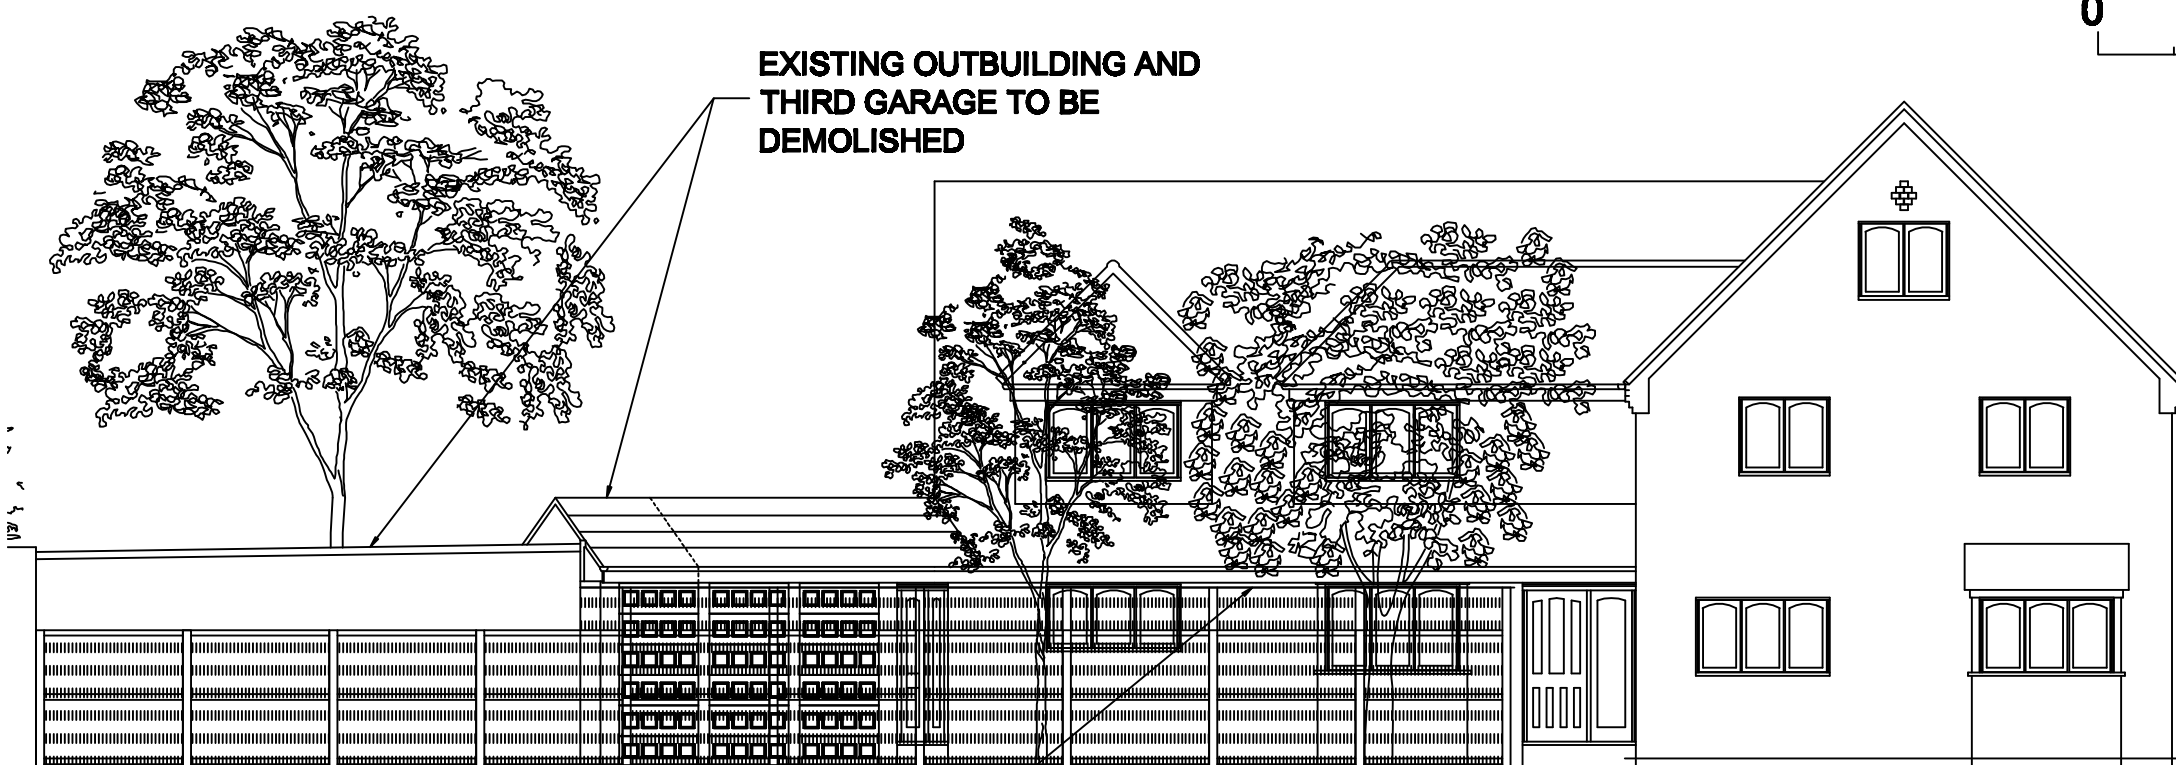

**EXISTING OUTBUILDING AND
THIRD GARAGE TO BE
DEMOLISHED**

EXISTING FENCE LINE

**EXISTING SIDE ELEVATION S.E. FROM HOMEFIELD HOUSE
AND TINKERS HILL**

**PROPOSED RETIREMENT BUNGALOW AT
EVERGLADES MAIDEN STREET WESTON**

**IMPRESSIONS OF EXISTING AND PROPOSED S.E.
ELEVATIONS FROM NEIGHBOURING PROPERTIES**

DRAWN BY:

JIM CAUDLE

**DRAWING
DATE**

14.11.2025

**REVISION
DATE**

27.11.2025

SCALE AT A3

1:100 @ A3

**DRAWING
NUMBER**

JC 25 / 04

REV

1